




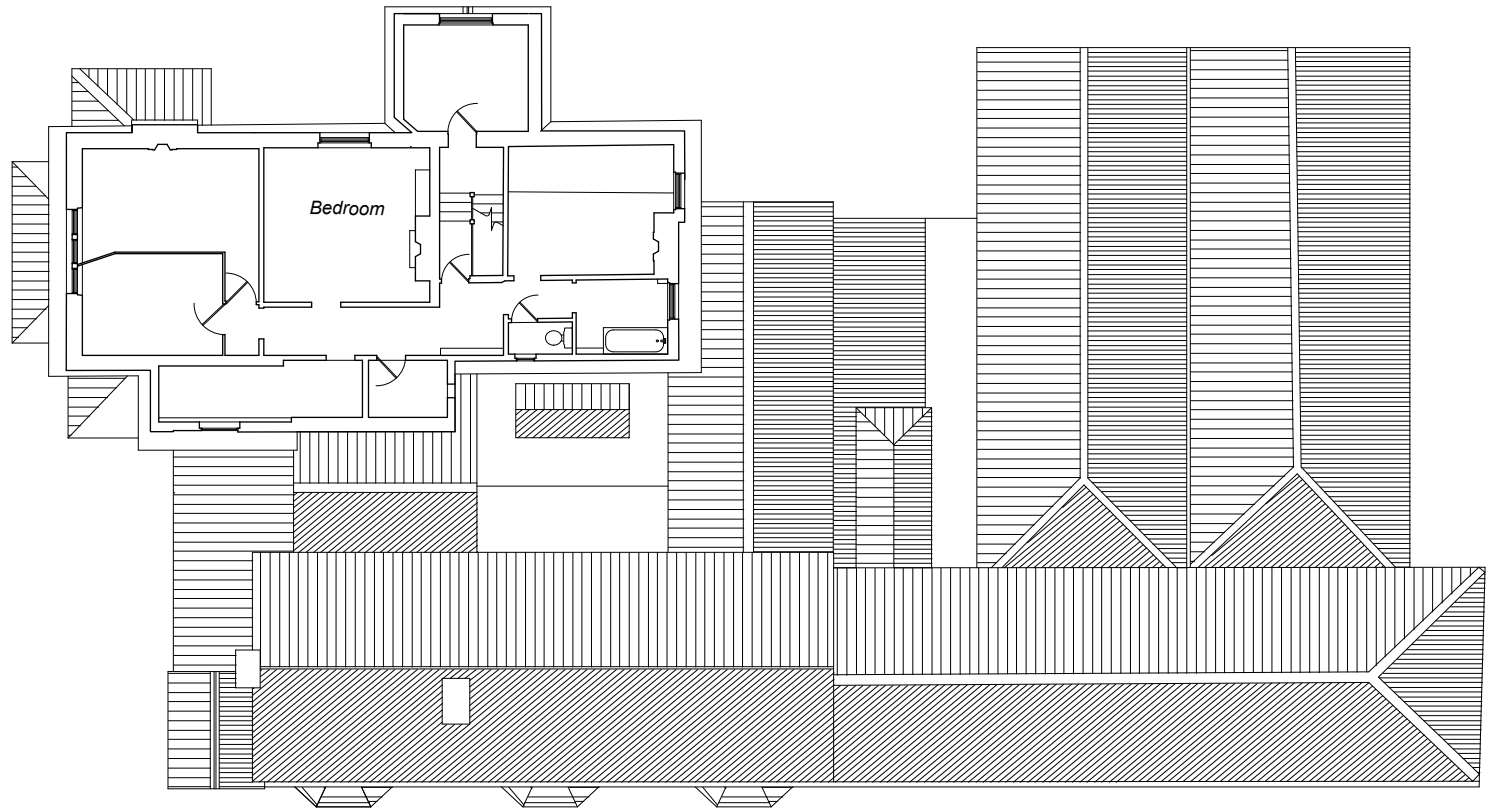

2 Second Floor Plan
Scale: 1:200

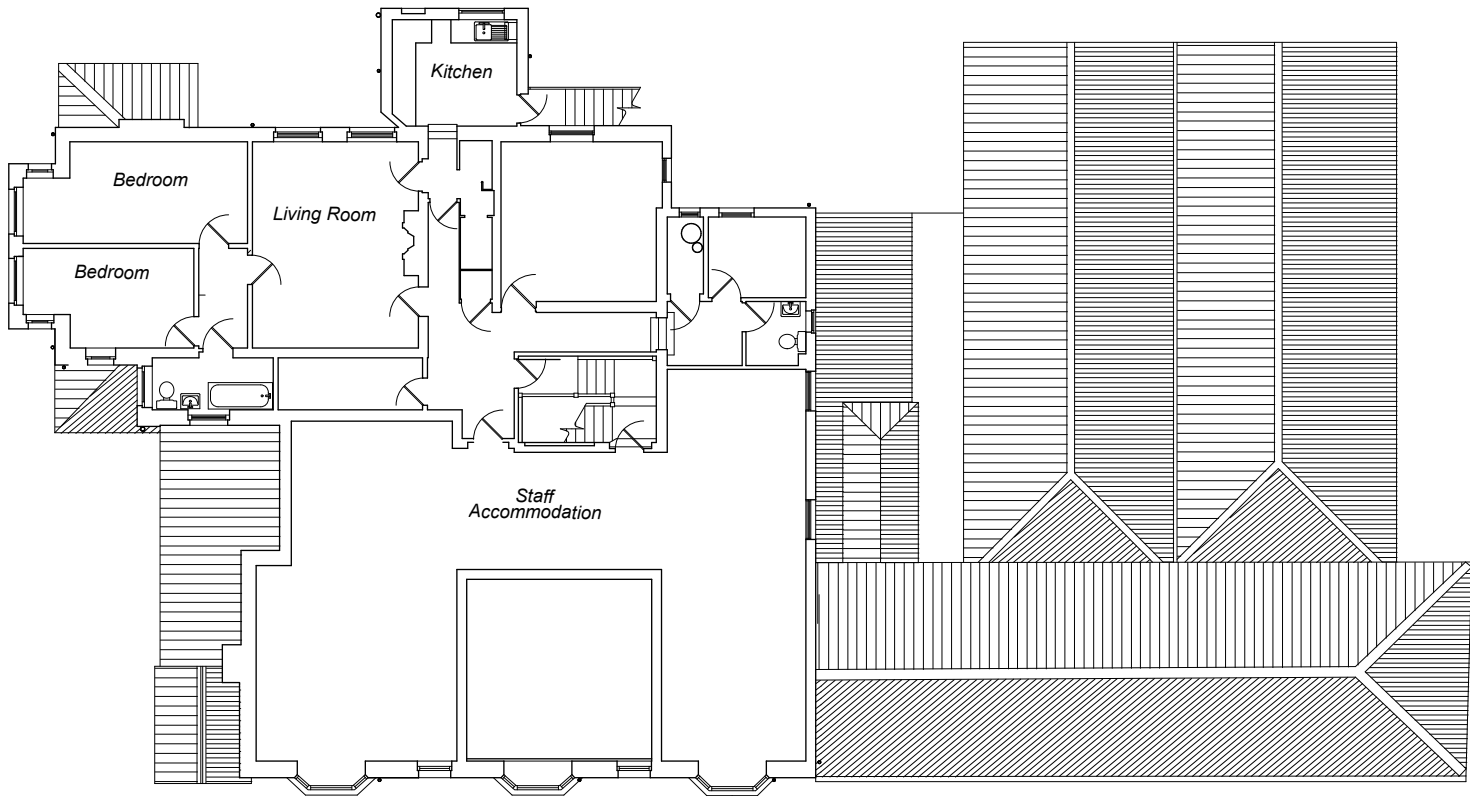

1 First Floor Plan
Scale: 1:200

 

Rev	Date	Description	By	Chk
-----	------	-------------	----	-----

Addlepool Business Centre Clyst St George Exeter. EX3 0NR Tel. 01392 368426 www.axiomarchitects.co.uk				
---	--	--	--	--

AXIOM
ARCHITECTS

Client

WHITBREAD PLC

Project

HORSHAM NORTH PREMIER INN
57 NORTH ST
HORSHAM, RH12 1RB

Drawing

Existing Restaurant First/Second Floor Plan

Scale	Date	Drawn	Checked
1:200	17/10/24	CF	RW

Drawing No.	Revision
-------------	----------

6266-PL- 104

Status

PLANNING DRAWING