


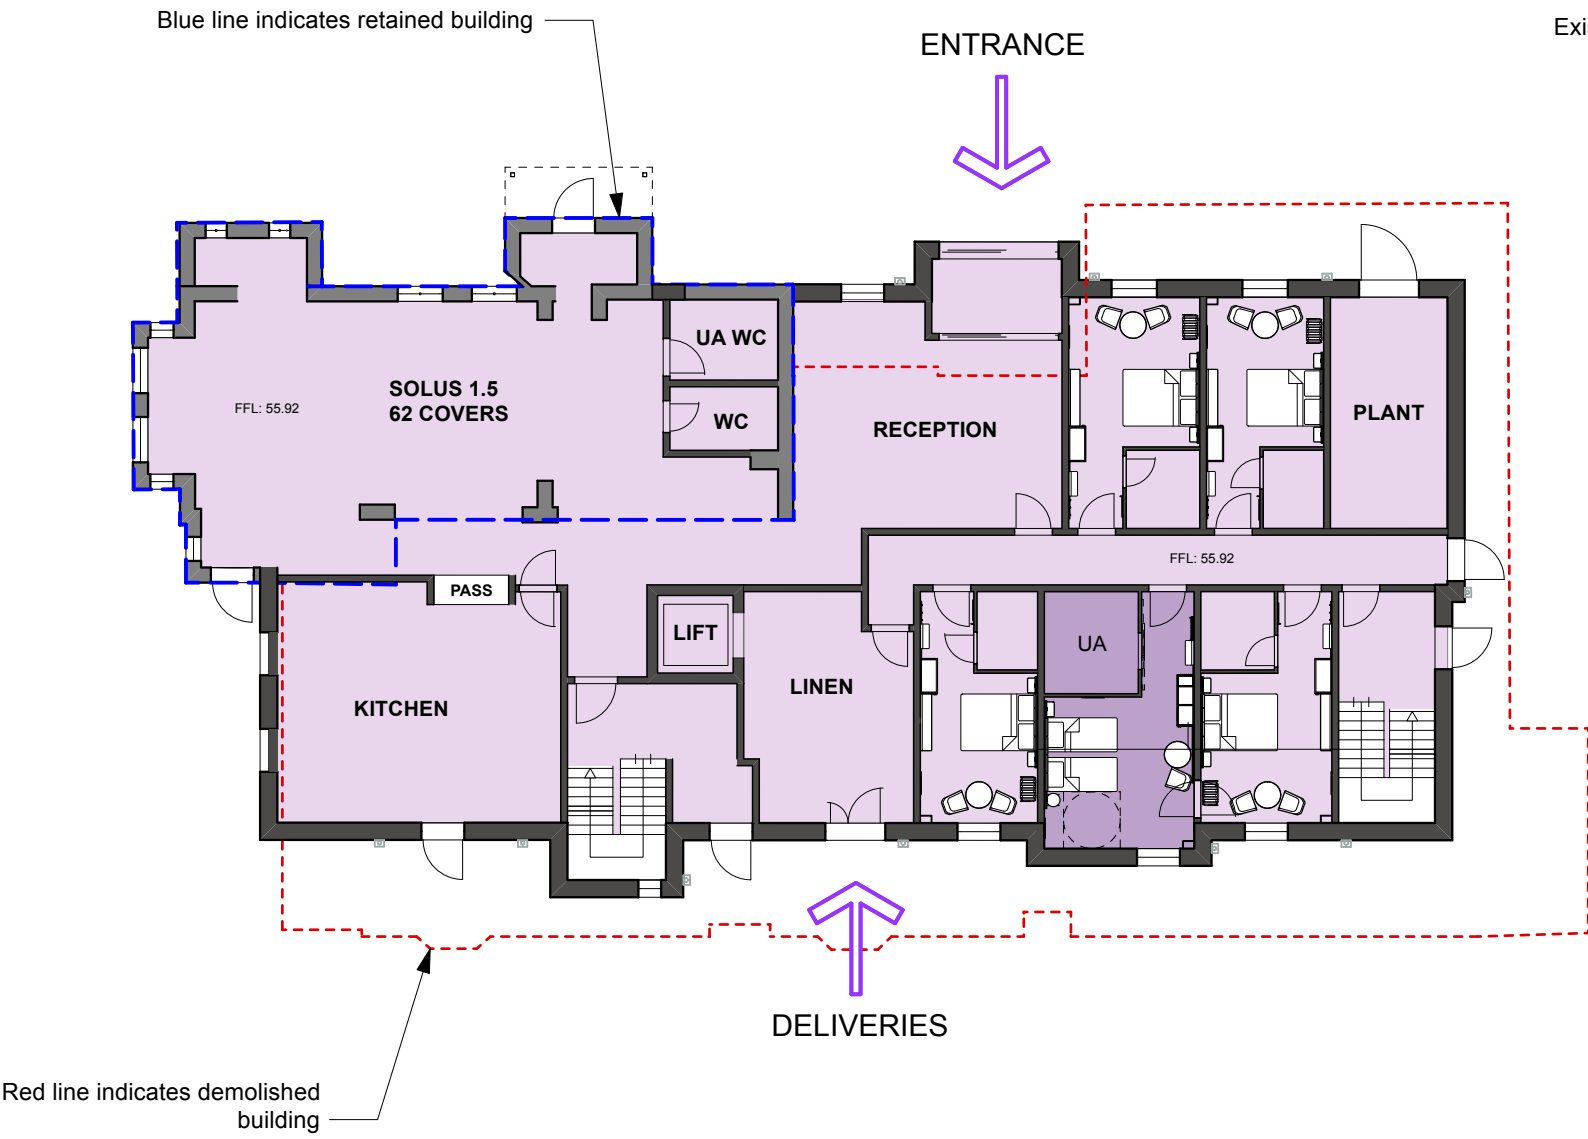

C	07/01/26	Left access stair flipped	CF
B	01/12/25	Scheme updated for planning. Door adjacent to CF WC's removed, WC's adjusted to suit	CF
A	03/07/25	Windows adjusted to fit new scheme	CF
Rev	Date	Description	By Chk

Addlepool Business Centre
Clyst St George
Exeter. EX3 0NR
Tel. 01392 368426
www.axiomarchitects.co.uk

AXIOM
ARCHITECTS

Client
WHITBREAD PLC

Project
HORSHAM NORTH PREMIER INN
57 NORTH ST
HORSHAM, RH12 1RB

Drawing
Proposed Hotel Ground Floor Plan

Scale	Date	Drawn	Checked
1:200	17/10/24	CF	RW
Drawing No.	Revision		

6266-PL- 110 C

Status
PLANNING DRAWING

