



Blue line indicates retained building

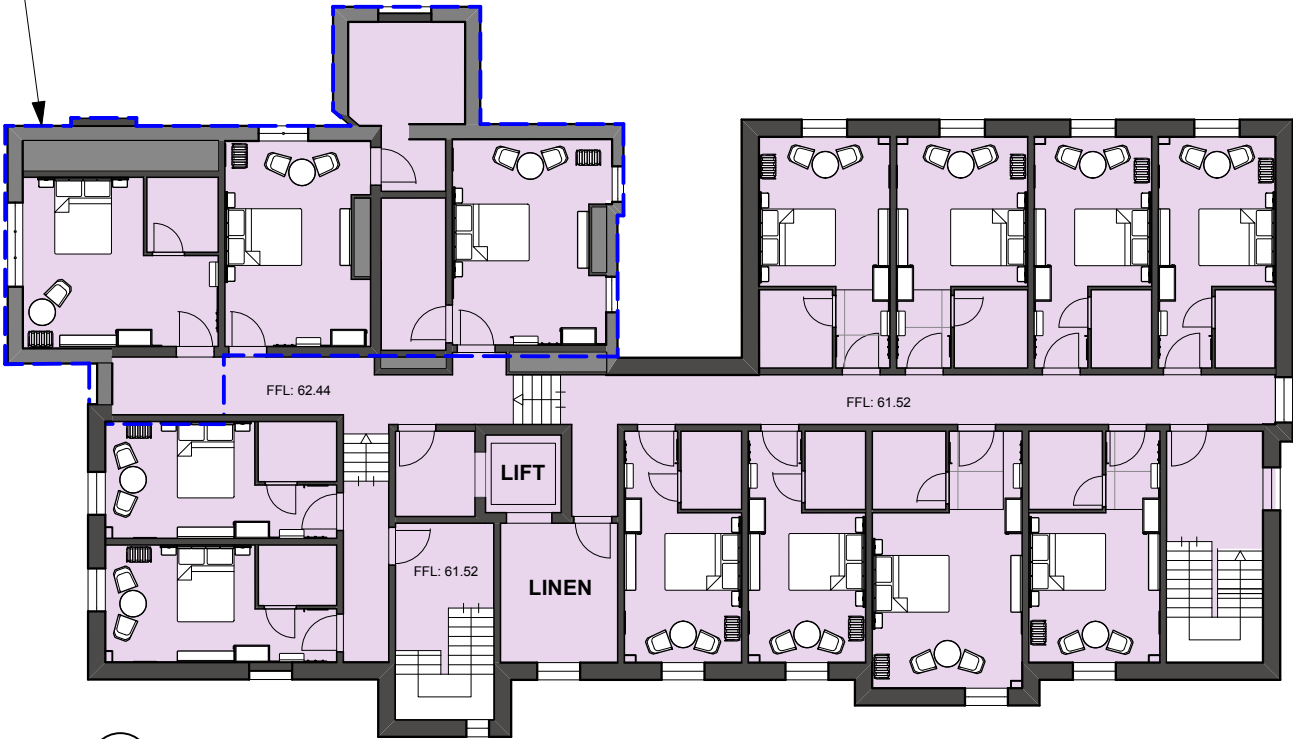

2 Second Floor Plan
Scale: 1:200

Blue line indicates retained building

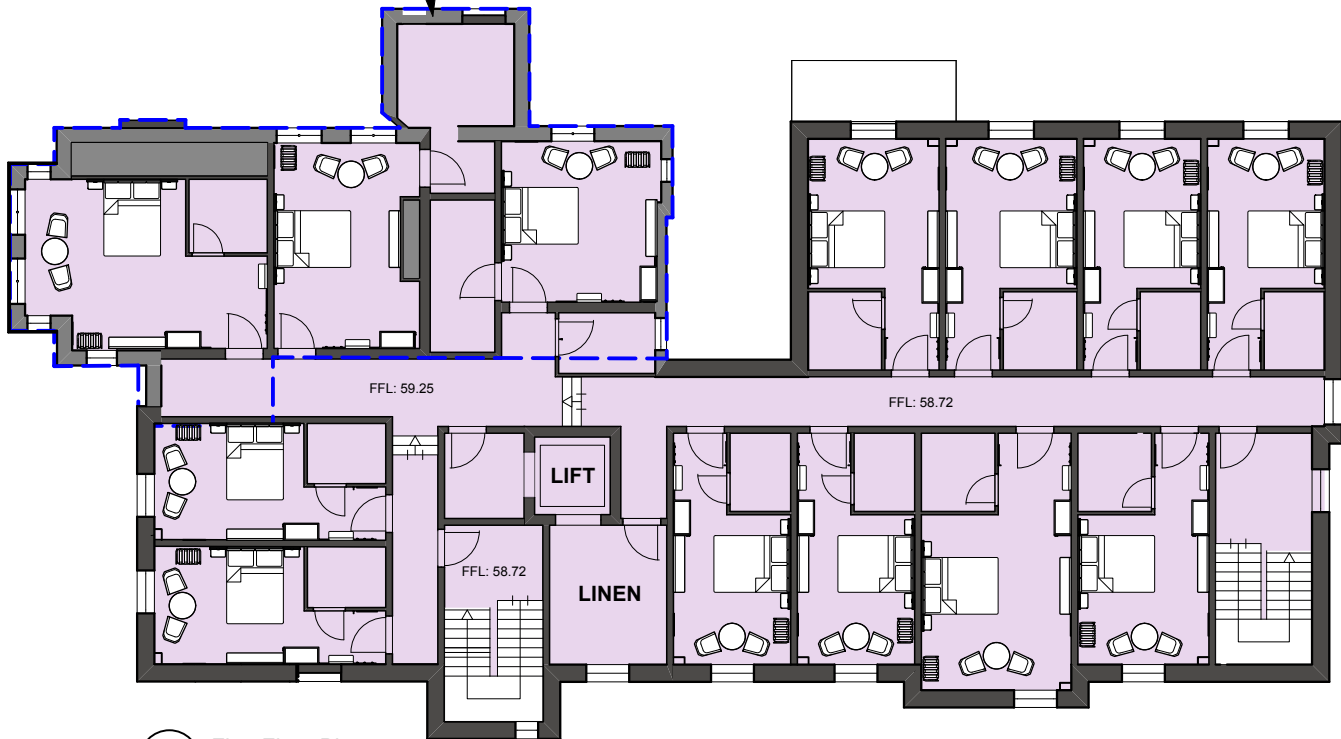

1 First Floor Plan
Scale: 1:200

B	07/01/26	Left access stair flipped	CF
A	03/07/25	Bay removed at southwest corner, layout amended to fit new scheme	CF

Rev	Date	Description	By	Chk
-----	------	-------------	----	-----

Addlepool Business Centre
Clyst St George
Exeter. EX3 0NR
Tel. 01392 368426
www.axiomarchitects.co.uk

AXIOM
ARCHITECTS

Client
WHITBREAD PLC

Project
HORSHAM NORTH PREMIER INN
57 NORTH ST
HORSHAM, RH12 1RB

Drawing
Proposed Hotel First/Second Floor Plan

Scale	Date	Drawn	Checked
1:200	17/10/24	CF	RW
Drawing No.		Revision	

6266-PL- 111 B

Status
PLANNING DRAWING

