


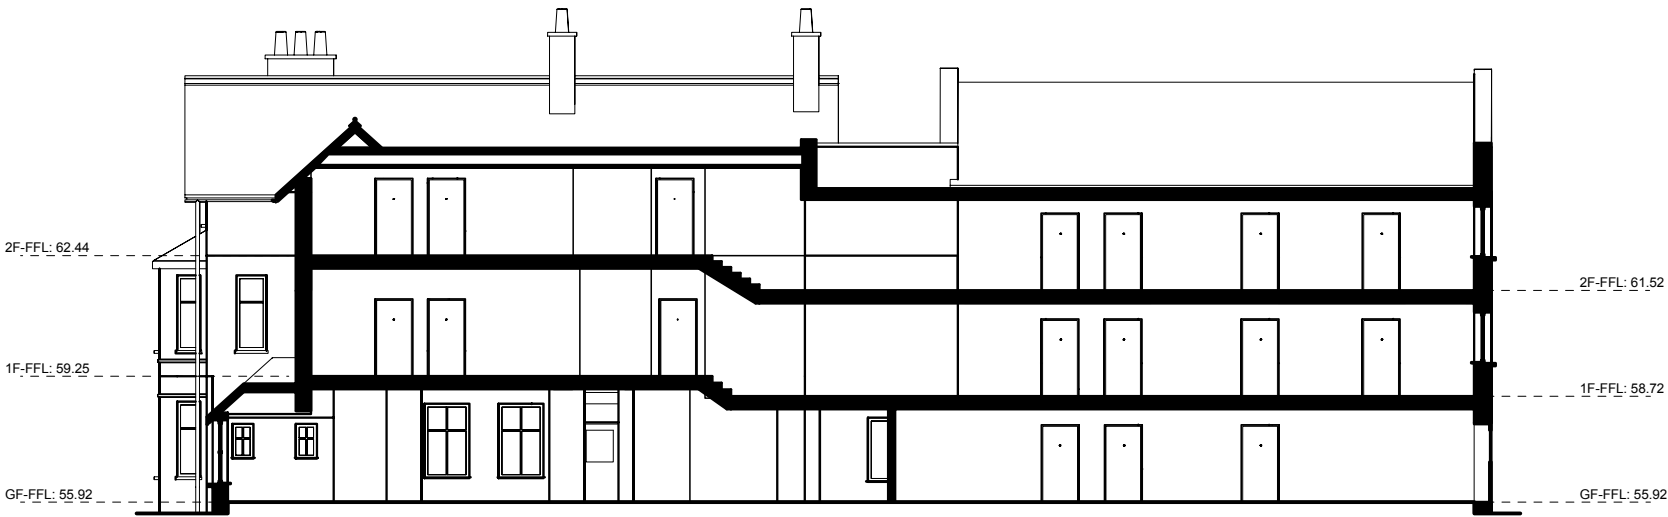

1 E/W Section A
Scale: 1:200



2 N/S Section B
Scale: 1:200

B	05/01/26	Pitched roof added to north and east elevations	CF
A	03/07/25	Updated to new scheme	CF
Rev	Date	Description	By Chk

Addlepool Business Centre
Clyst St George
Exeter. EX3 0NR
Tel. 01392 368426
www.axiomarchitects.co.uk

AXIOM
ARCHITECTS

Client
WHITBREAD PLC

Project
HORSHAM NORTH PREMIER INN
57 NORTH ST
HORSHAM, RH12 1RB

Drawing
Proposed Sections

Scale	Date	Drawn	Checked
1:200	17/10/24	CF	RW
Drawing No.		Revision	

6266-PL- 310 B

Status
PLANNING DRAWING

