



----- 2m Head Room
Purling Wall 0.8m

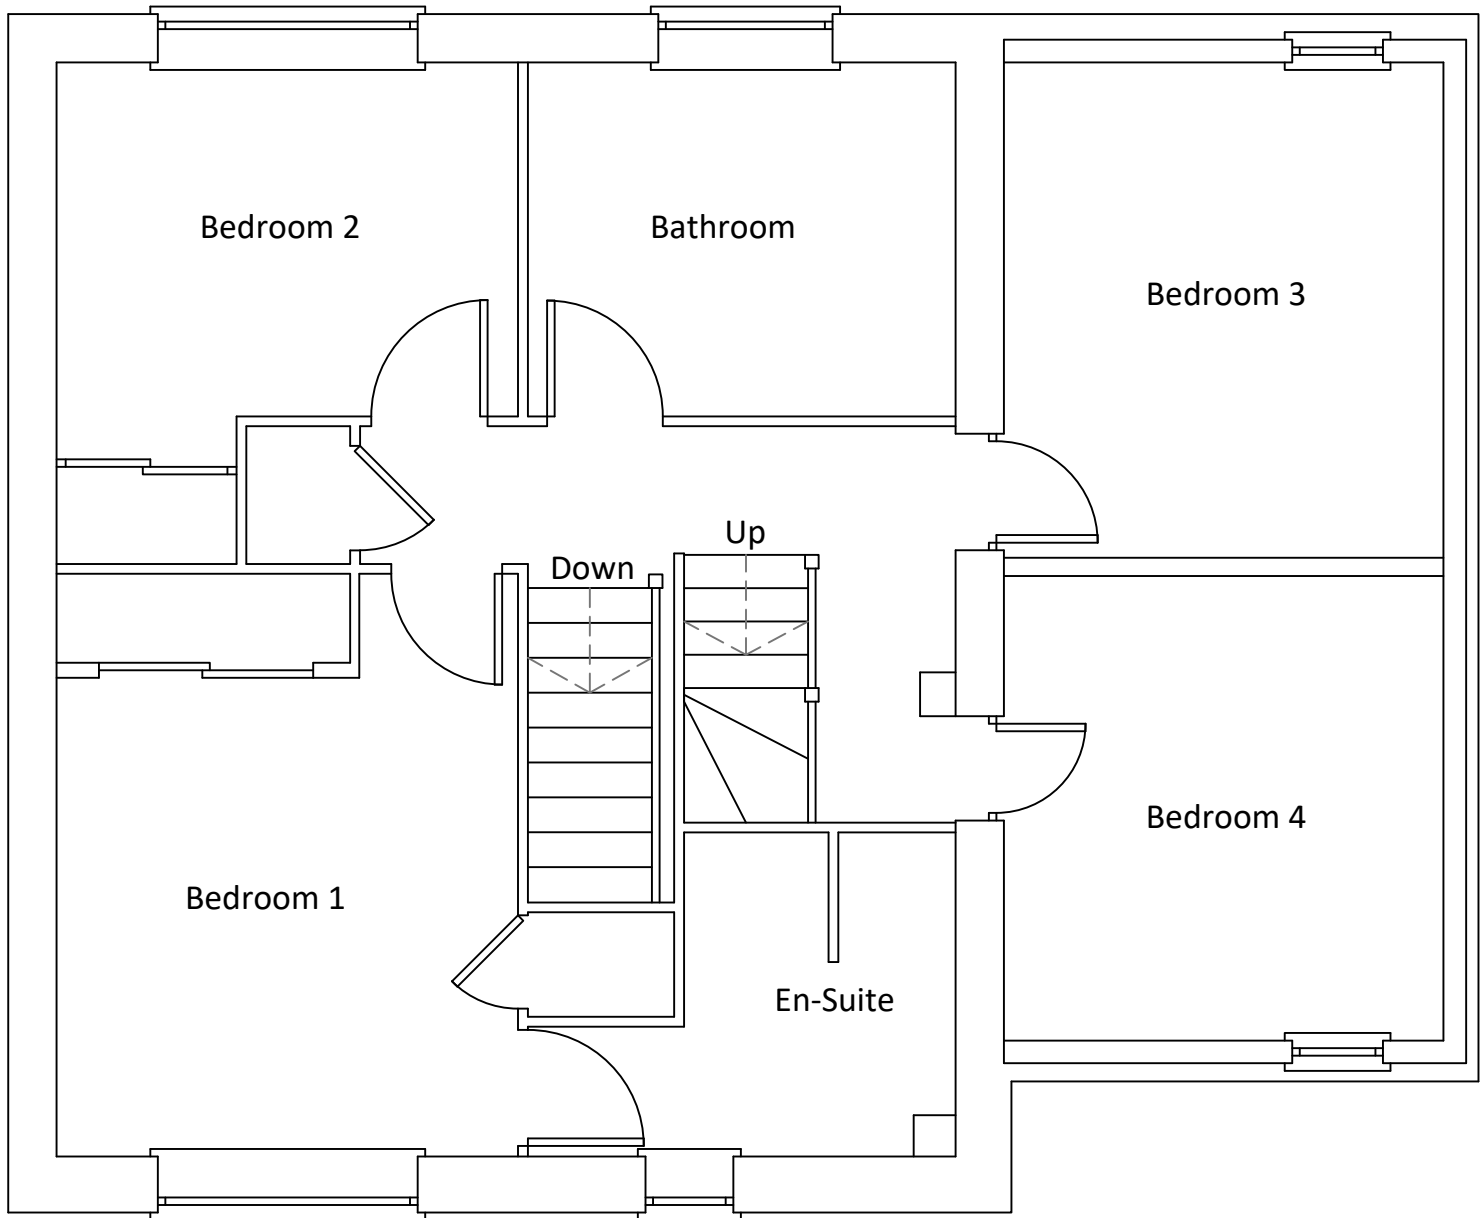

Proposed First Floor Plan

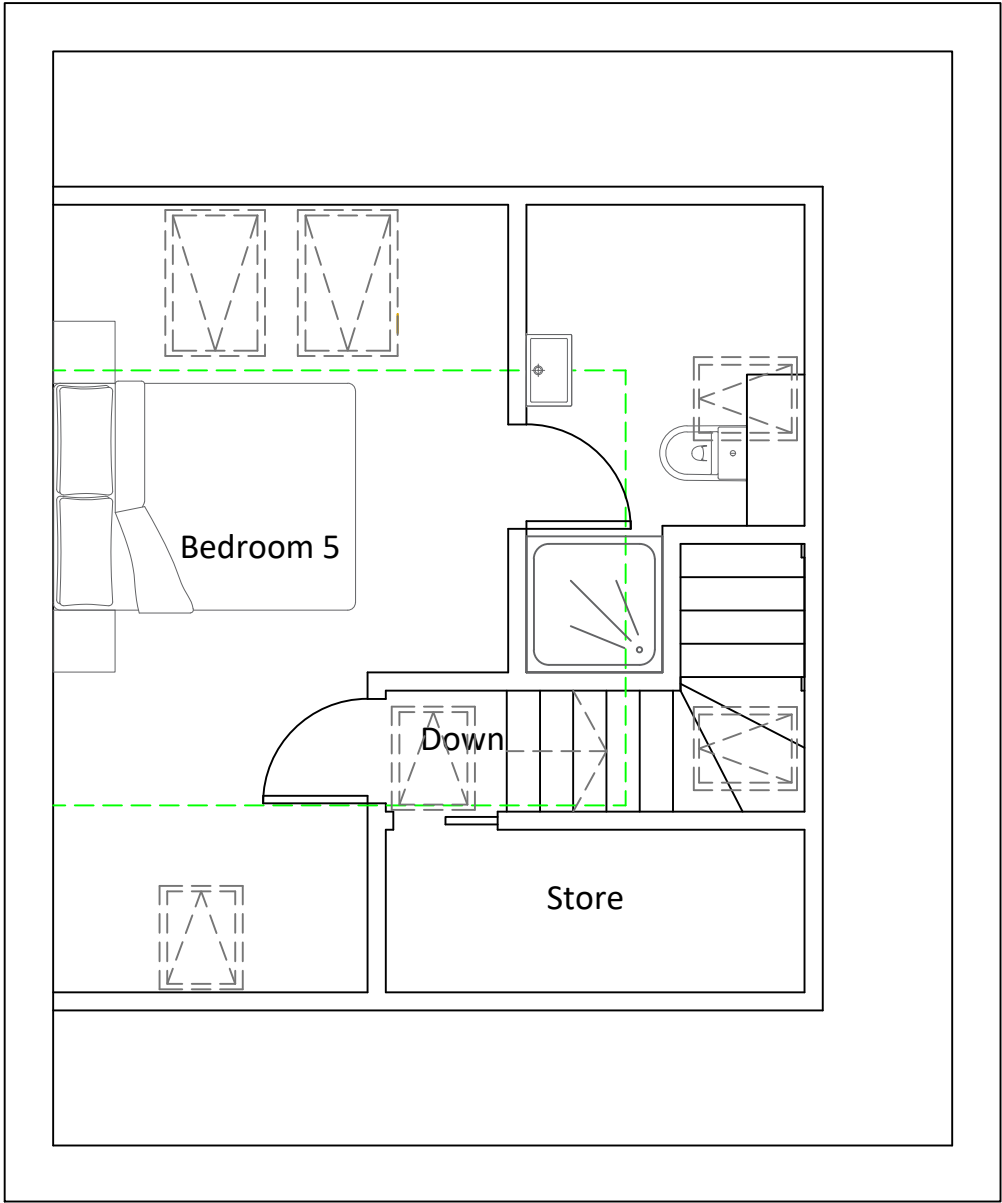

Proposed Second Floor Plan





Mount View
Tattenham Crescent
Epsom
KT18 5NU

T 07402981208
E jack@commercialdrawing.com
W www.commercialdrawing.com

Drawing Title
Proposed First & Second Floor Plans

Project
24 Morris Drive Billingshurst RH14 9SF

Client
Mr J. Taylor

Scale @ A3	Issue Date	Drawn By
1:50	24/02/2025	JT
Job No.	Drawing No.	Revision
MRD/2025	004	

Notes
Contractors should not scale or use the dimensions shown on this drawing. Any dimensions should be verified from the contractors own measurements taken on site before any the manufacture or installation of any materials. This drawing is the property of CDS Ltd. it should not be copied or issued without their consent.