


Notes:

1. THE COPYRIGHT OF THIS DRAWING IS VESTED IN ARCHEVOLVE AND IT MAY NOT BE REPRODUCED IN WHOLE OR PART OR USED FOR THE MANUFACTURE OF ANY ARTICLE WITHOUT THE EXPRESS PERMISSION OF THE COPYRIGHT HOLDERS.
2. WORK TO FIGURED DIMENSIONS ONLY.
3. THIS DRAWING IS TO BE READ IN CONJUNCTION WITH ALL RELEVANT ARCHITECT'S, SERVICE ENGINEER'S AND ARCHEVOLVE AND SPECIFICATIONS.

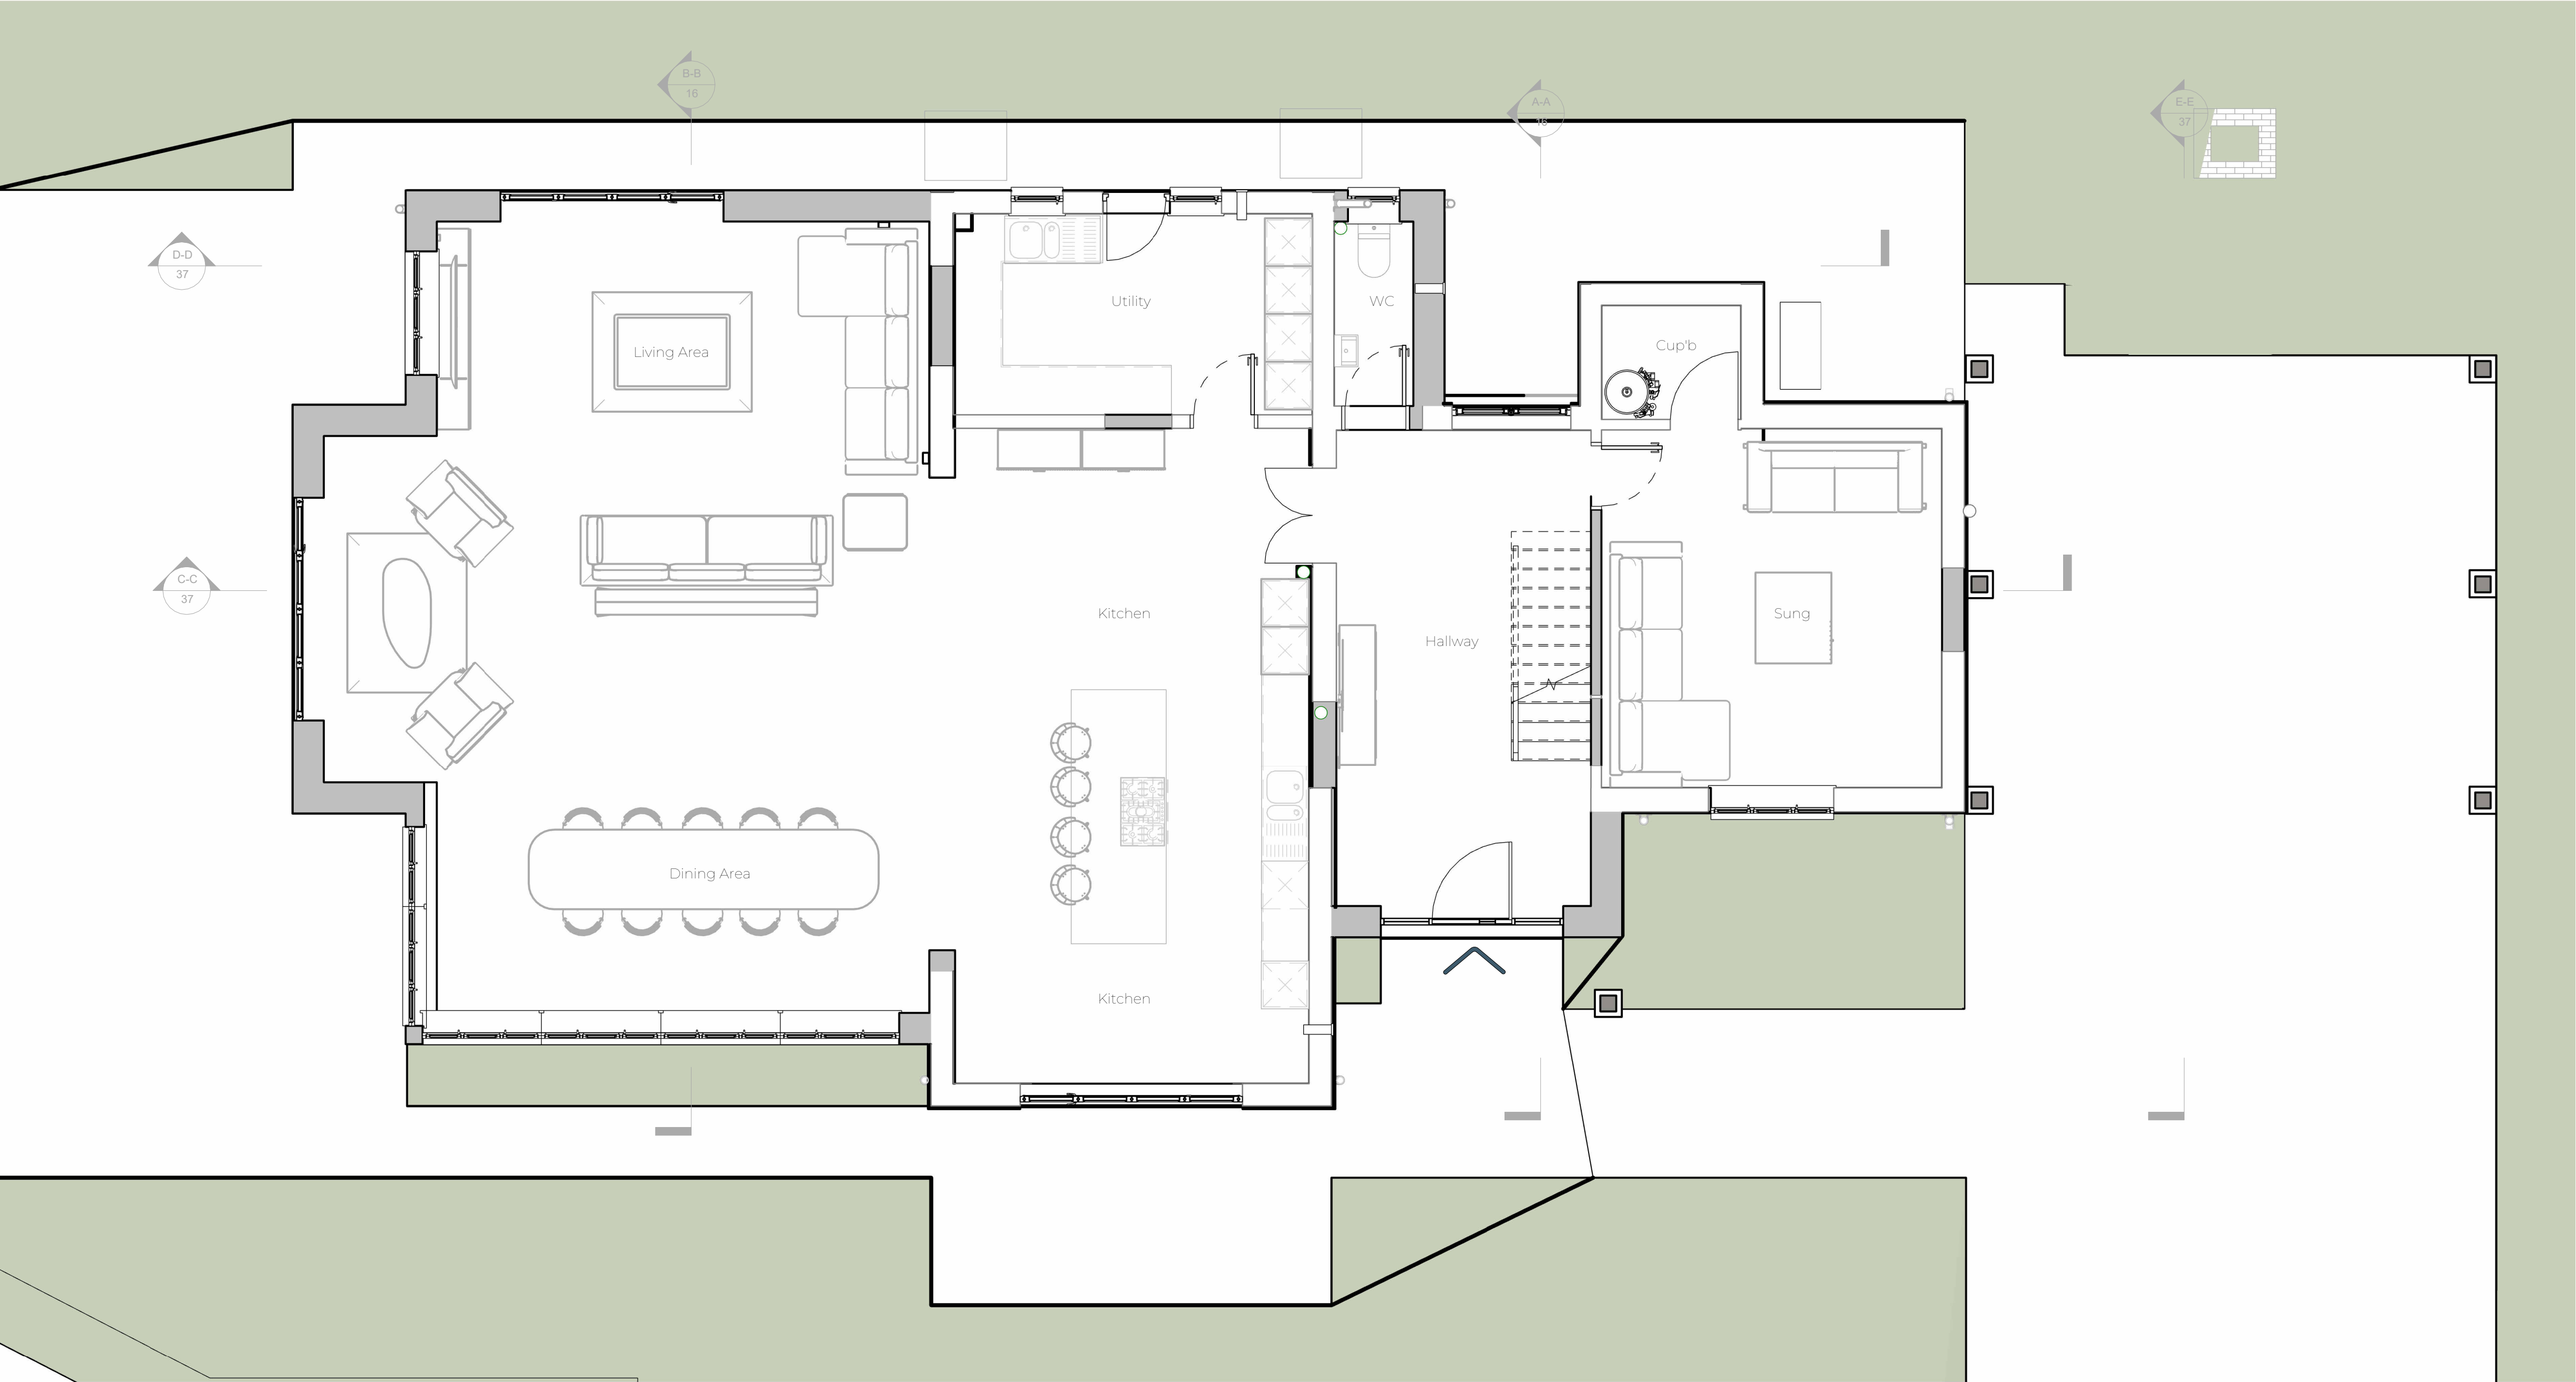

Rev_B	Update the External Materials	AP	10/08/26
Rev_A	Updated Layout to the First Floor	AP	27/07/26

Revision Number	Revision Description	Issued by	Revision Date
-----------------	----------------------	-----------	---------------

DATE:	STATUS:	SHEET SIZE:
29/06/26	PLANNING ISSUE	A1

SCALE:	DRAWN:	CHECKED:
1 : 50	AP	

CLIENT:	SITE ADDRESS:
Church Barn Group	Lower Perryland Farm, Dial Post, Horsham, RH13 8NT

REVISION:

Rev_B

DRAWING NO:

APC/238/26/11

PROJECT NO:

LPH

DRAWING:

Refurb of Property

Proposed Ground Floor Plan




ARCHEVOLVE

✉ // design @archevolve.co.uk

WEB // www. archevolve.co.uk

☎ // 01798 879894

 

VISUAL SCALE 1:50 @ A1

Proposed Ground Floor Plan
1 : 50