

516600

0 5 10 20
scale bar (metres) 1:500


130900

This drawing is protected under Copyright and at no time should any portion of this drawing be reproduced or copied without the permission of the Architect. (Design Copyright Act 1968).

DO NOT SCALE. Site dimensions to be checked/verified before work is commenced.

THIS DRAWING IS NOT FOR CONSTRUCTION AND MUST NOT BE USED FOR PURPOSES OTHER THAN THAT FOR WHICH IT IS PROVIDED. It is supplied without liability for any errors or omissions.

All drawings subject to Statutory Authority Approval.

 

A

Issued for planning

07/09/2026

RM Architectural Drafting Services

Horsham West Sussex RH13 5SJ

Address: 18 Guildford Road, Horsham, RH12 1LS

Project: Single storey rear extension replacement of existing conservatory & roof / minor modifications to existing

Client: Mr & Mrs Harrison

Drawing Title: Site Plan

Scale: 1:500 @ A4


Project No.: 1079

Drawing No.: 02

Revision: A

Date: 07/09/2026

Status: Householder Planning Permission

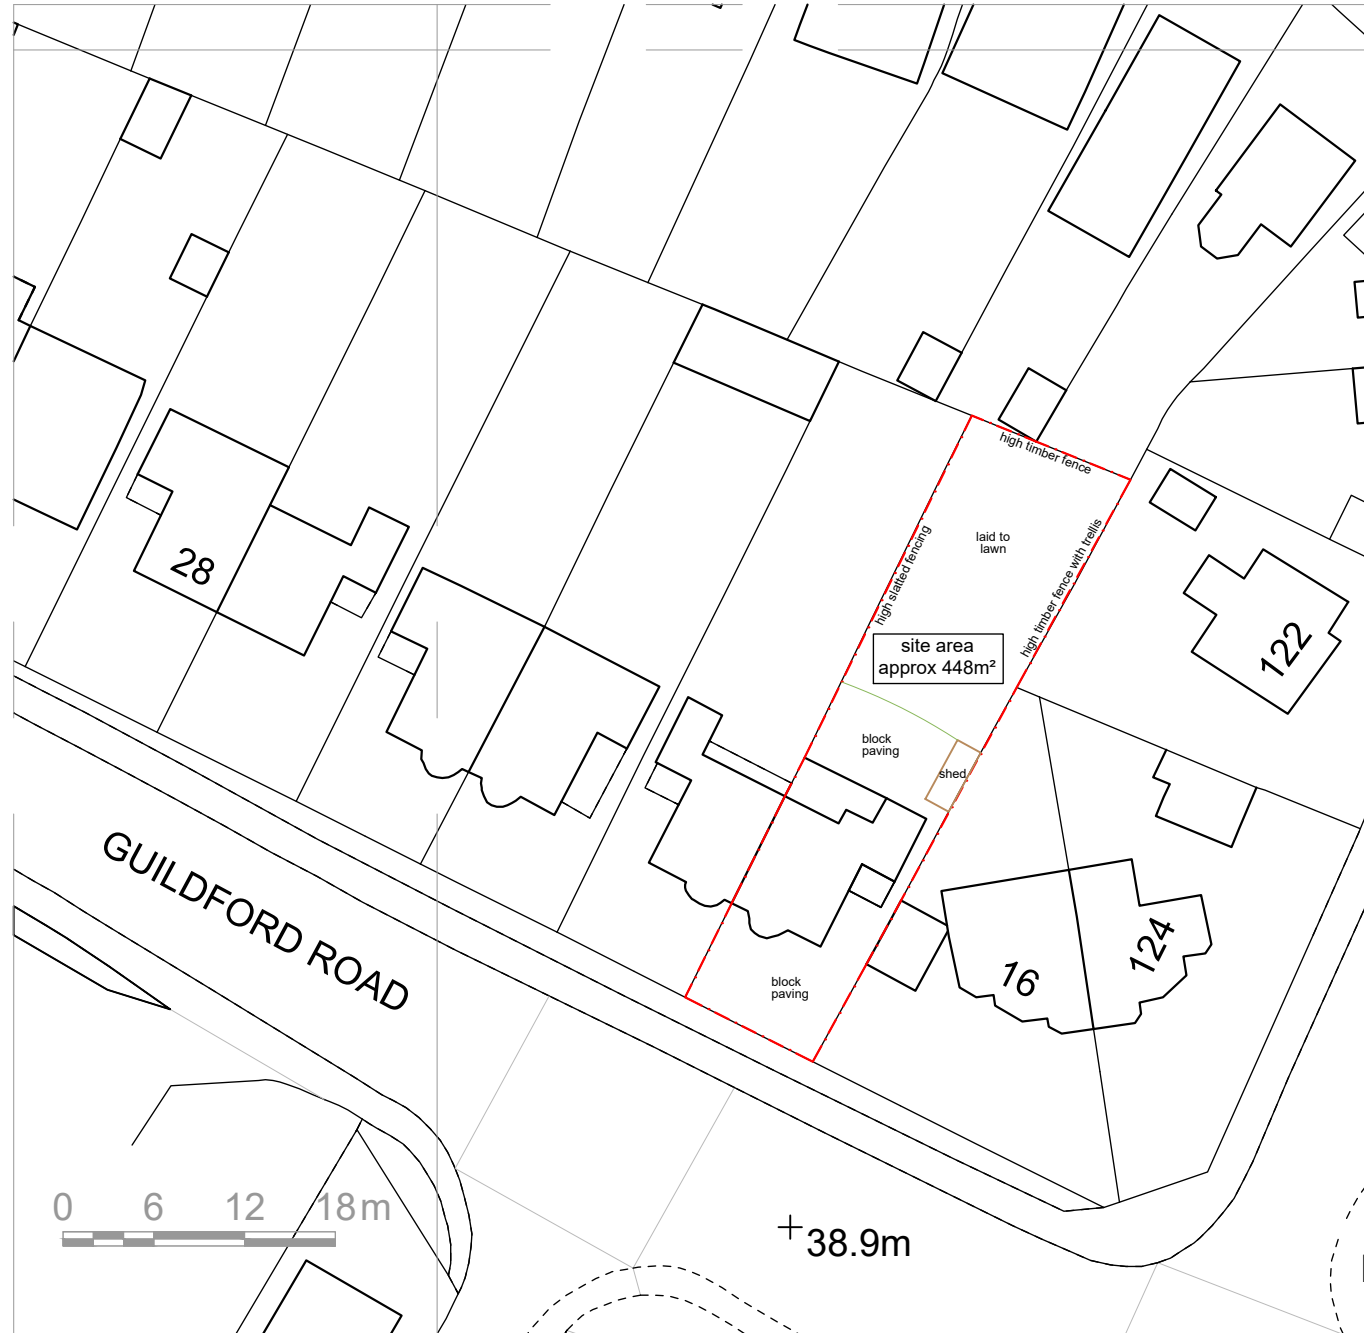

0 6 12 18m

+38.9m

Ps