



NOTE:


extent of existing roof & conservatory construction to be demolished shown as red dashed lines

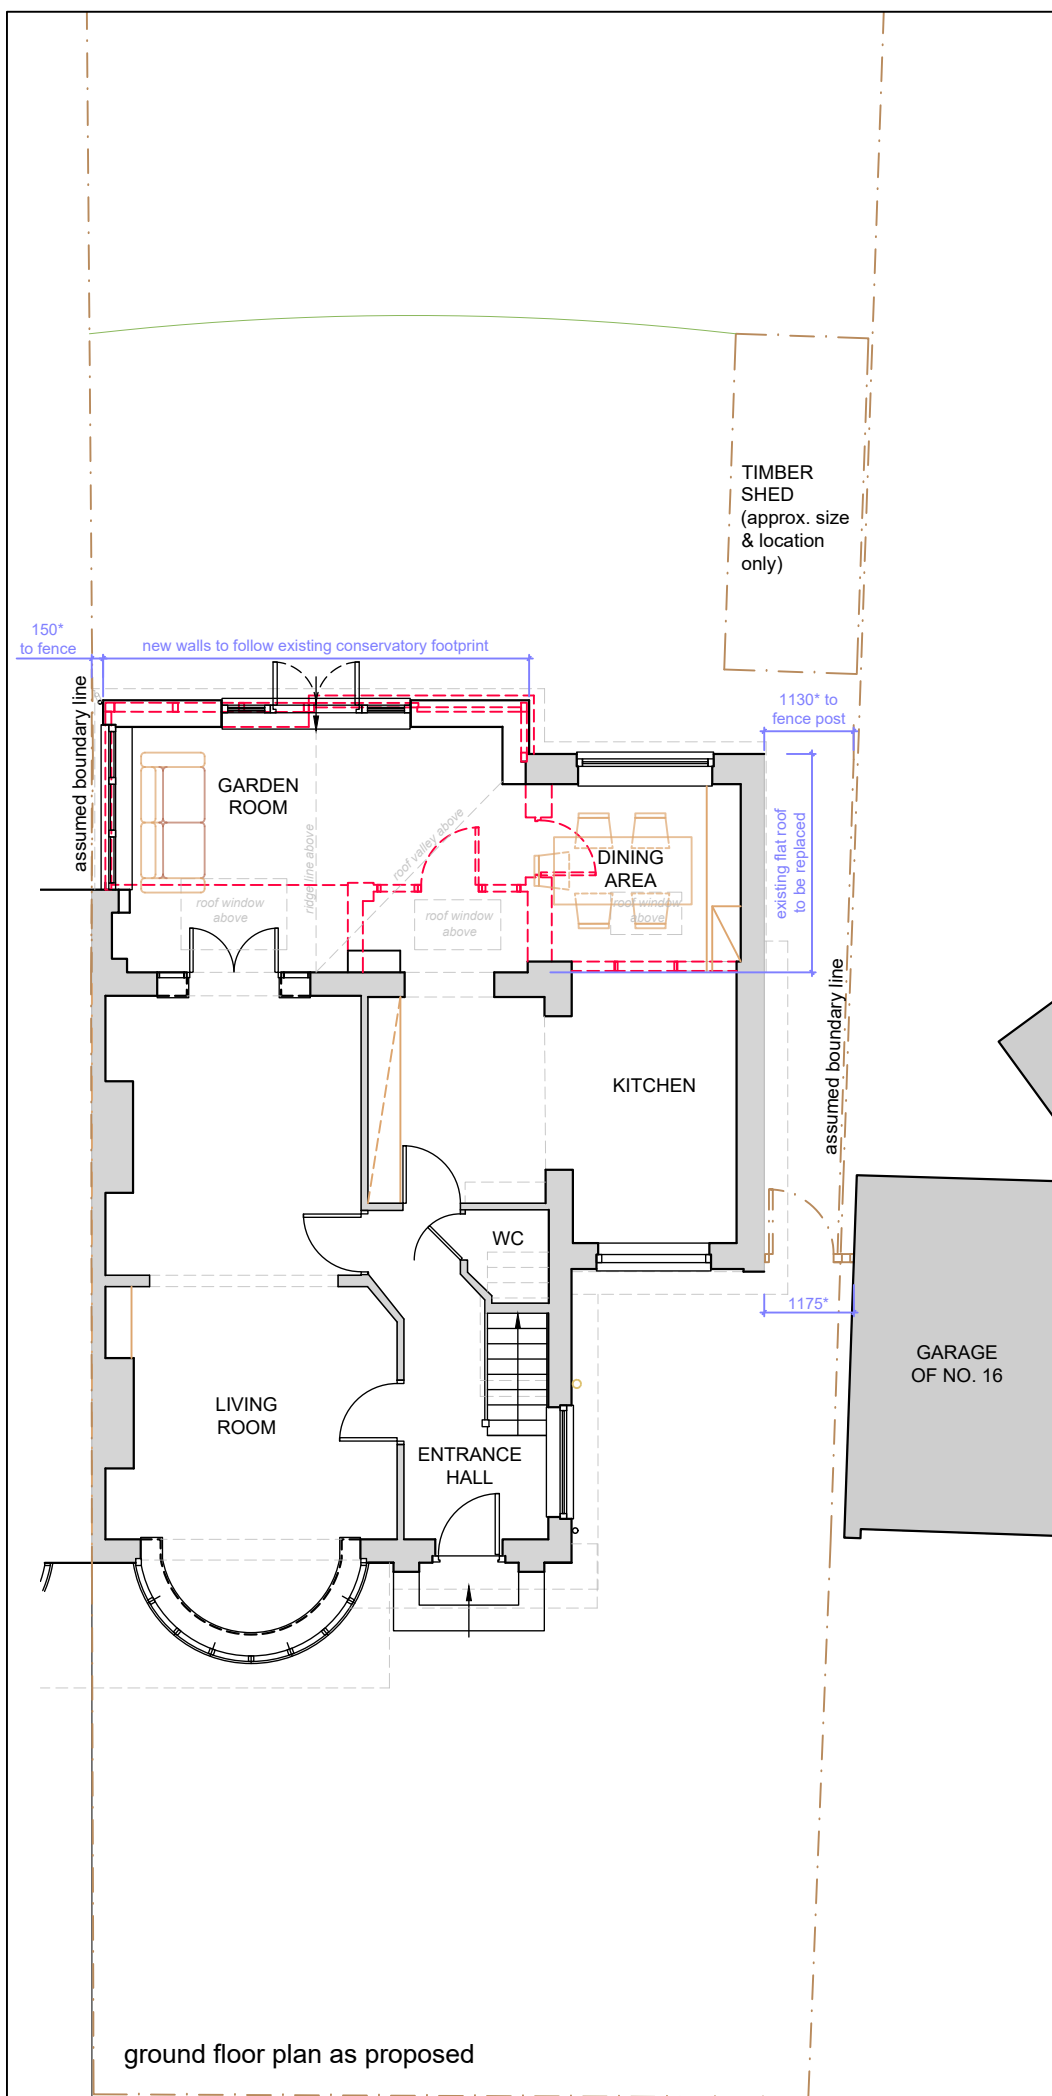

first floor plan as proposed

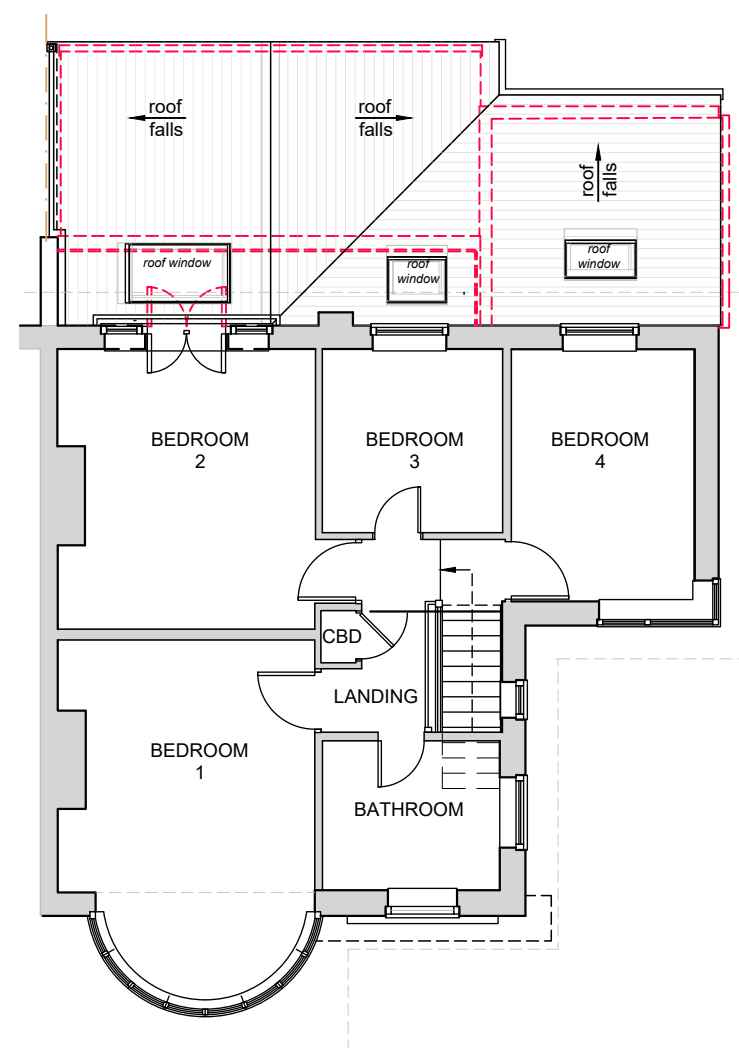

roof plan as proposed

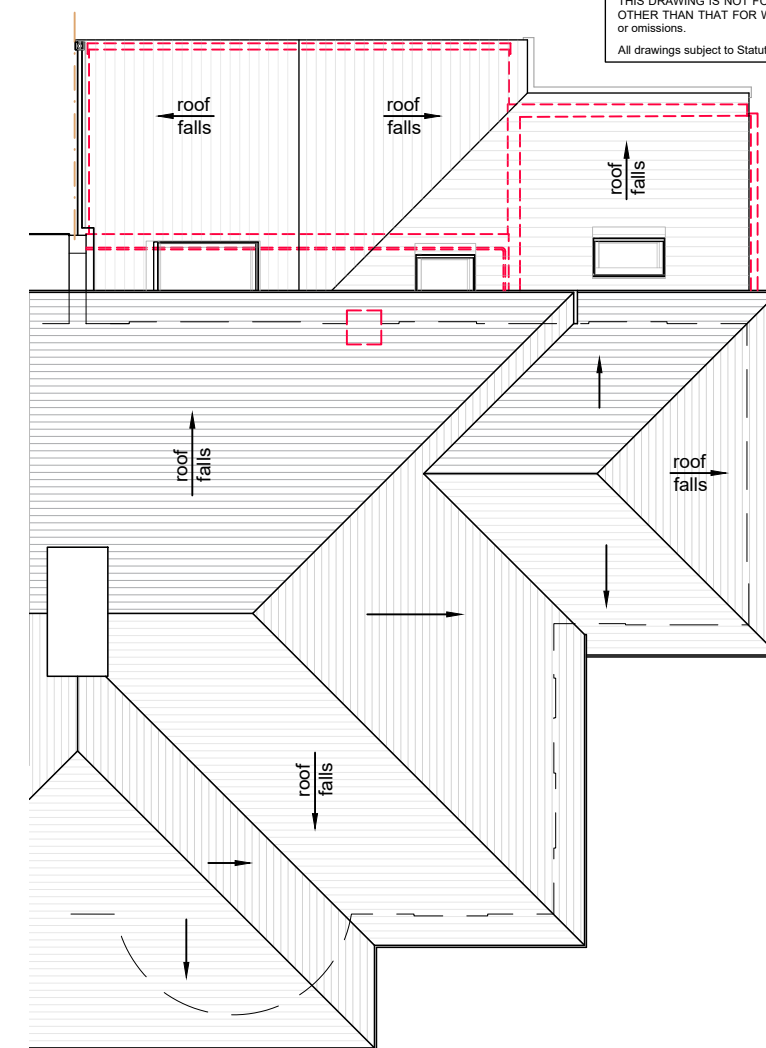

Rev	Reason for issue	Date
A	ISSUED FOR PLANNING	07/09/2026
P1	Preliminary issue	12/02/2026

RM Architectural Drafting Services
Horsham West Sussex RH13 5SJ



Address: 18 Guildford Road, Horsham, RH12 1LS

Project: Single storey rear extension replacement of existing conservatory & roof / minor modifications to existing

Client: Mr & Mrs Harrison

Drawing Title: GA Plans as Proposed

Scale: 1:100 at @ A3

Project No.: 1079

Drawing No.: 05

Revision: A

Date: 17/06/2026

Status: HOUSEHOLDER PLANNING PERMISSION

This drawing is copyright & must not be used / reproduced without permission.
Do not scale. Site dimensions to be checked / verified before work is commenced.

NOTE:

* denotes measurements as surveyed

