

DRAWING TO BE READ IN COLOUR

PROPOSED MATERIALITY

1. LIGHT ANTIQUE BRASS FINISH
2. DARK ANTIQUE BRASS FINISH
3. GUNMETAL FINISH
4. ILLUMINATED STRIP
5. ILLUMINATED CUT-OUT WITH LIGHT ANTIQUE BRASS BORDER - TEXT / LOGO
6. ILLUMINATED CUT-OUT - WAYFINDING ARROW / TEXT
7. LIGHT ANTIQUE BRASS FINISH - TEXT / LOGO

INDICATIVE SWAN WALK RETAILER SIGNAGE ZONE

INDICATIVE SWAN INN / HORSHAM HERITAGE INFORMATION ZONE

INTERNAL STRUCTURE TO BE STEEL, SUBJECT TO DETAILED DESIGN BY SPECIALIST MANUFACTURER

MAX HEIGHT OF LETTERS / SYMBOLS TO BE 4.72m

NOTE: PROPOSED SIGNAGE TOTEM SUBJECT TO DETAILED DESIGN BY SPECIALIST MANUFACTURER

P00	FOR PLANNING	AS	20/08/25
Ref No	Description	Drawn By	Date




Client
HATHAWAY OPPORTUNITY FUND
GENERAL PARTNER LTD
c/o CUBE ADVISERS LTD


Project
SWAN WALK SHOPPING CENTRE
HORSHAM

Drawing
WEST STREET ENTRANCE ENHANCEMENT
SIGNAGE TOTEM
PROPOSED ELEVATIONS


Drawn Purpose			
Ref No	Scale	Date	Revision
2878	1:20@A3	AUG 25	AS
Project Organisation - Volume/Dynamic - Level - Type - Role - Number			
2878-URB-WS-ZZ-DR-A-208251			

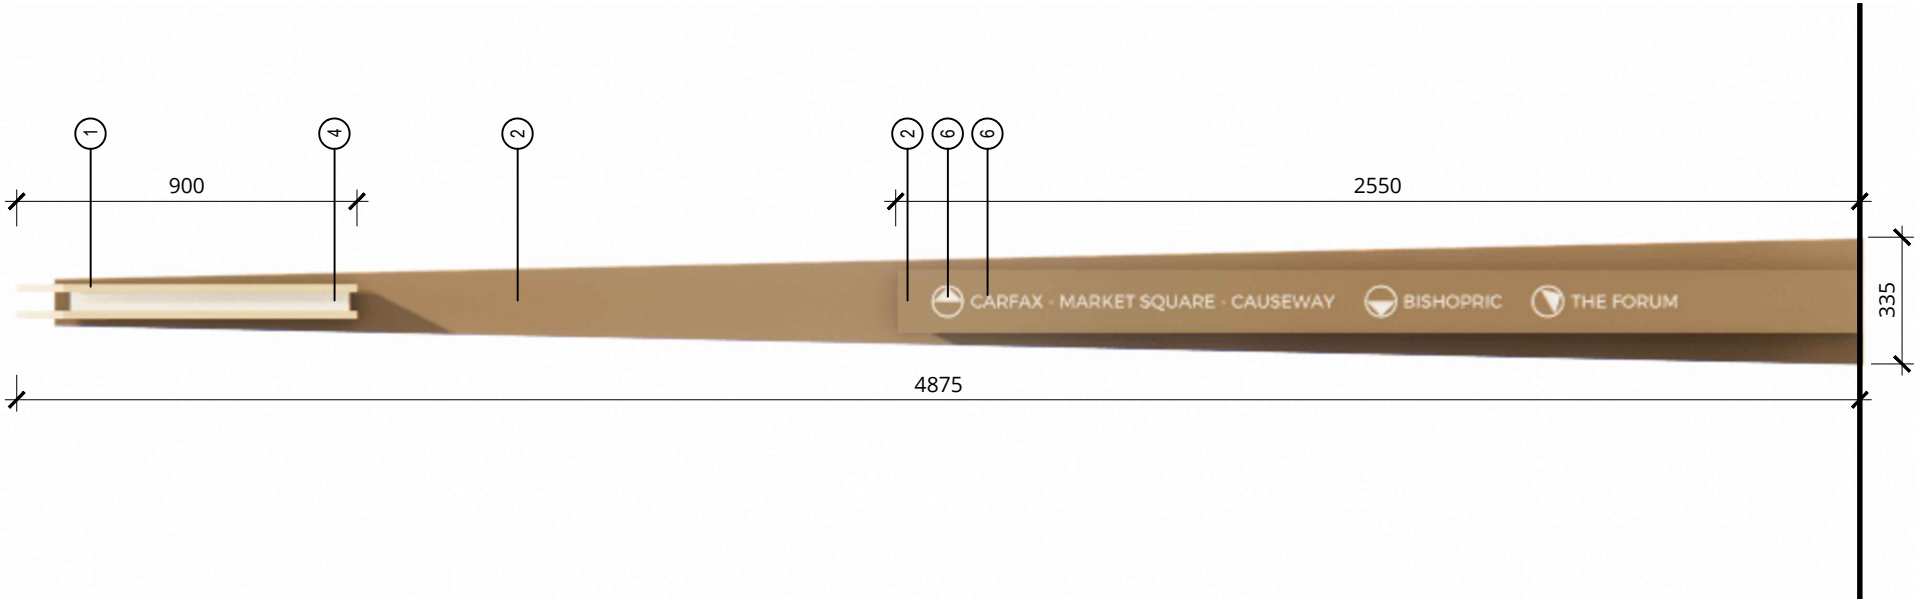


PROPOSED SOUTH ELEVATION

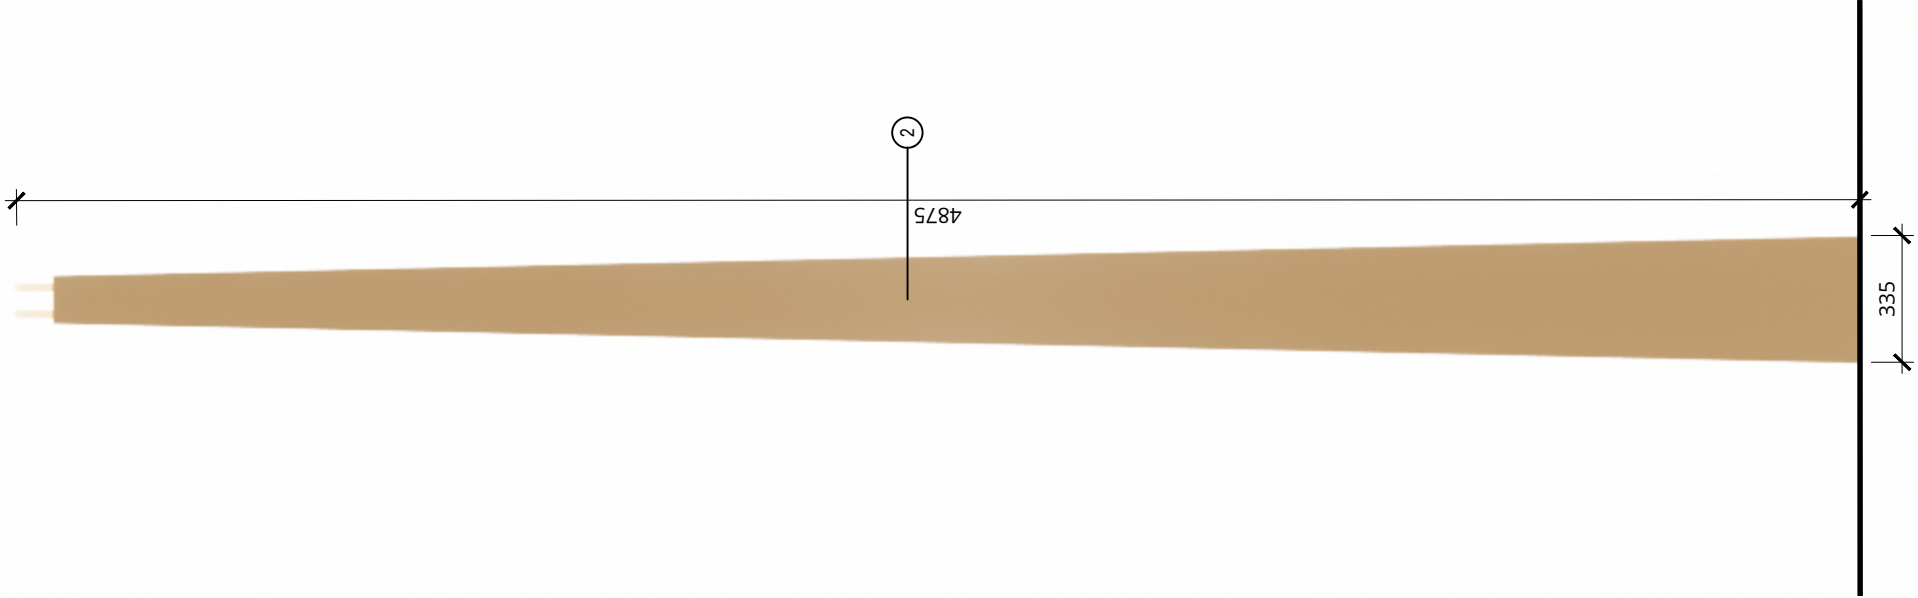

PROPOSED NORTH ELEVATION

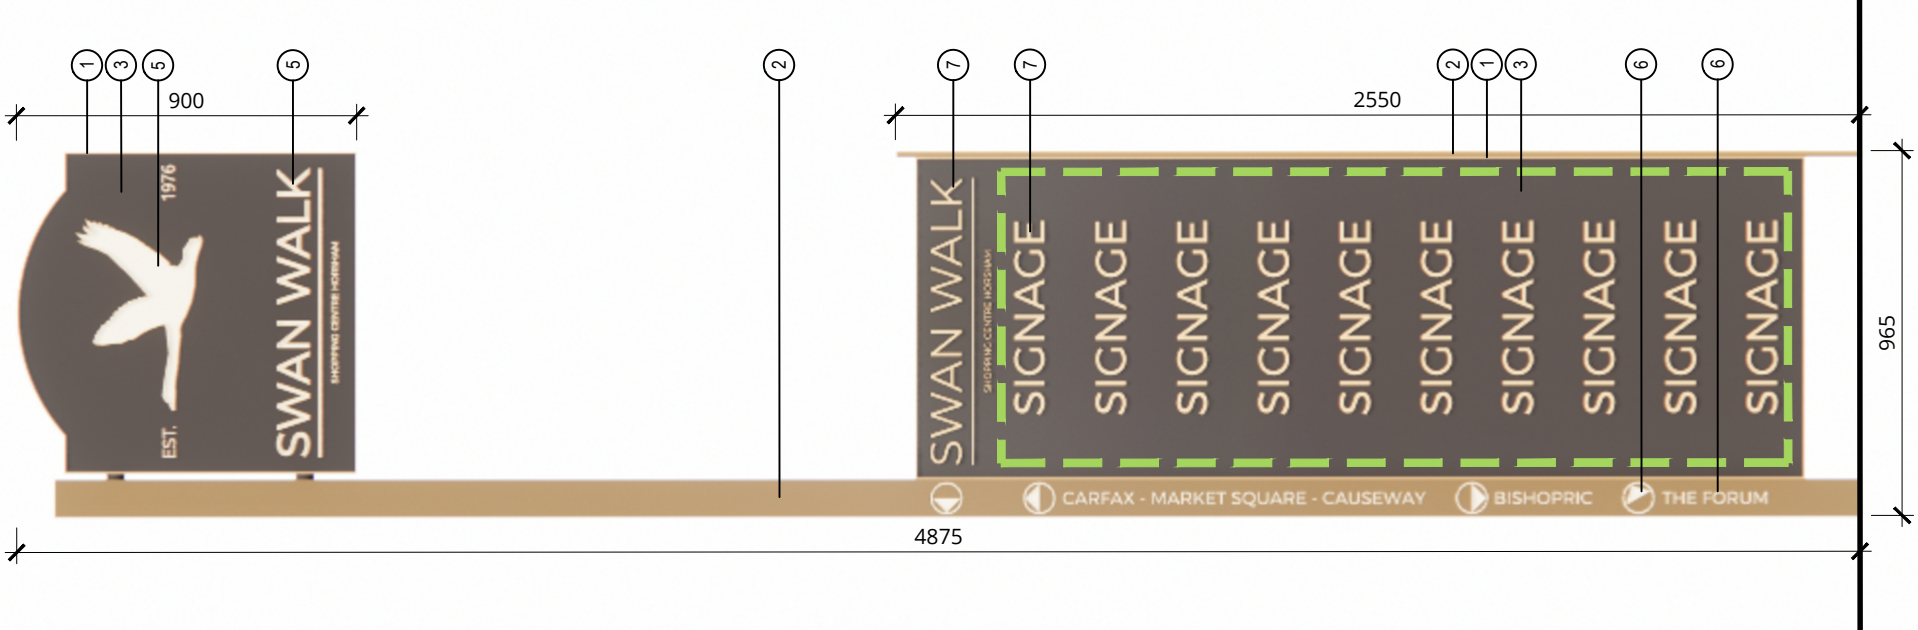

PROPOSED WEST ELEVATION

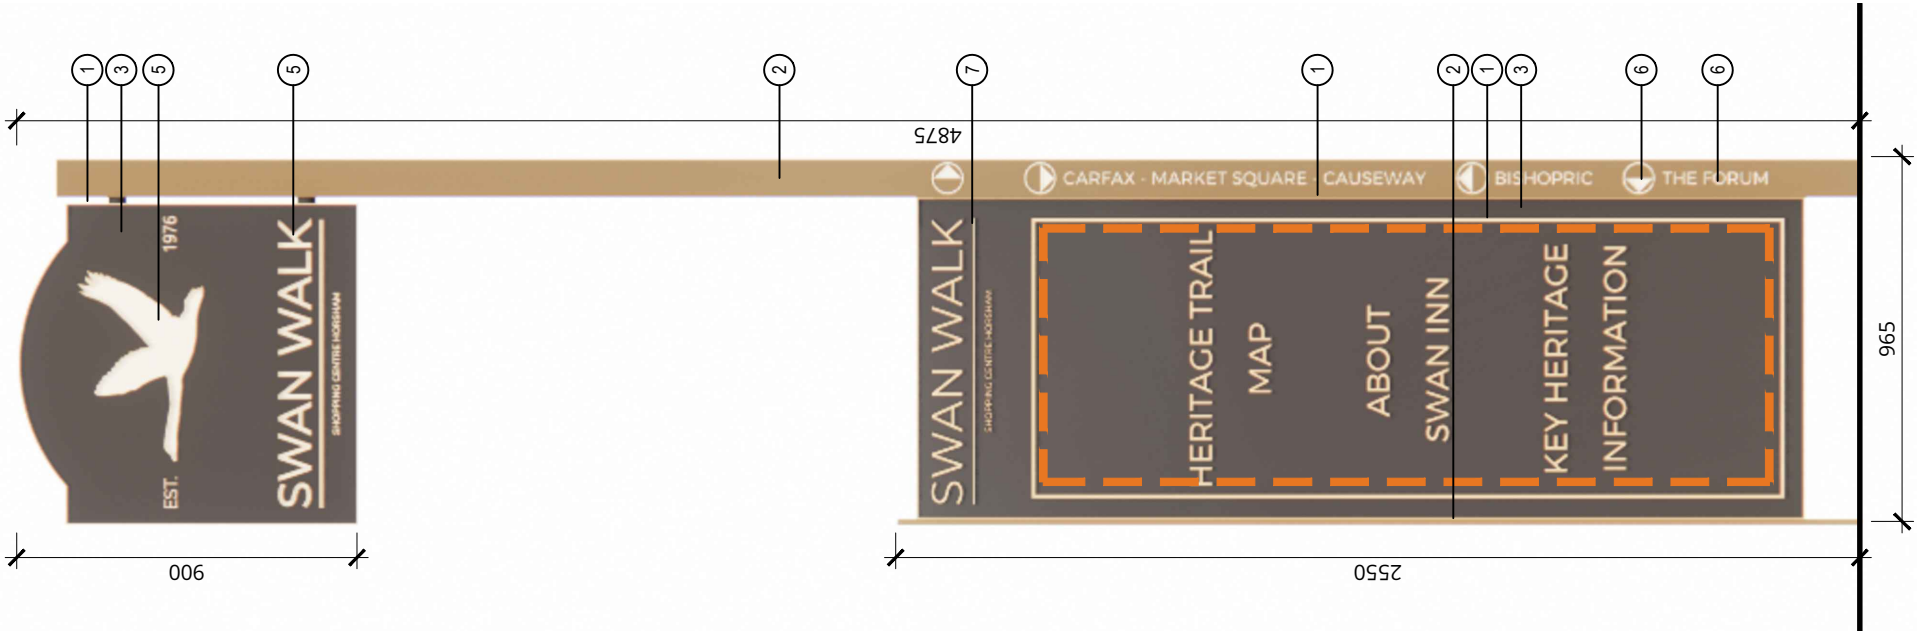

PROPOSED EAST ELEVATION

