



4H24

FRONT ELEVATION - A SCALE 1:50

FRONT ELEVATION - A SCALE 1:50

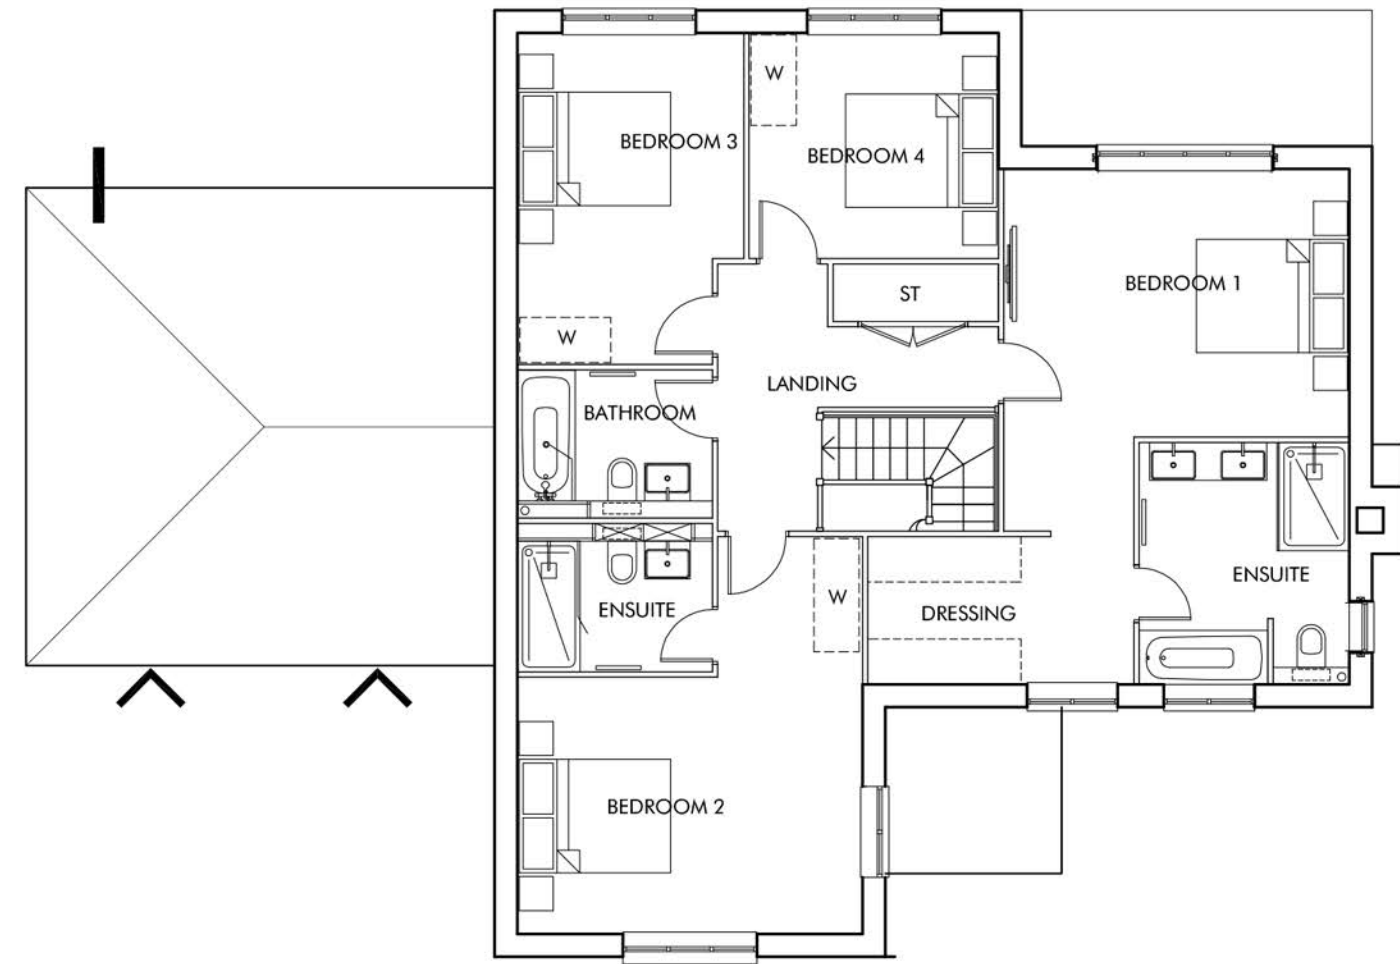

FIRST FLOOR

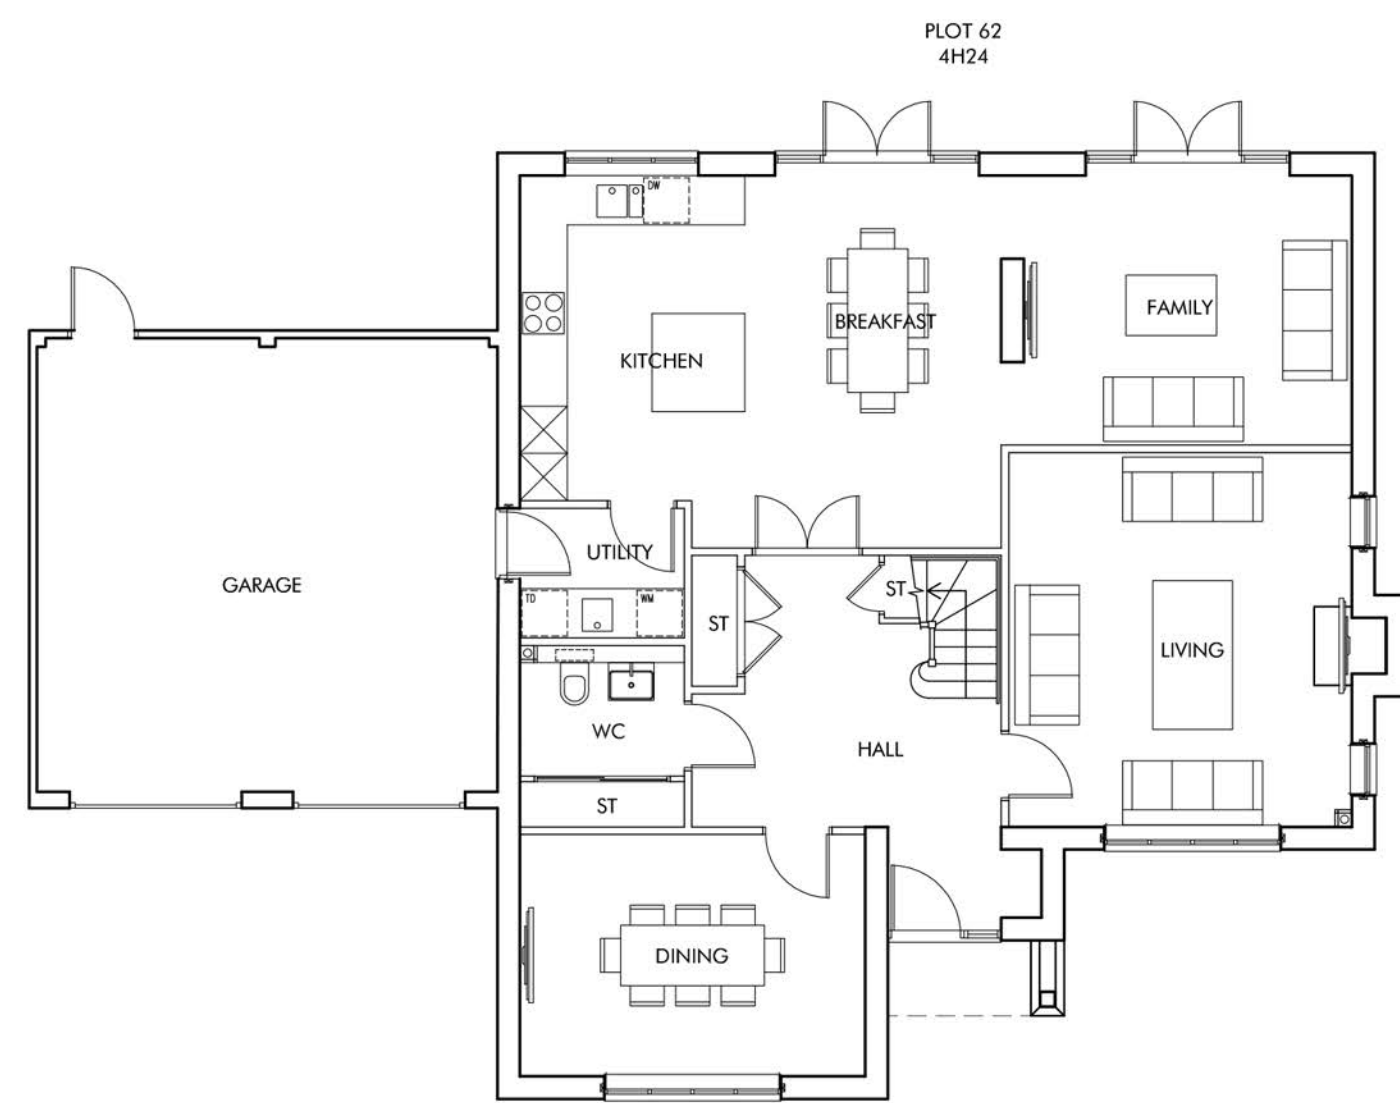

GROUND FLOOR PLAN




SIDE ELEVATION B



REAR ELEVATION C




SIDE ELEVATION D

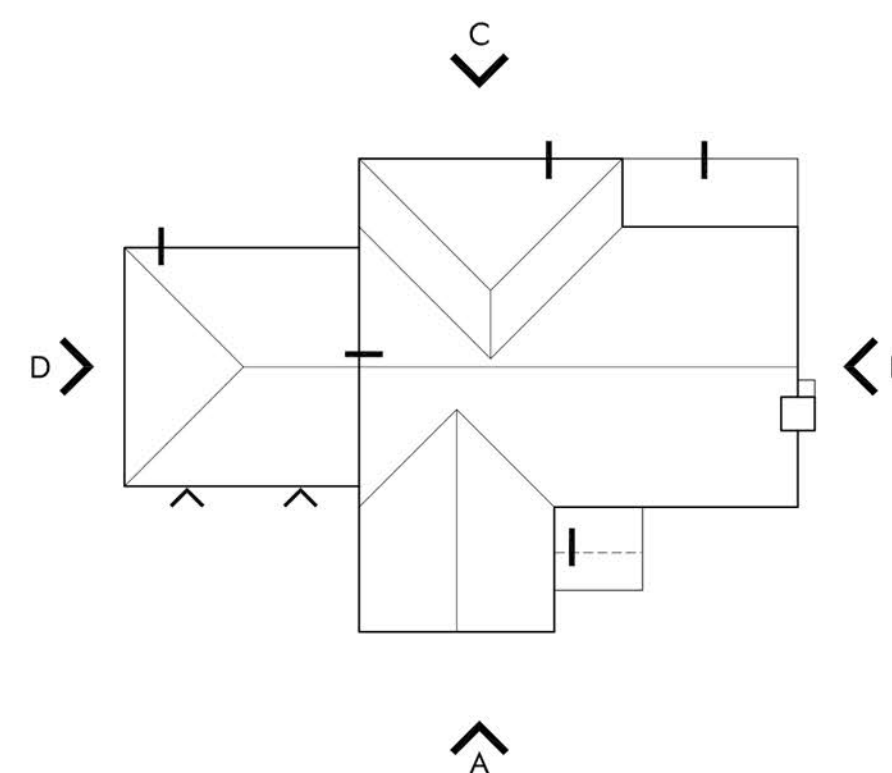

ROOF PLAN 1:200



KEY PLAN 1:2000

 

Berkeley
Designed for life



Unit 6, AC Court, Hight Street, Thames Ditton, Surrey, KT7 0SR
T: 01372 470 313 W: www.omega-architects.co.uk

Client: **BERKELEY HOMES**

Project: SOUTHWATER, PHASE 5

Drawing Title:
TYPE 4H24 - Plot 62
Plans & Elevations

Scale:	Revision	Drawn	Check	Date
1:100 @ A1	A	GB	TJ	12.11.19
(except where stated)	-	--	--	--.--.--

Project No'	Class	Dwg No'	Status	Rev

2772	Ⓐ	3052	PL	A
------	---	------	----	---

CLASS: C - COLOURED, A - BLACK & WHITE
STATUS: SK - SKETCH, PR - PRELIMINARY, PL - PLANNING, WD - WORKING DRAWING

PREPARED BY: OMEGA ARCHITECTS. The contents of this document must not be copied or reproduced in whole or in part without the written consent of Omega Partnership Limited. Design Title Publishing and Graphic Design by Omega Architects.
DESIGNED COMPANY DETAILS: Omega Partnership Limited, UK registered Company Number 29727261. Registered Address: Kinsale, 46 High Street, London, W20 9JY.