


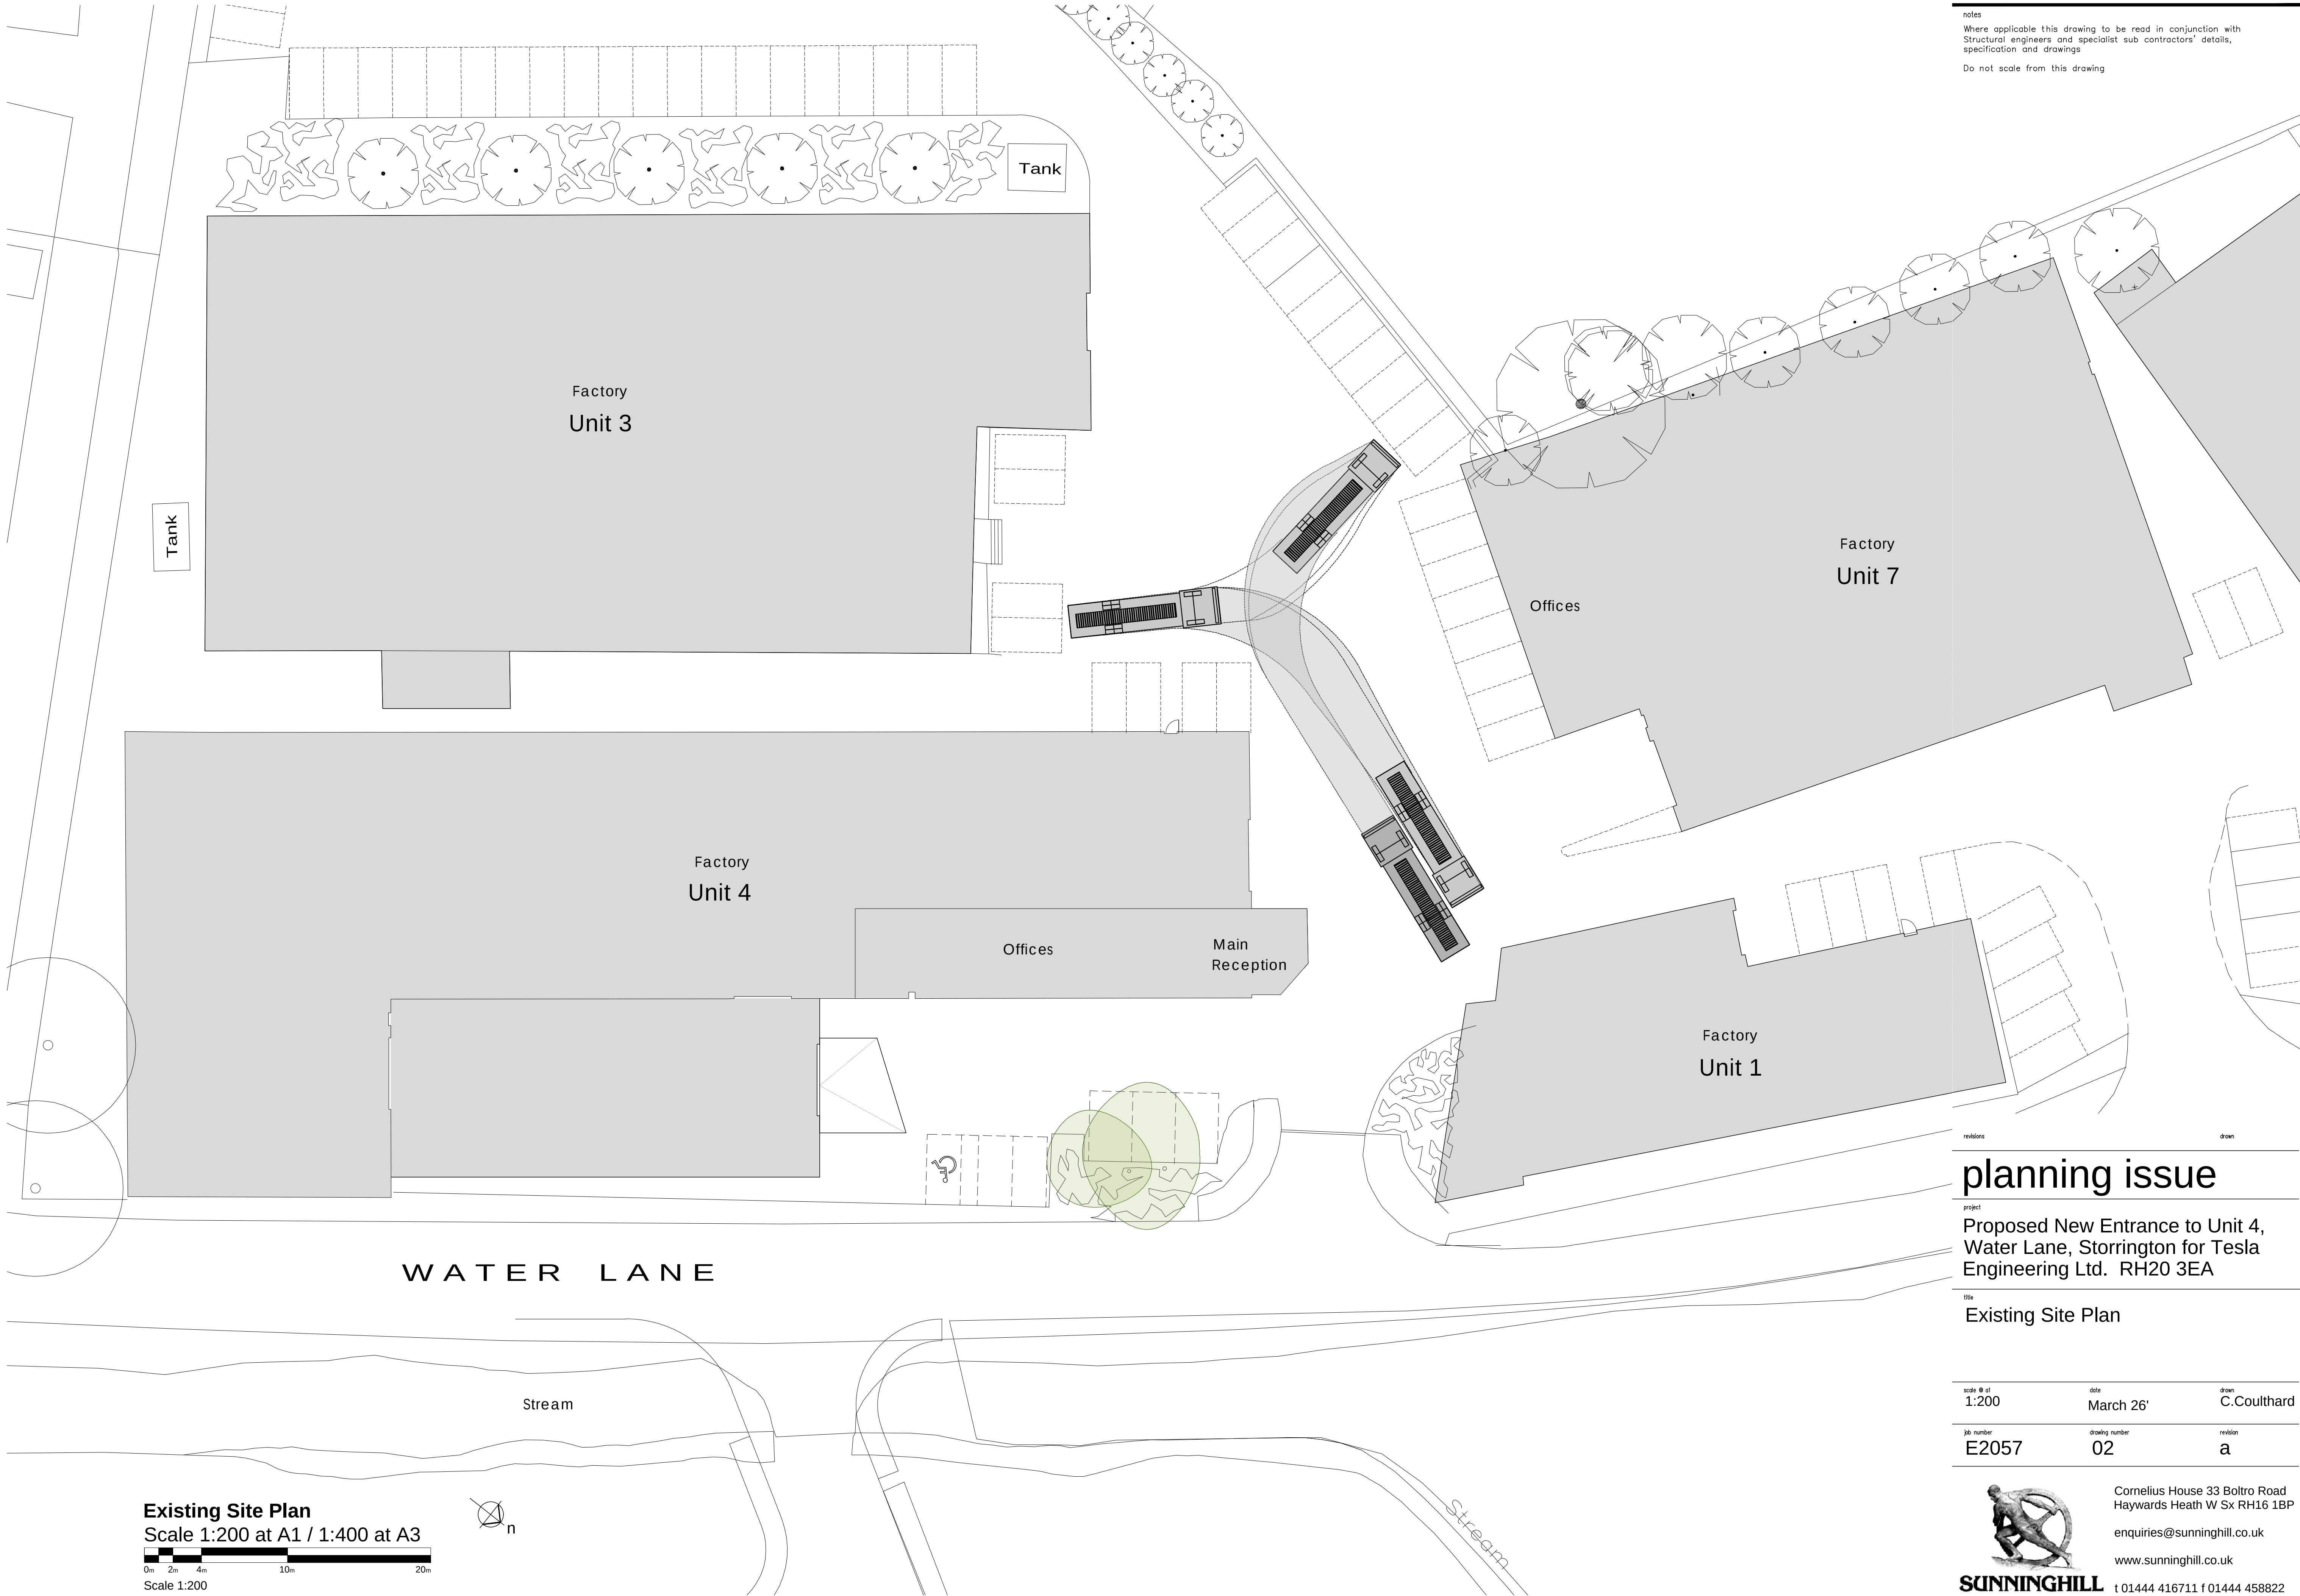

notes
Where applicable this drawing to be read in conjunction with
Structural engineers and specialist sub contractors' details,
specification and drawings
Do not scale from this drawing

Existing Site Plan
Scale 1:200 at A1 / 1:400 at A3
0m 2m 4m 10m 20m
Scale 1:200



revisions			drawn
project			
Proposed New Entrance to Unit 4, Water Lane, Storrington for Tesla Engineering Ltd. RH20 3EA			
title			
Existing Site Plan			
scale # of			drawn
1:200			C.Coulthard
date			
March 26'			
job number			revision
E2057			a
drawing number			
02			