


notes

Where applicable this drawing to be read in conjunction with Structural engineers and specialist sub contractors' details, specification and drawings

Do not scale from this drawing

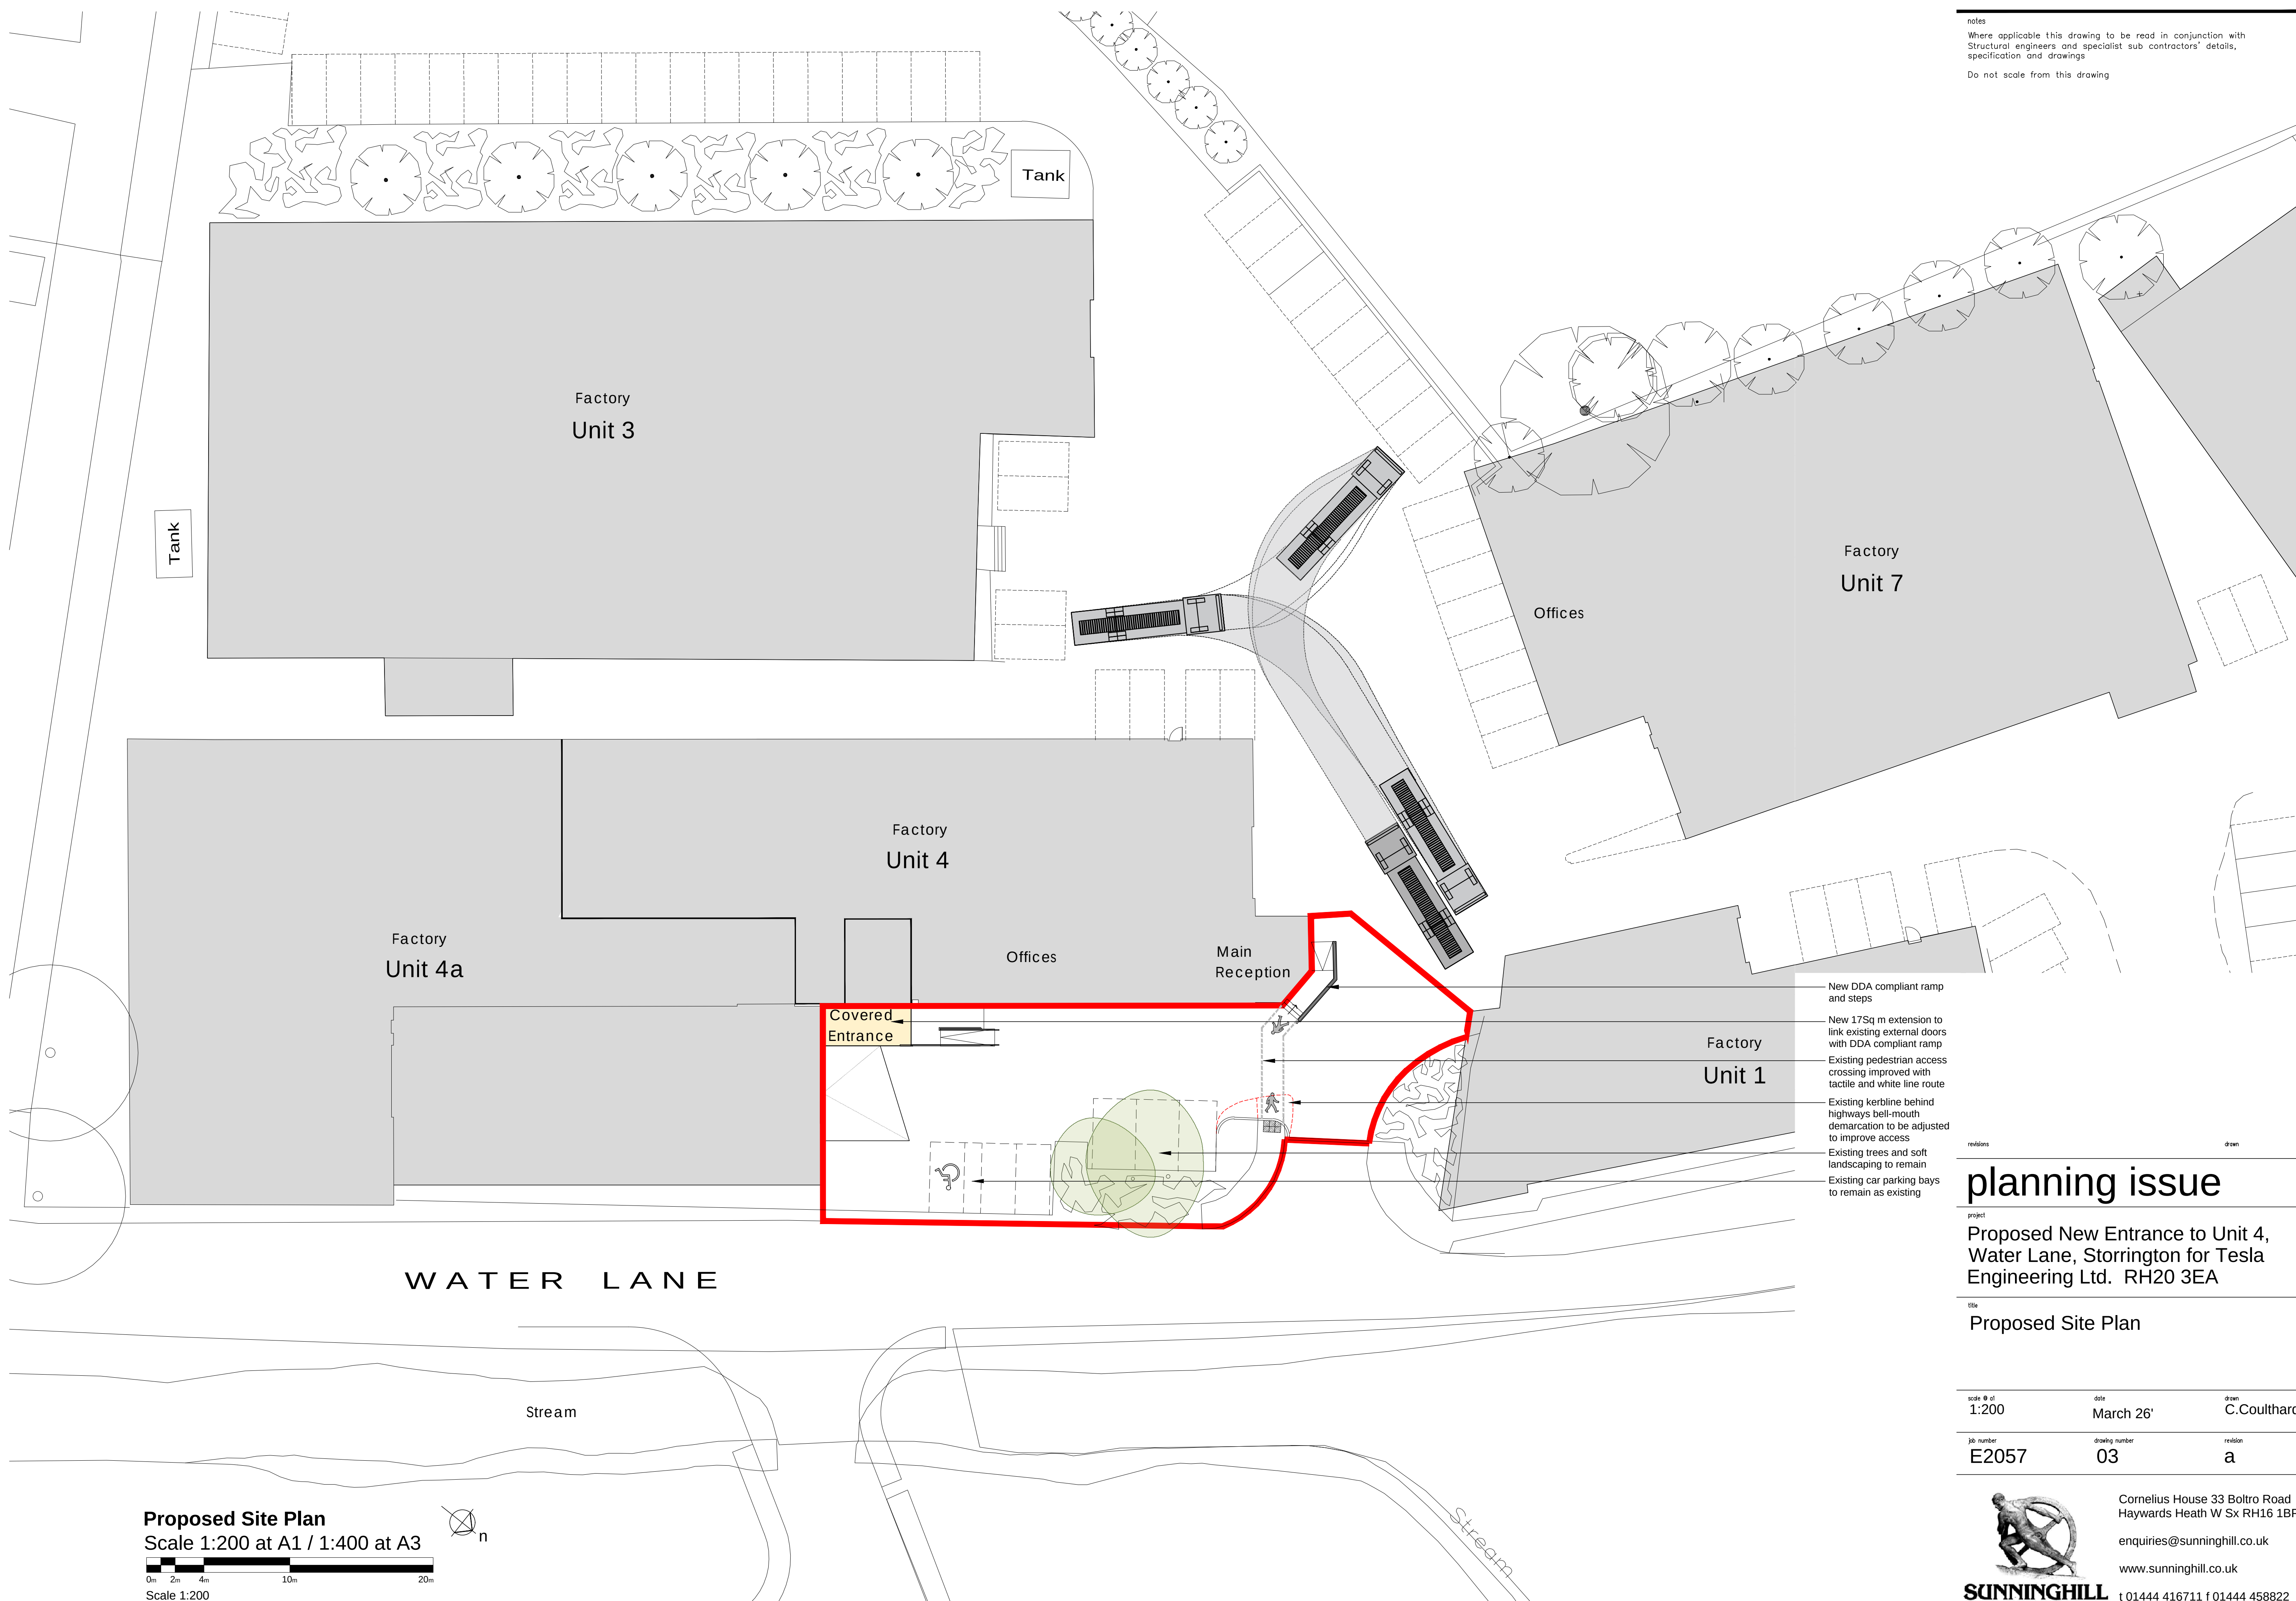

Proposed Site Plan
Scale 1:200 at A1 / 1:400 at A3



0m 2m 4m 10m 20m
Scale 1:200

planning issue

Proposed New Entrance to Unit 4,
Water Lane, Storrington for Tesla
Engineering Ltd. RH20 3EA

Proposed Site Plan

scale 1/4" = 1'	date	drawn
1:200	March 26'	C.Coulthard
job number	drawing number	revision
E2057	03	a



Cornelius House 33 Boltro Road
Haywards Heath W Sx RH16 1BP
enquiries@sunninghill.co.uk
www.sunninghill.co.uk
t 01444 416711 f 01444 458822