





Existing Partial Side Elevation
Scale 1:150 at A1 / 1:300 at A3

Scale 1:150

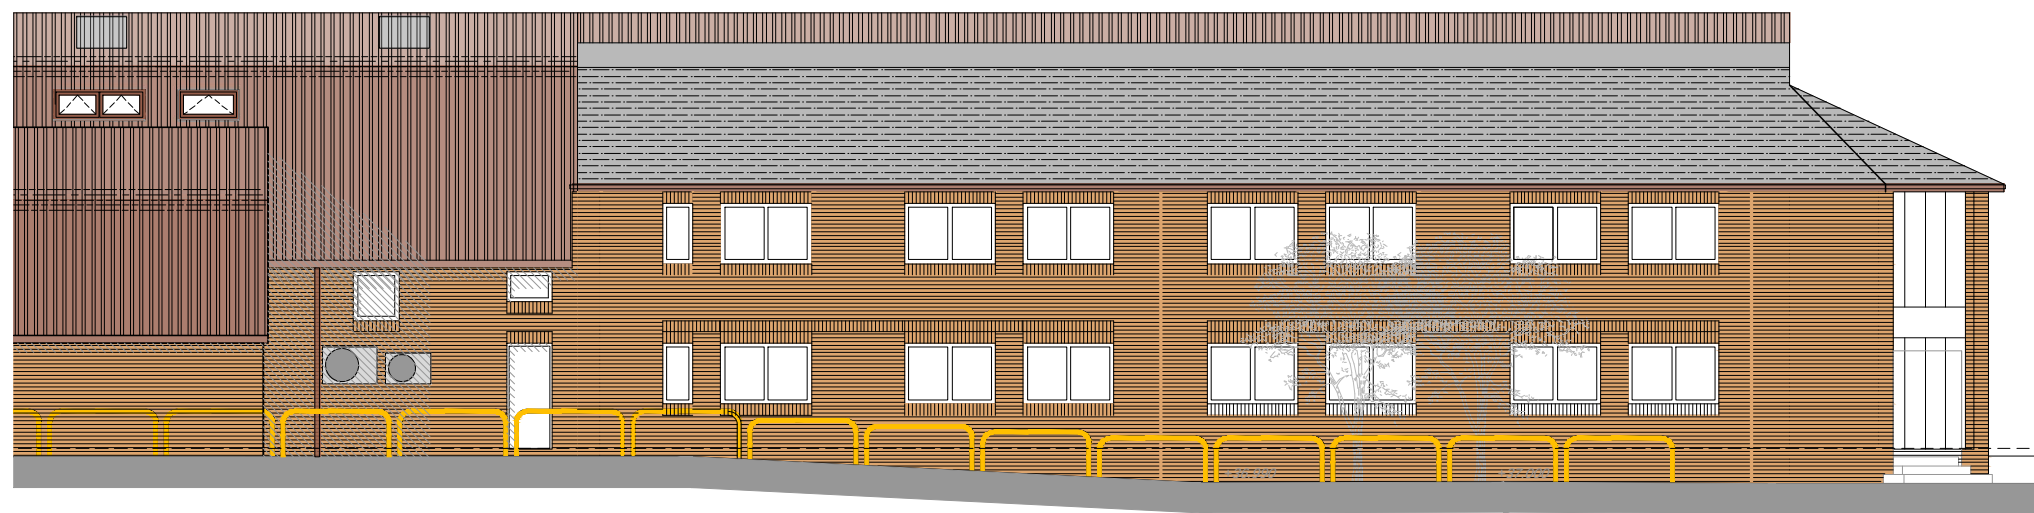

Existing Front Elevation
Scale 1:150 at A1 / 1:300 at A3

Scale 1:150

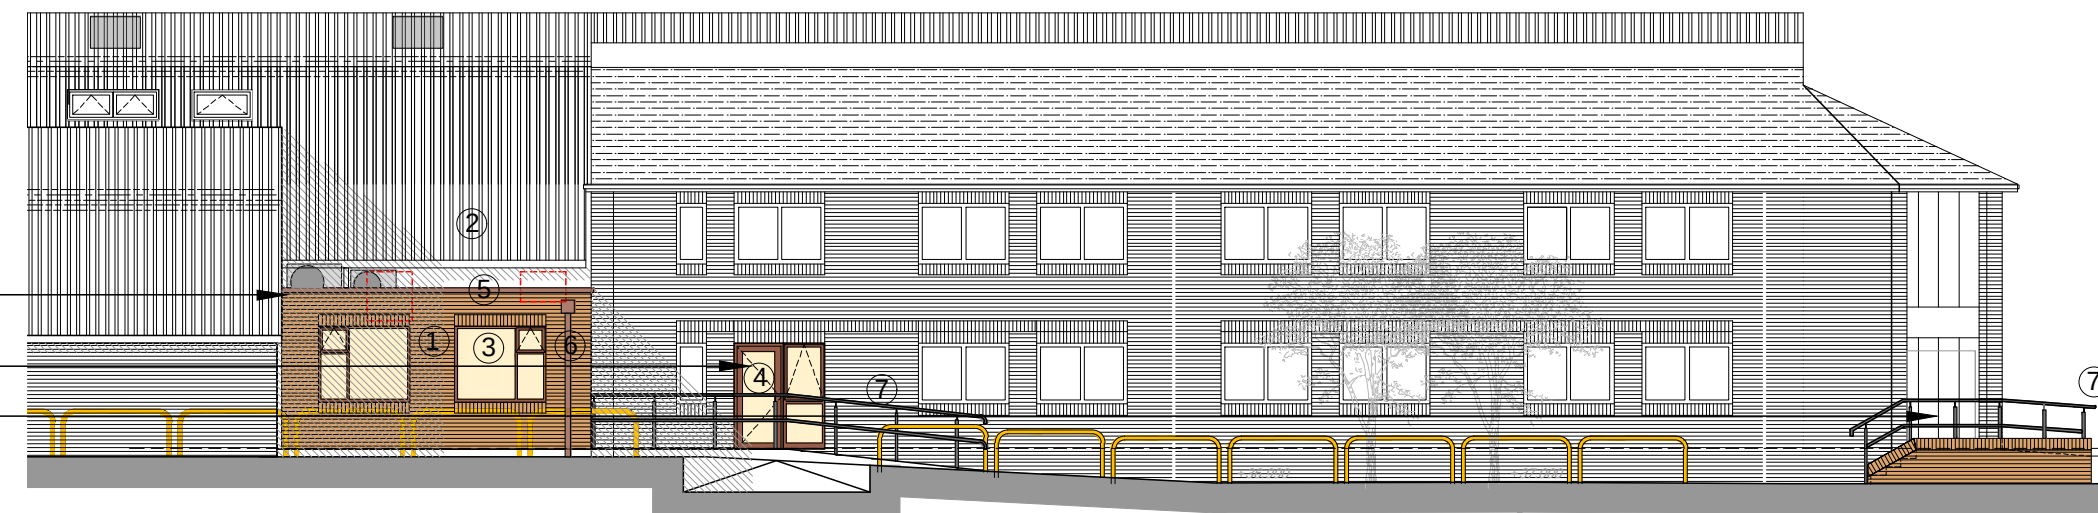


Proposed Partial Side Elevation
Scale 1:150 at A1 / 1:300 at A3

Scale 1:150




Proposed Front Elevation
Scale 1:150 at A1 / 1:300 at A3

Scale 1:150

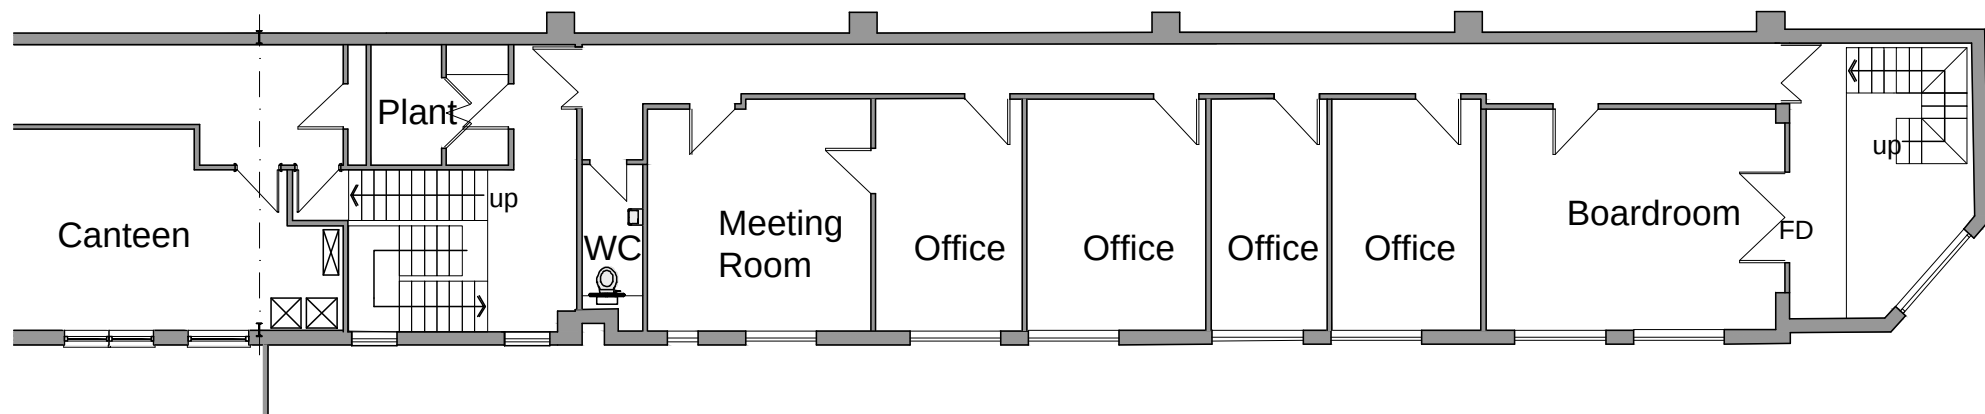

Existing First Floor Plan
Scale 1:150 at A1 / 1:300 at A3


Scale 1:150

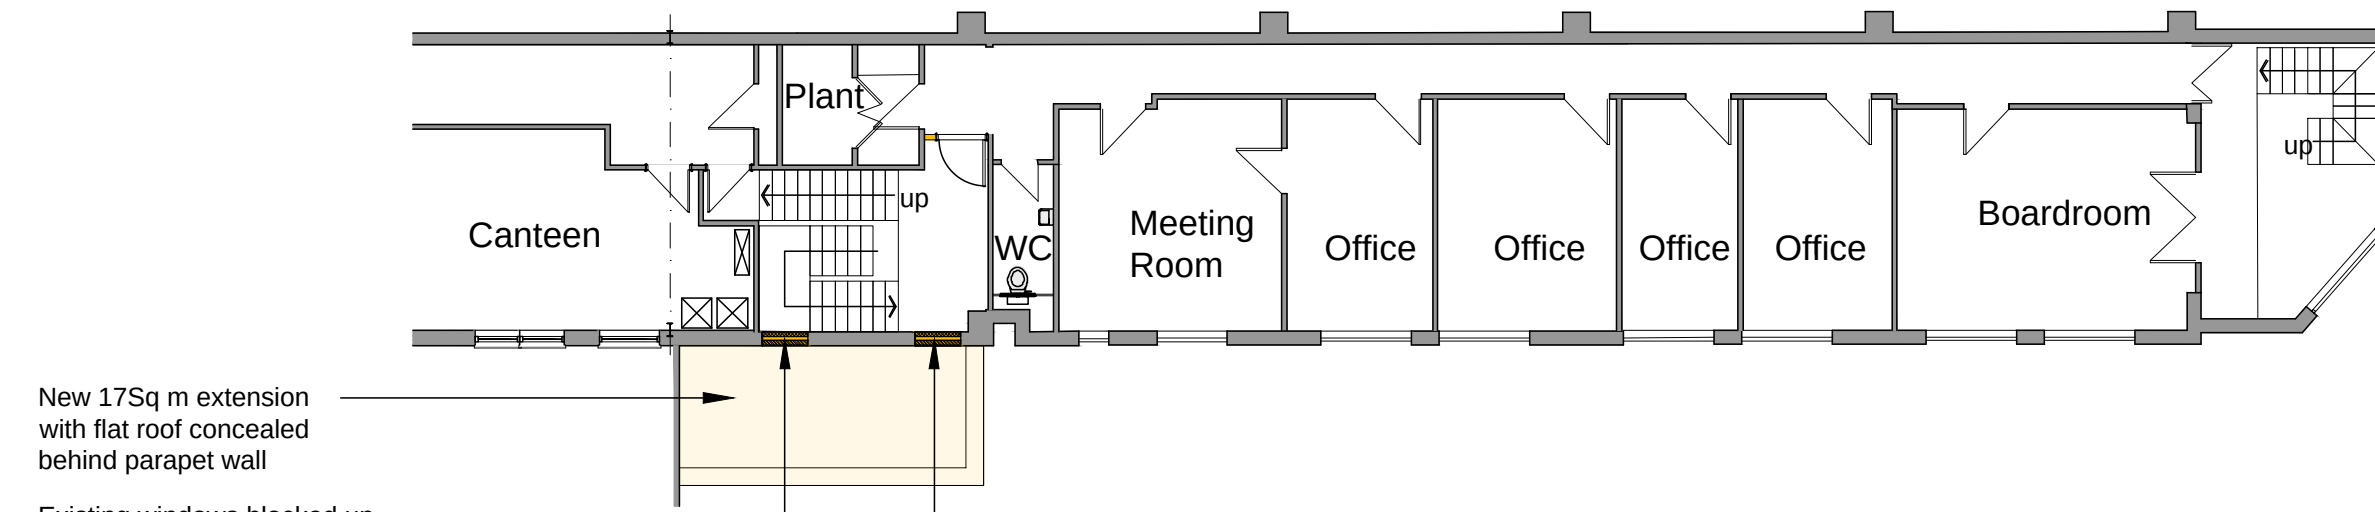

Proposed First Floor Plan
Scale 1:150 at A1 / 1:300 at A3


Scale 1:150

- Materials Key:**
- ① Walls - Face brickwork to match existing
 - ② Cladding - Existing cladding Vandyke Brown PPC to remain
 - ③ Windows - Vandyke Brown PPC window frames to match existing
 - ④ Doors - Vandyke Brown PPC door frames to match existing
 - ⑤ Roof - Single ply membrane concealed behind brickwork parapet wall.
 - ⑥ Rainwater - Vandyke Brown PPC downpipe and hopper to match existing
 - ⑦ Balustrade - Black PPC to match existing

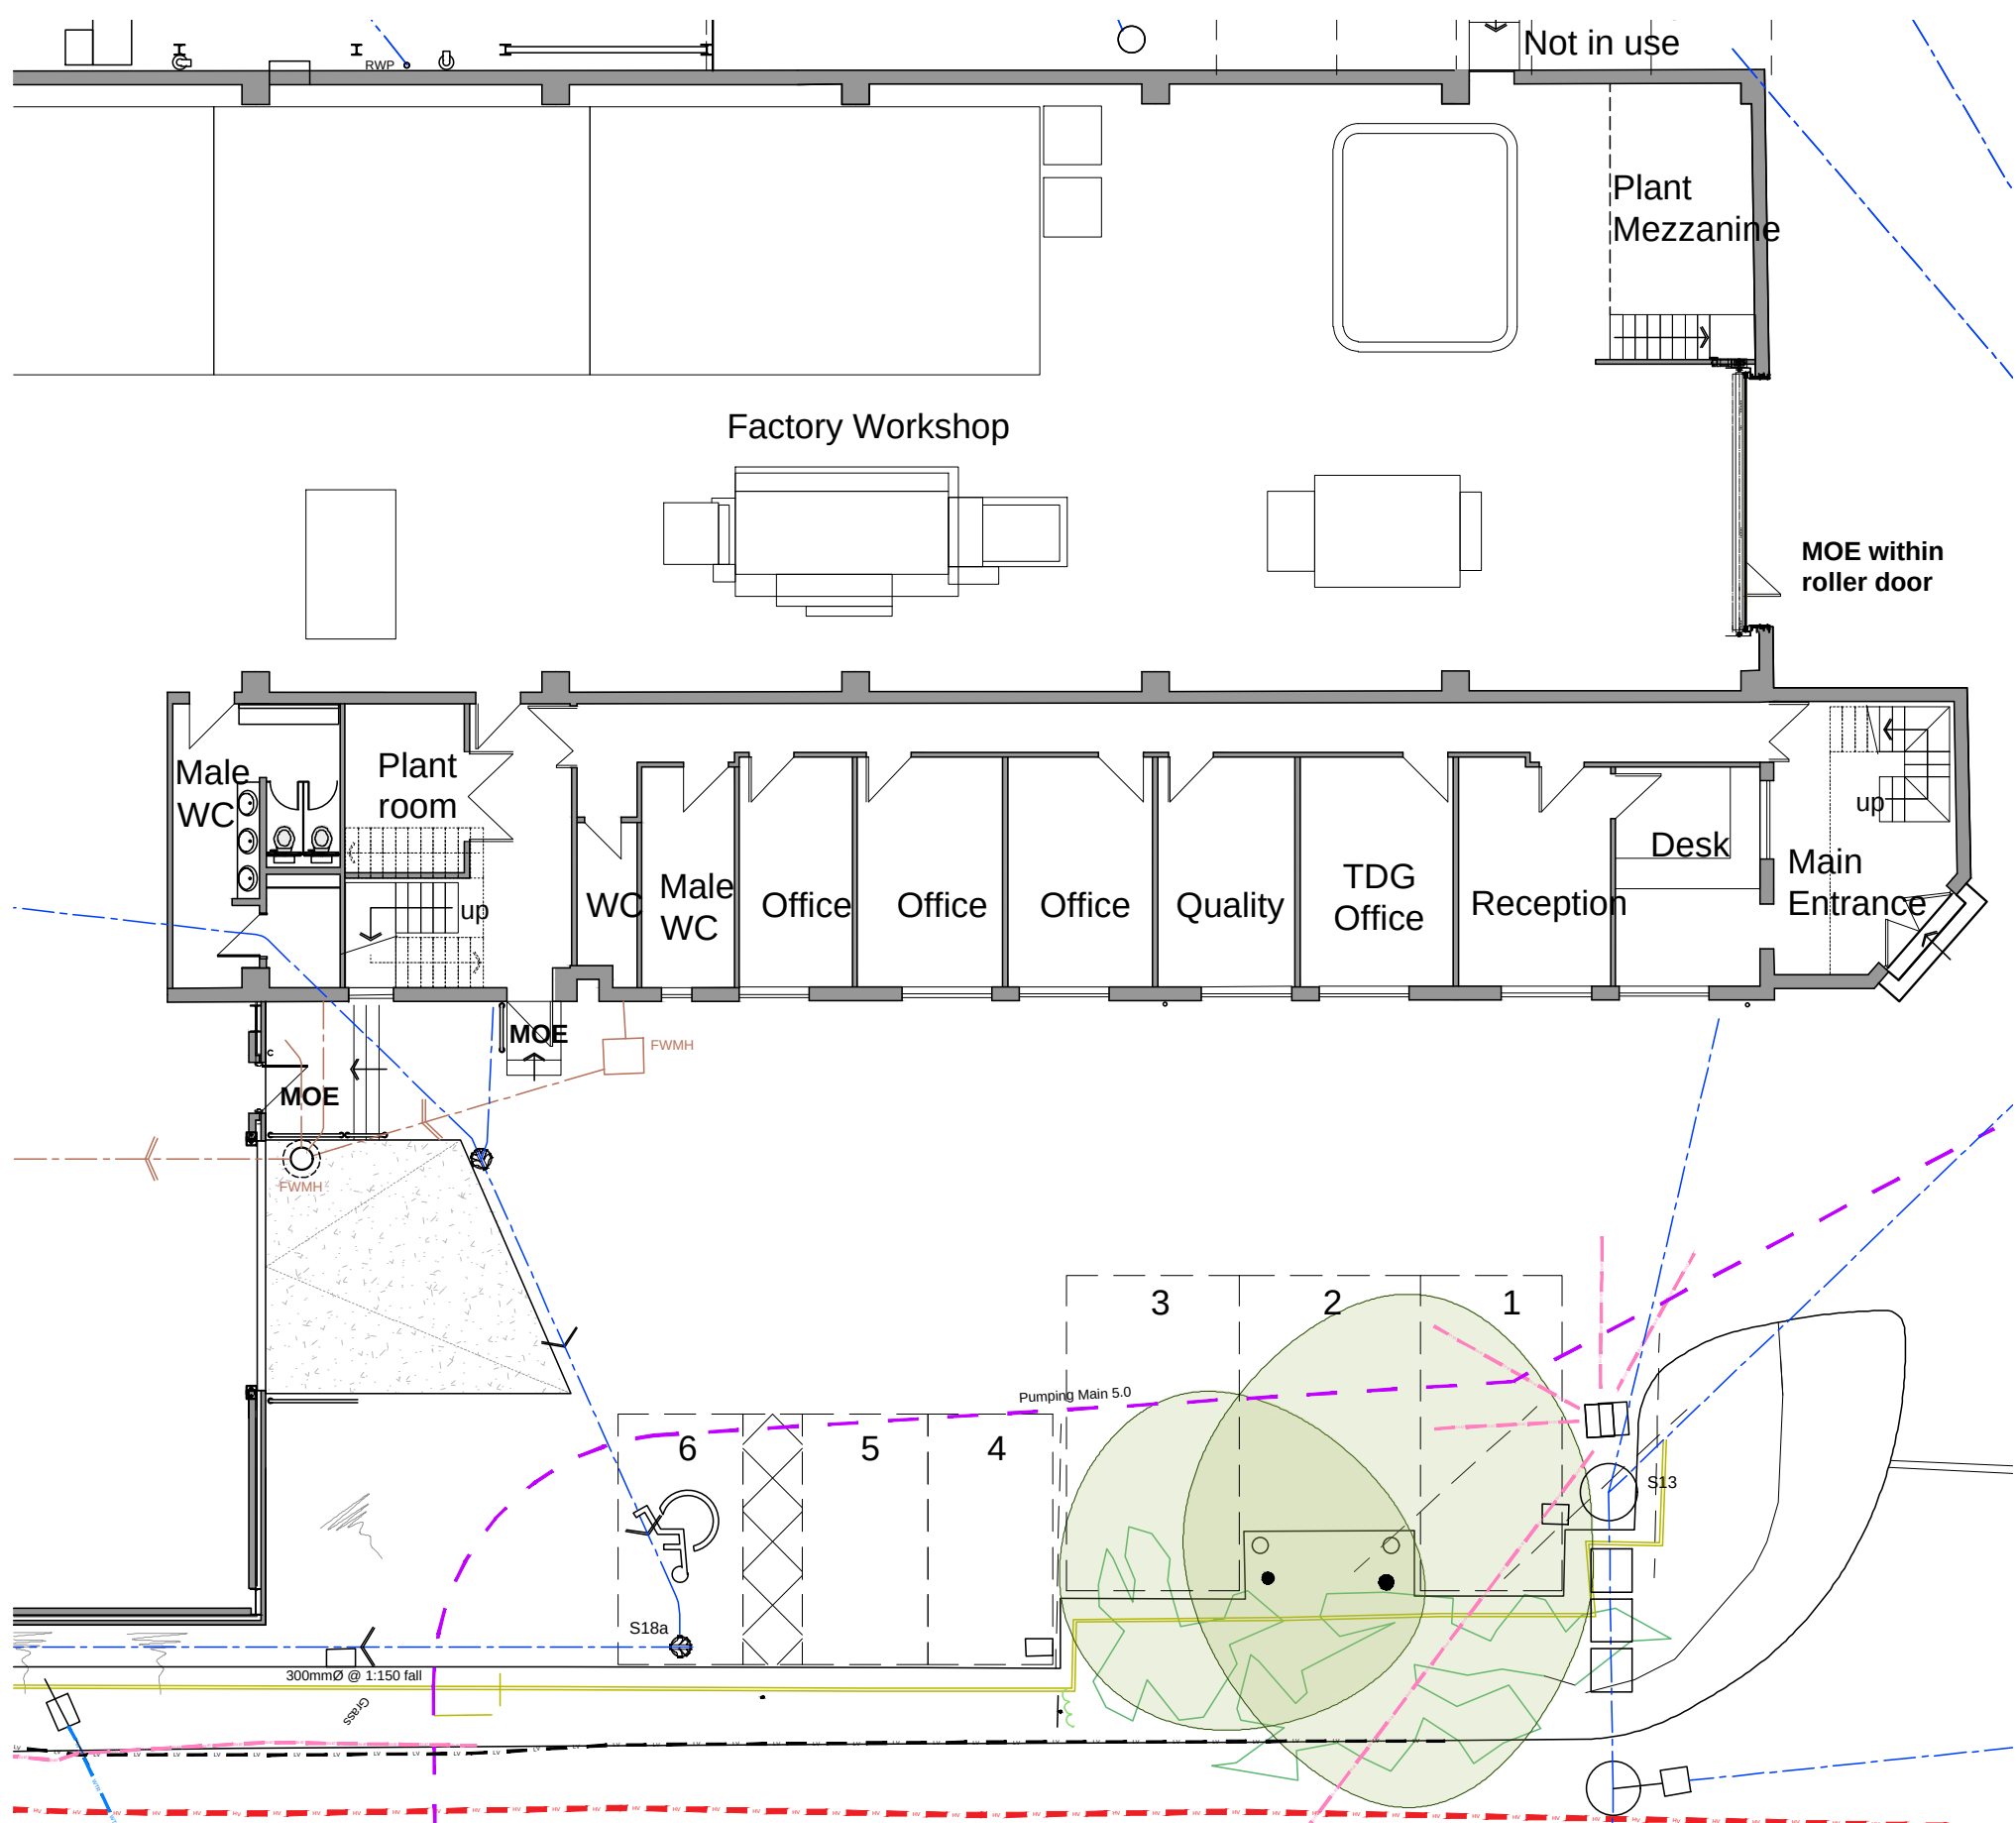

Existing Ground Floor Plan
Scale 1:150 at A1 / 1:300 at A3

Scale 1:150

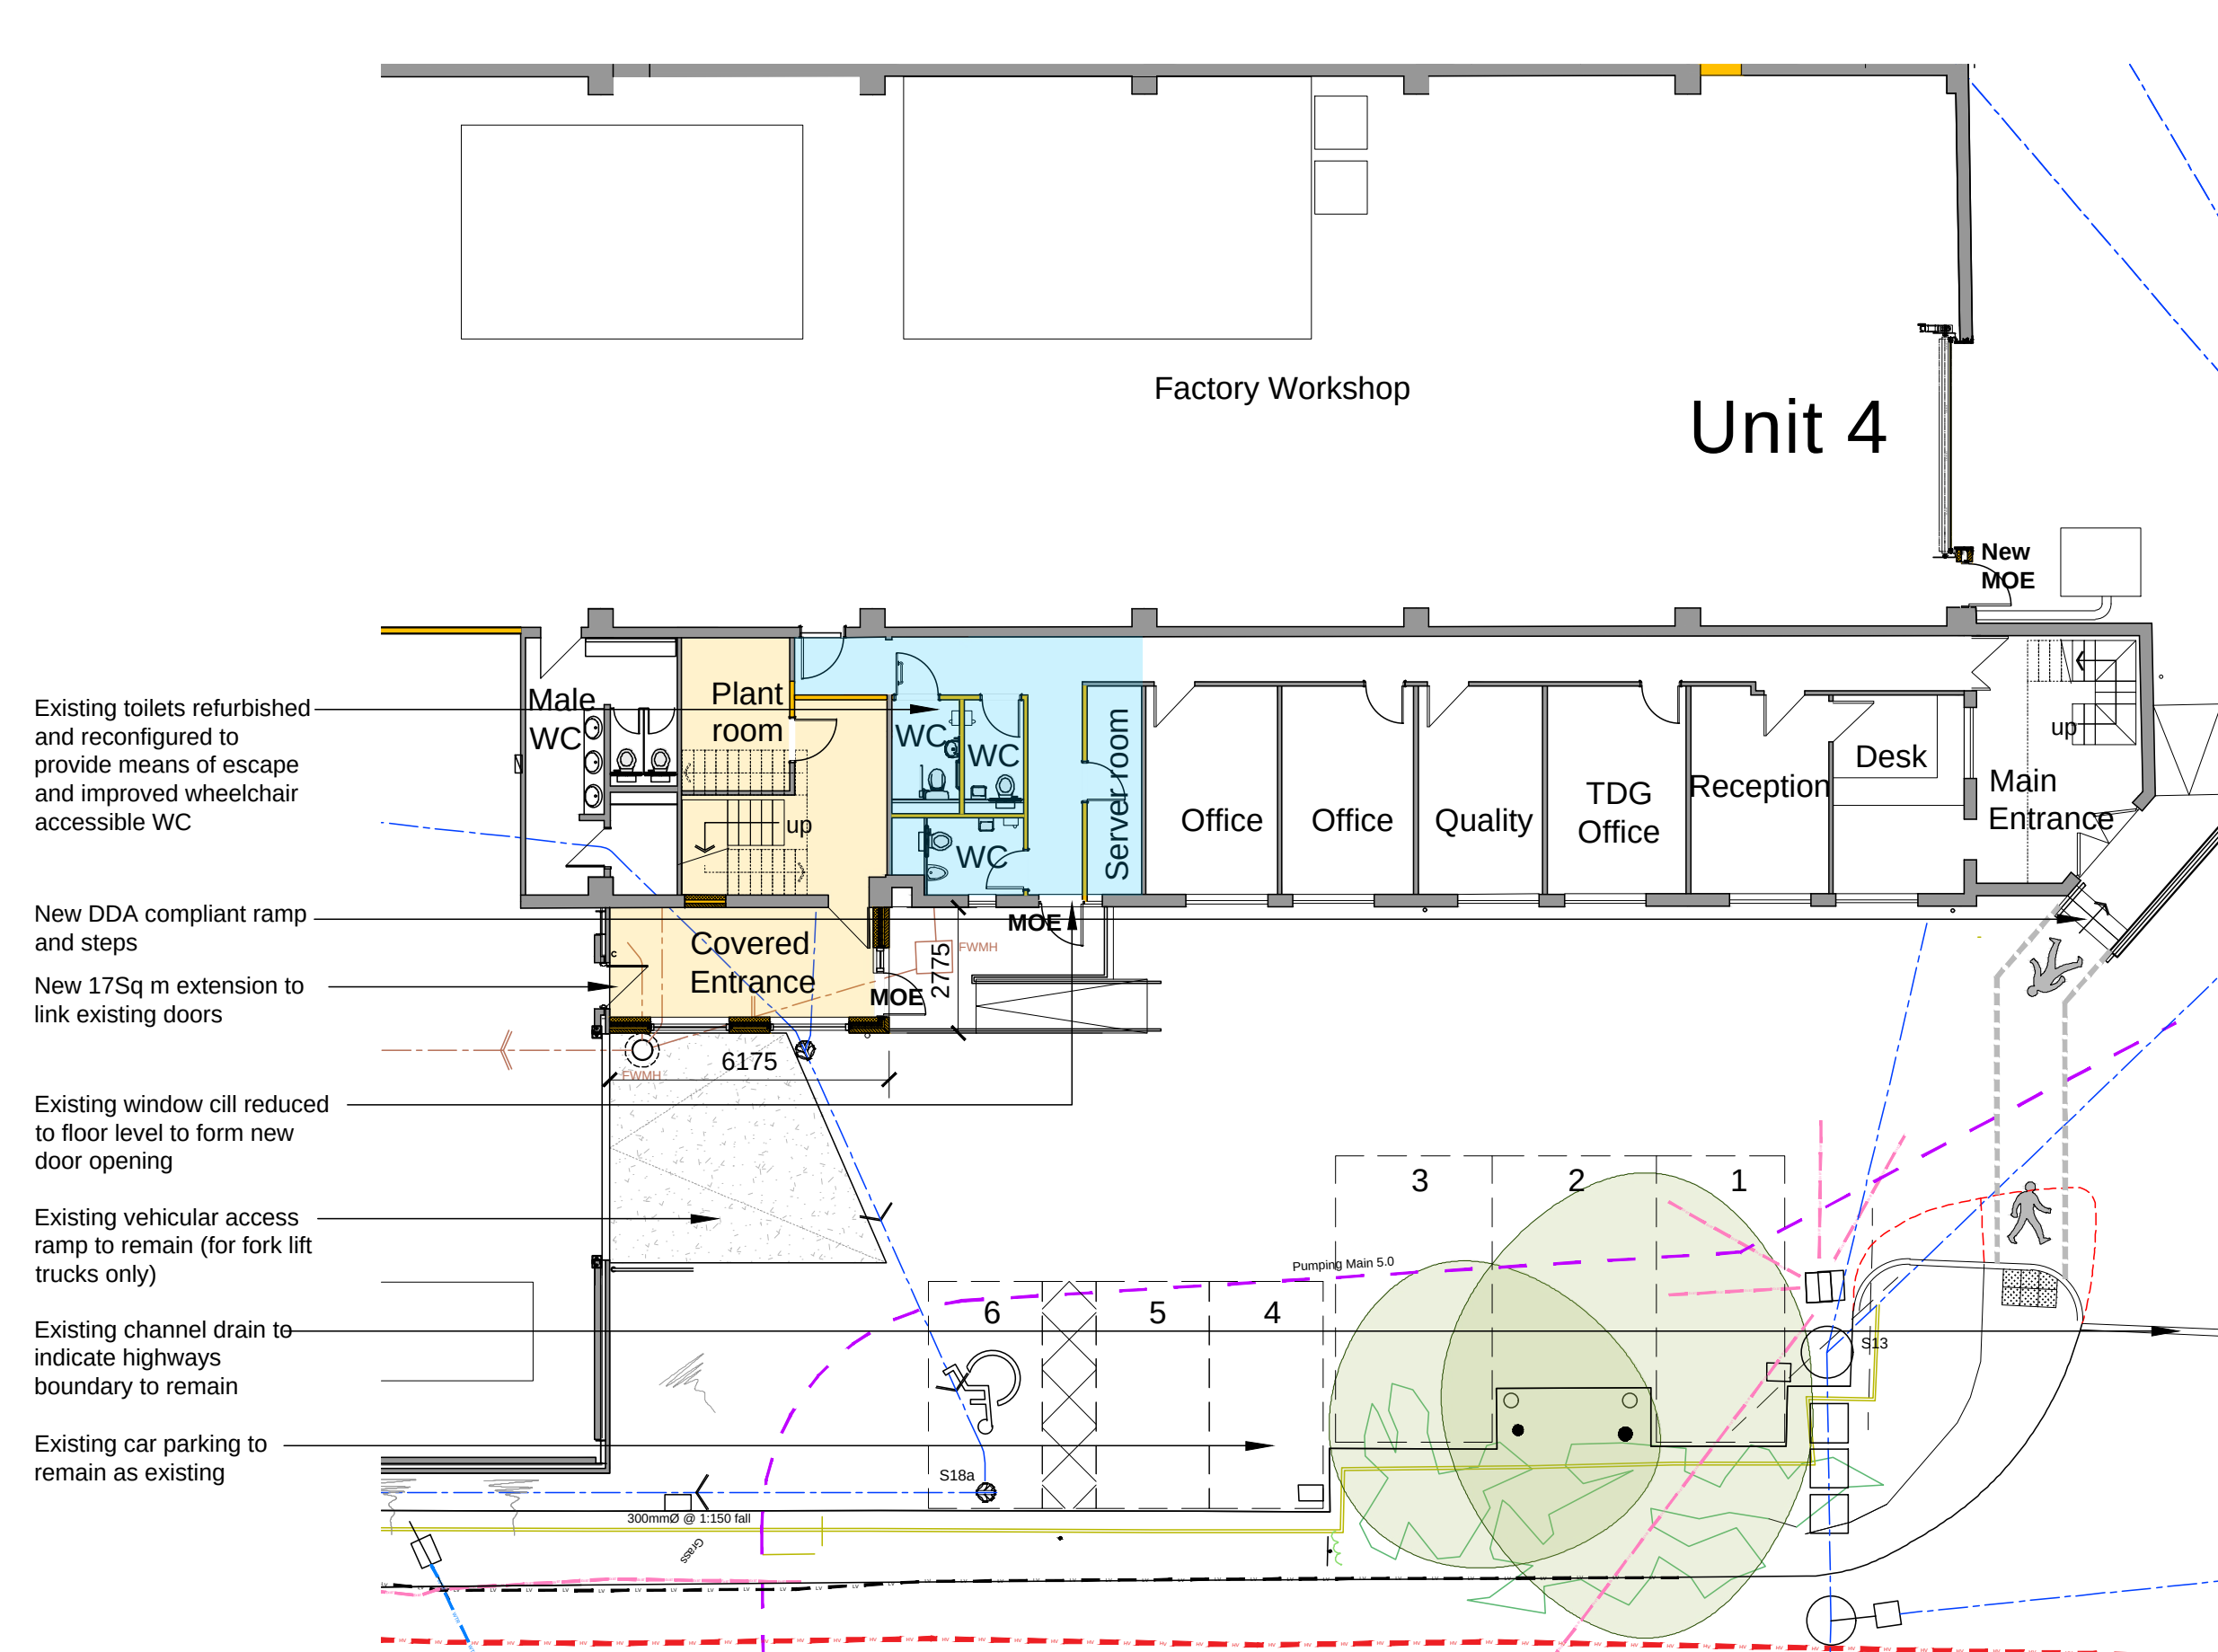

Proposed Ground Floor Plan
Scale 1:150 at A1 / 1:300 at A3

Scale 1:150

regions drawn

planning issue

project
Proposed New Entrance to Unit 4,
Water Lane, Storrington for Tesla
Engineering Ltd. RH20 3EA

title
Existing & Proposed Works
Floor Plans & Elevations

scale 0 of 1 1:150	date March 26'	drawn C.Coulthard
job number E2057	drawing number 04	revision a



Cornelius House 33 Boltro Road
Haywards Heath W Sx RH16 1BP
enquiries@sunninghill.co.uk
www.sunninghill.co.uk
SUNNINGHILL t 01444 416711 f 01444 458822