


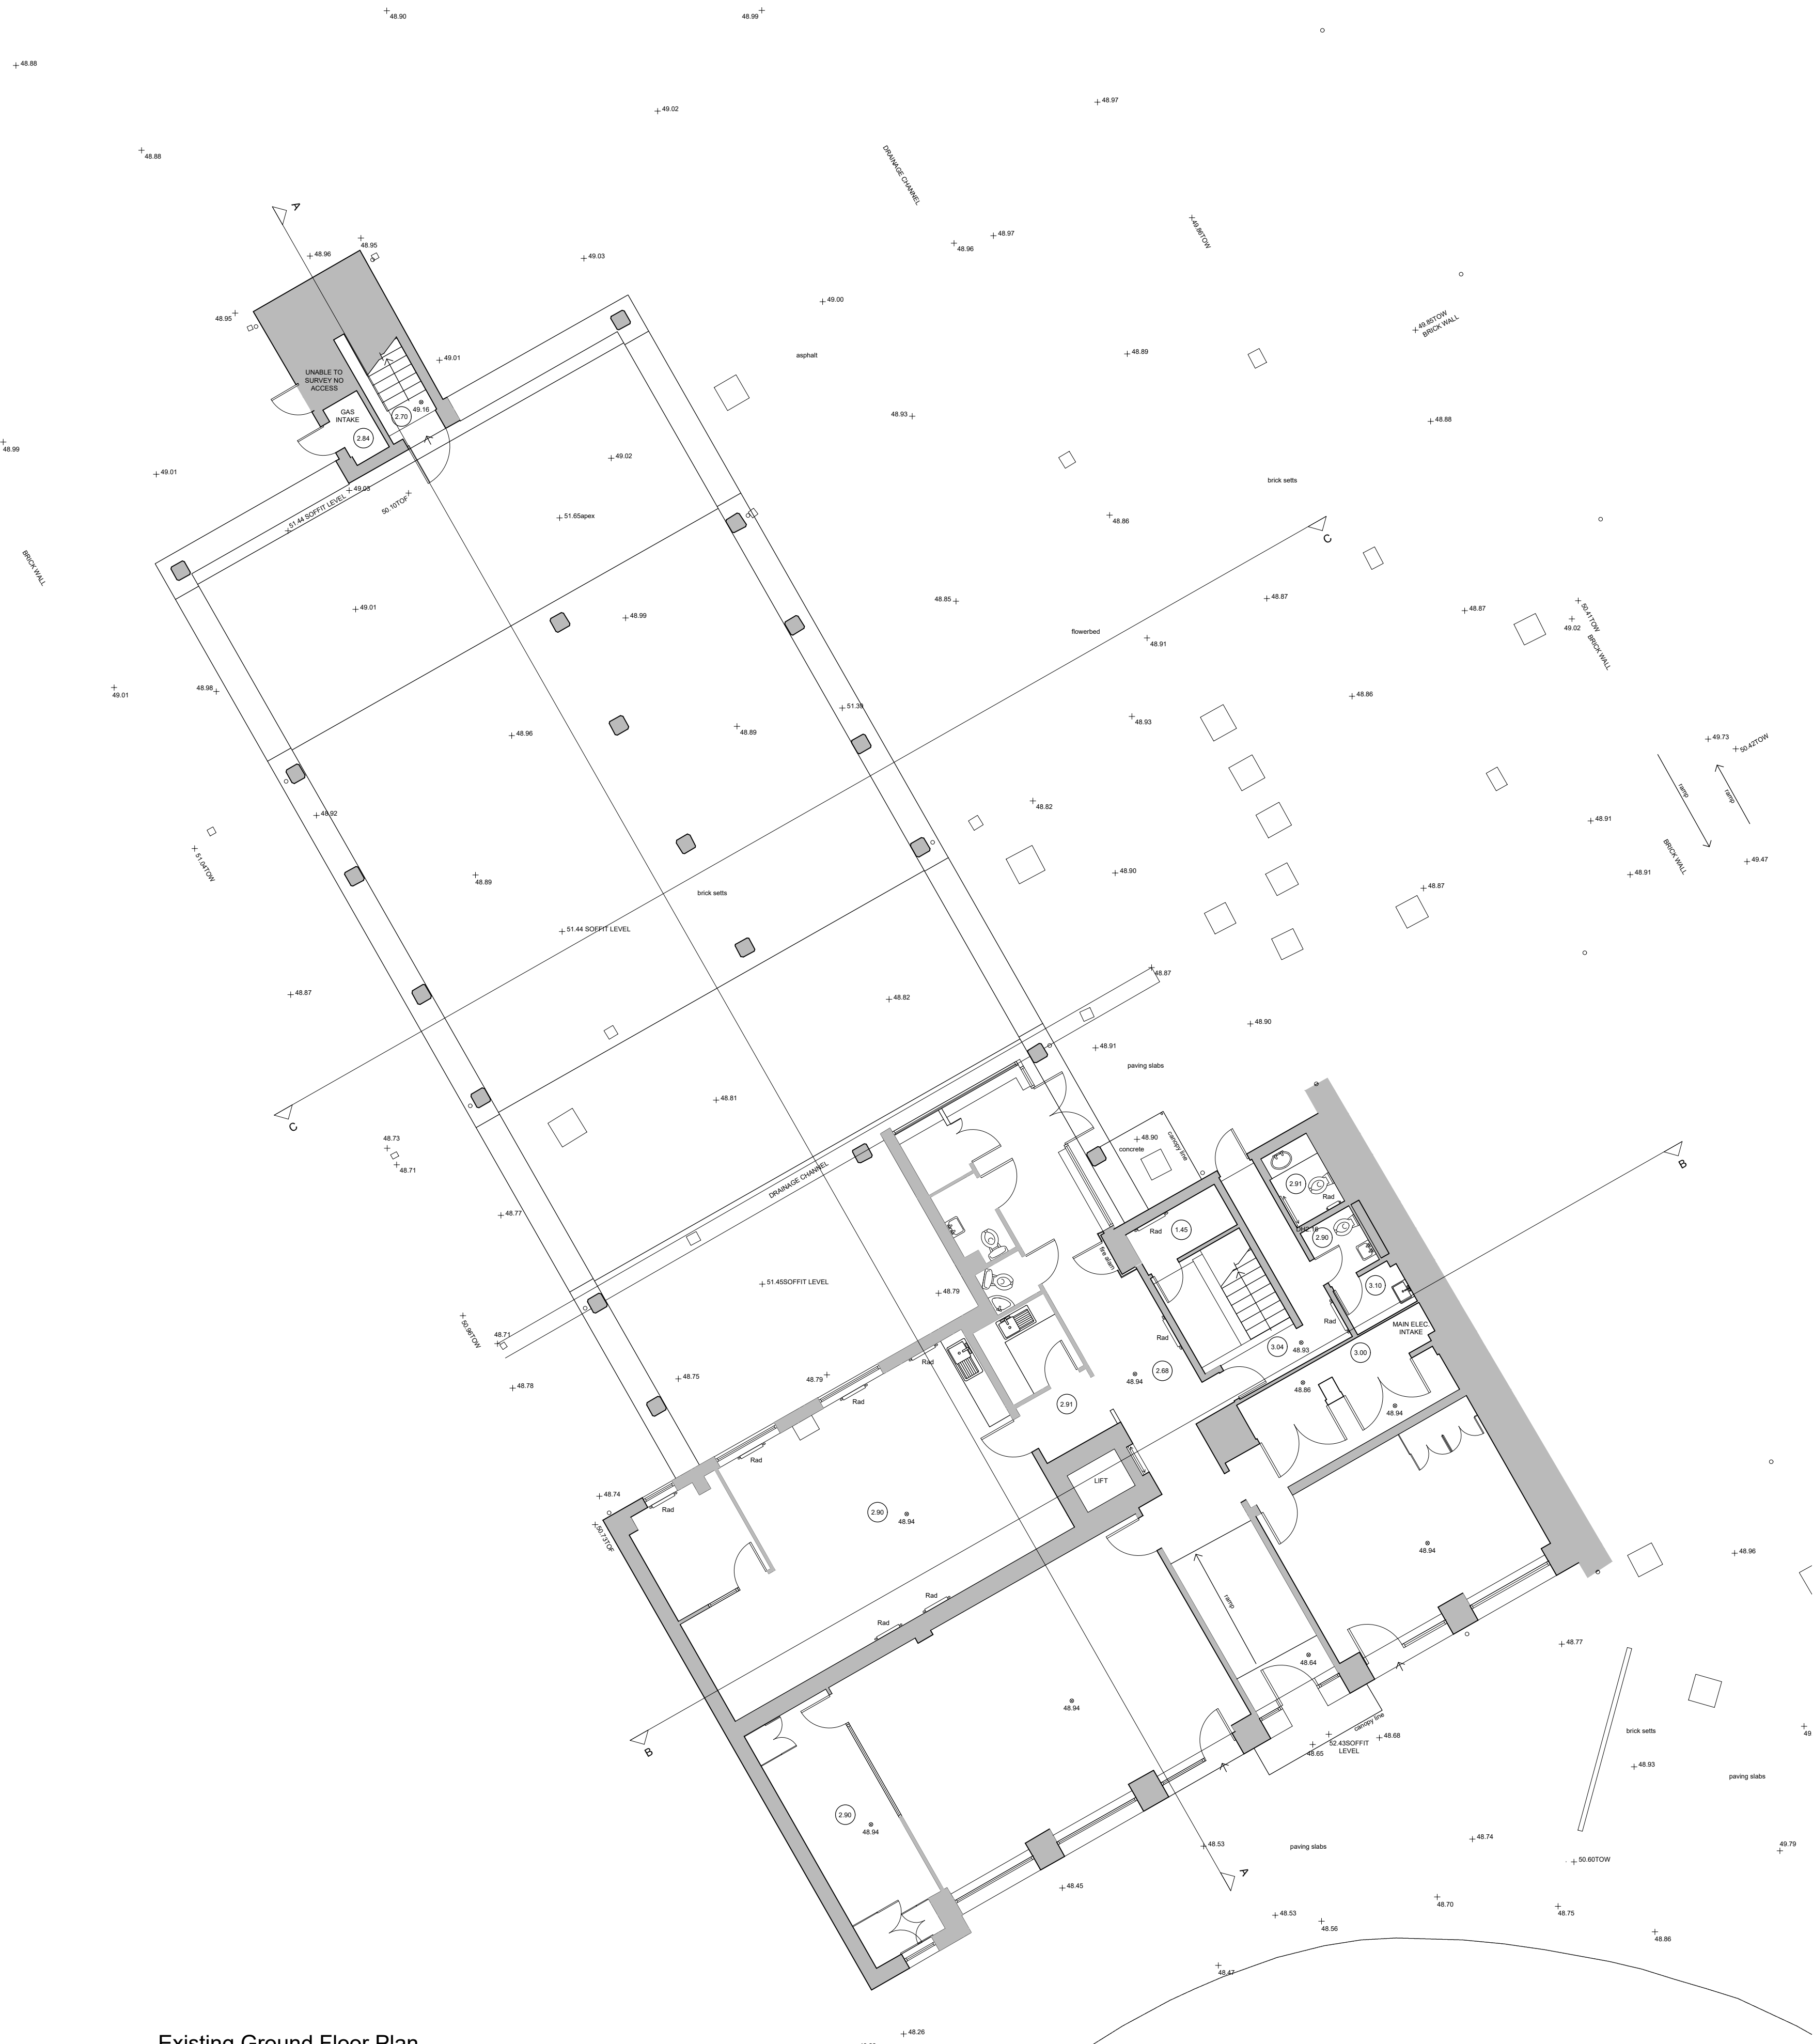

Existing Ground Floor Plan
Scale: 1:100 @ A1 / 1:200 @ A3
metres 2 4 6 8 10



Site Plan
Scale: 1:500 @ A1 / 1:1000 @ A3



Location Plan
Scale: 1:1250 @ A1 / 1:2500 @ A3

P1	23.02.26	First Issue	cb	cb
Rev	Date	Revision Details	Dr	Ch



E hello@ecearchitecture.com
W ecearchitecture.com

Creativity. Quality. Commerciality.
Rethink what's possible.

Client's Name
GDB Investments LLP

Job Title
Envision House, Horsham

Drawing Title
Location Plan, Site Plan &
Existing Ground Floor Plan

Scale
SCALE VARIES

Drawn	Checked	Date
cb	cb	23.03.26

Job No	Drawing No	Rev
7718	100	P1

Status
APPROVAL