


CDM 2015 Health & Safety Information

This information relates only to 'Significant Hazards' identified on this drawing and is to be read in conjunction with the Designer's Hazard Register.

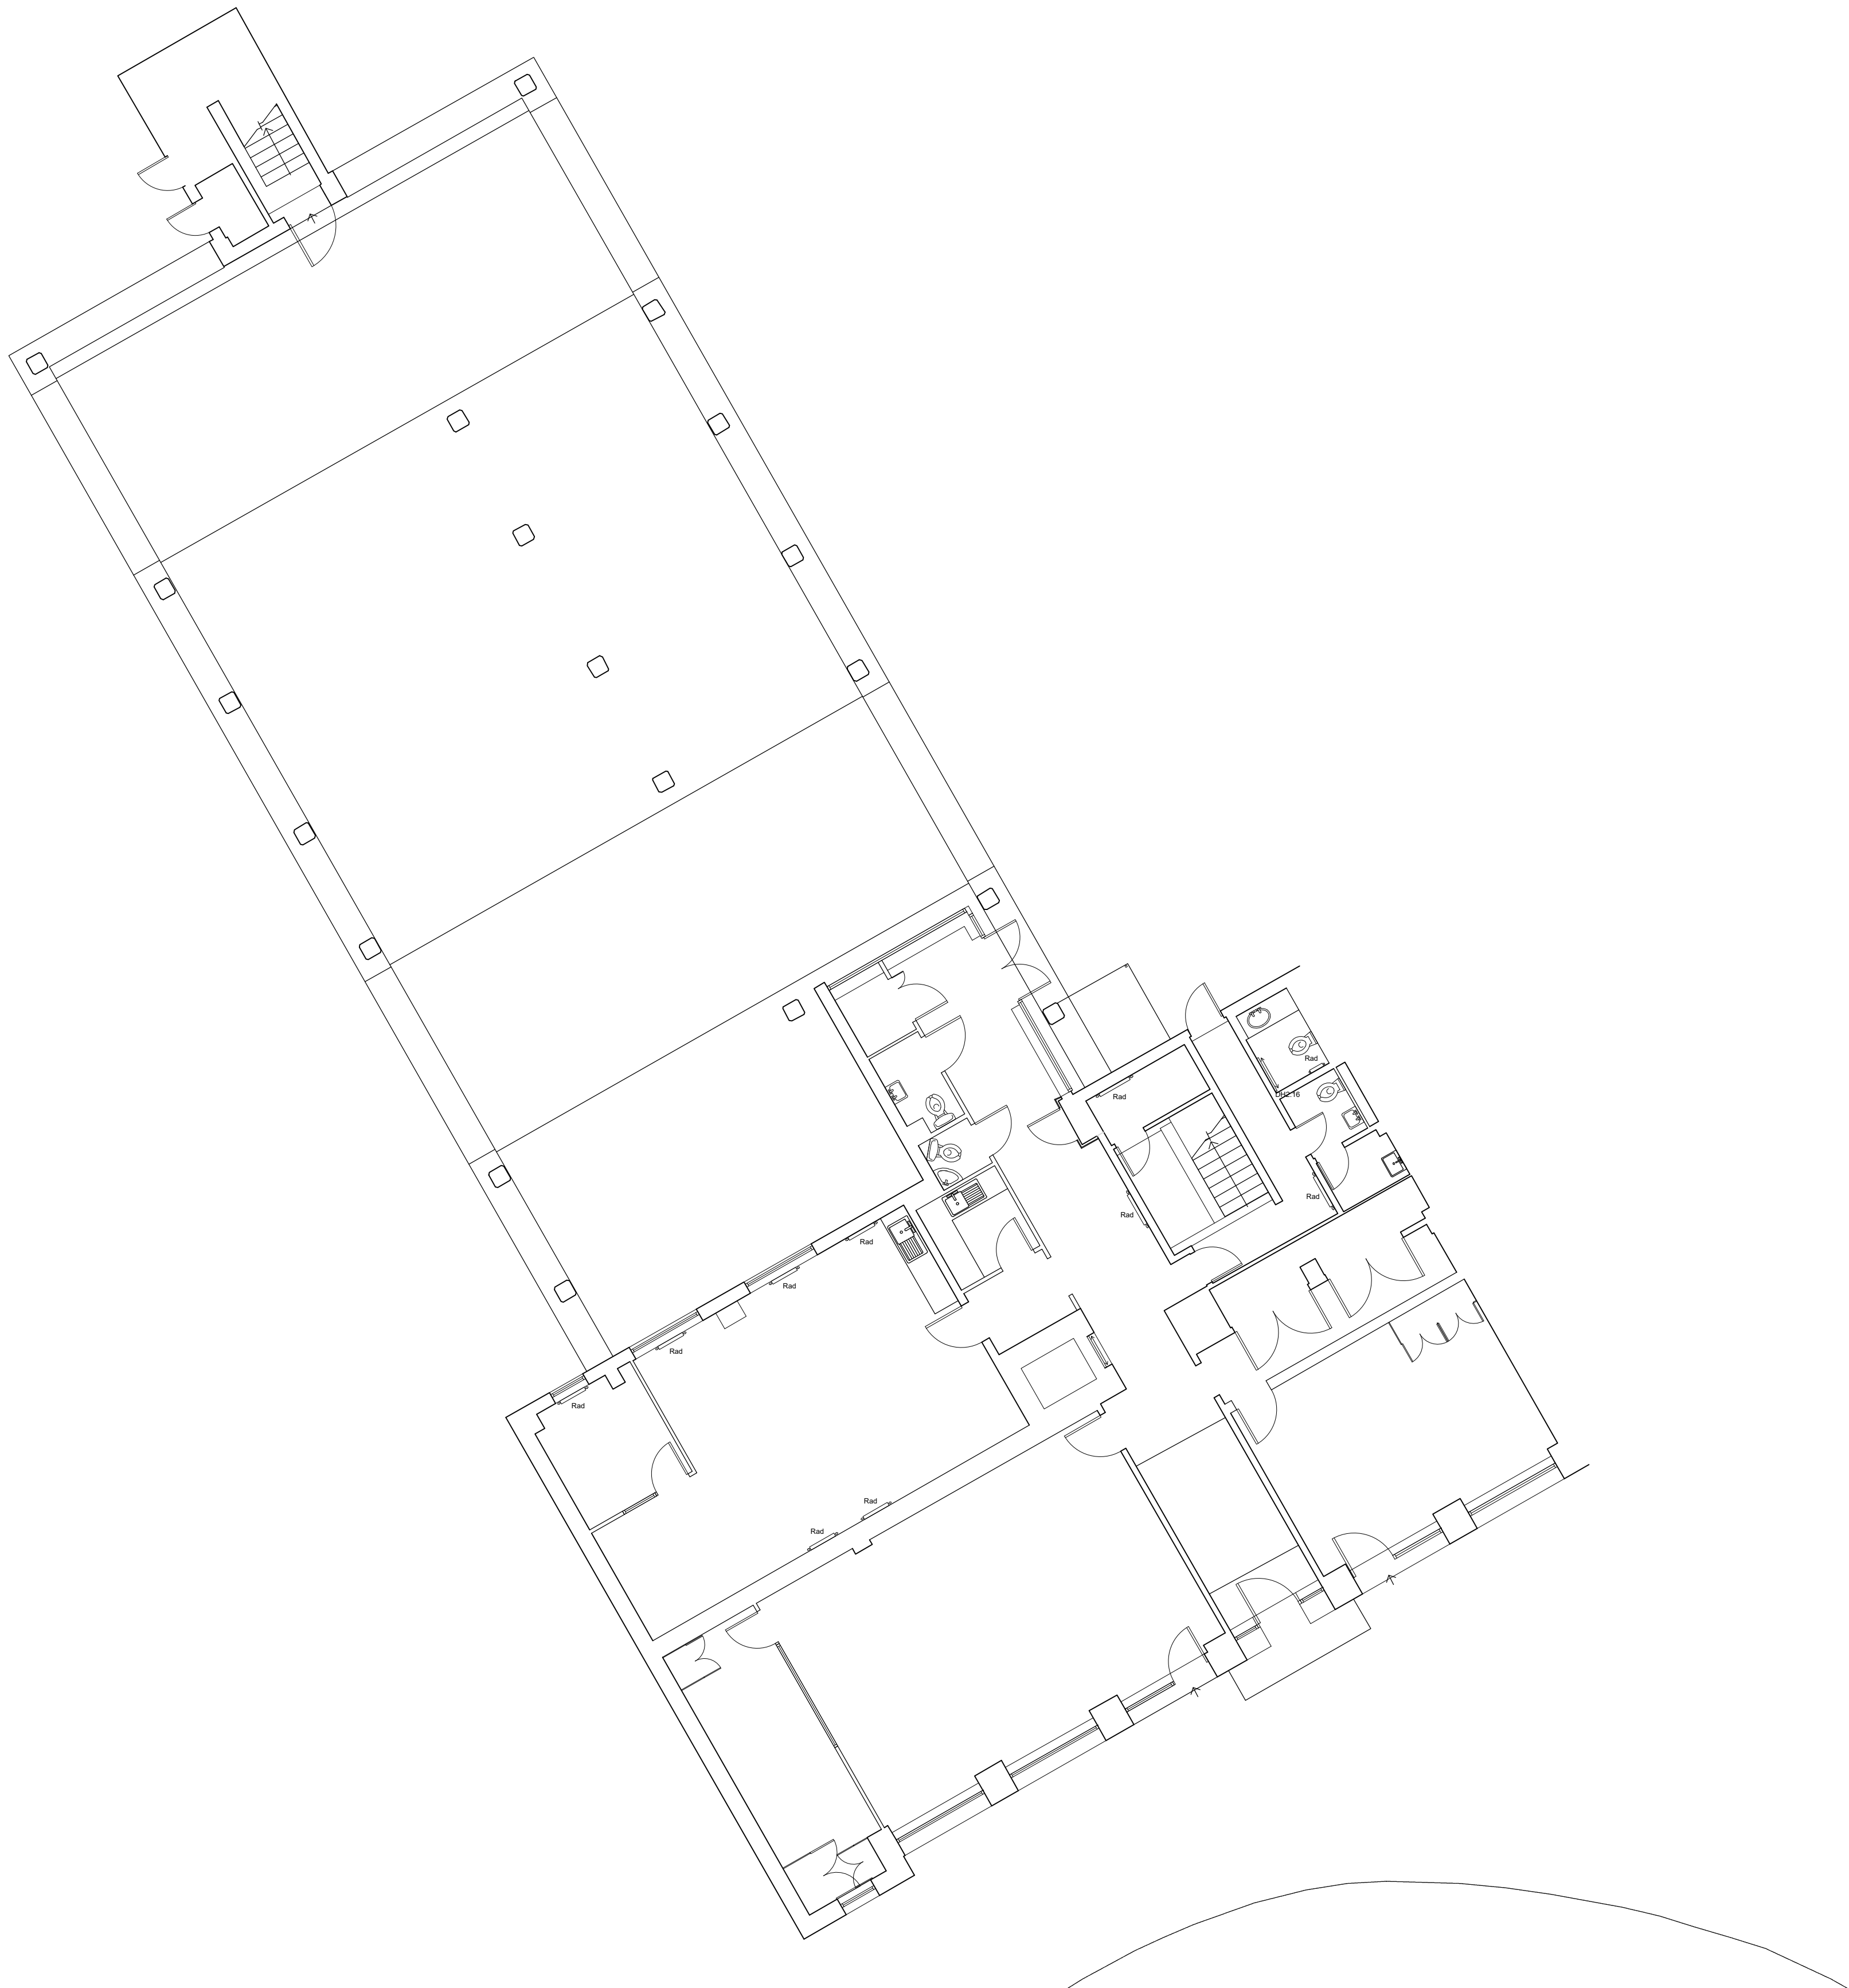

P1	23.02.26	First Issue	cb	cb
Rev	Date	Revision Details	Dr	Ch



E hello@ecearchitecture.com Creativity. Quality. Commerciality.
W ecearchitecture.com Rethink what's possible

Client's Name
GDB Investments LLP

Job Title
Envision House, Horsham

Drawing Title
Existing Ground Floor Plan

Scale
1:100 @ A1 / 1:200 @ A3
metres 2 4 6 8 10

Drawn	Checked	Date
cb	cb	23.03.26

Job No	Drawing No	Rev
7718	210	P1

Status
APPROVAL