

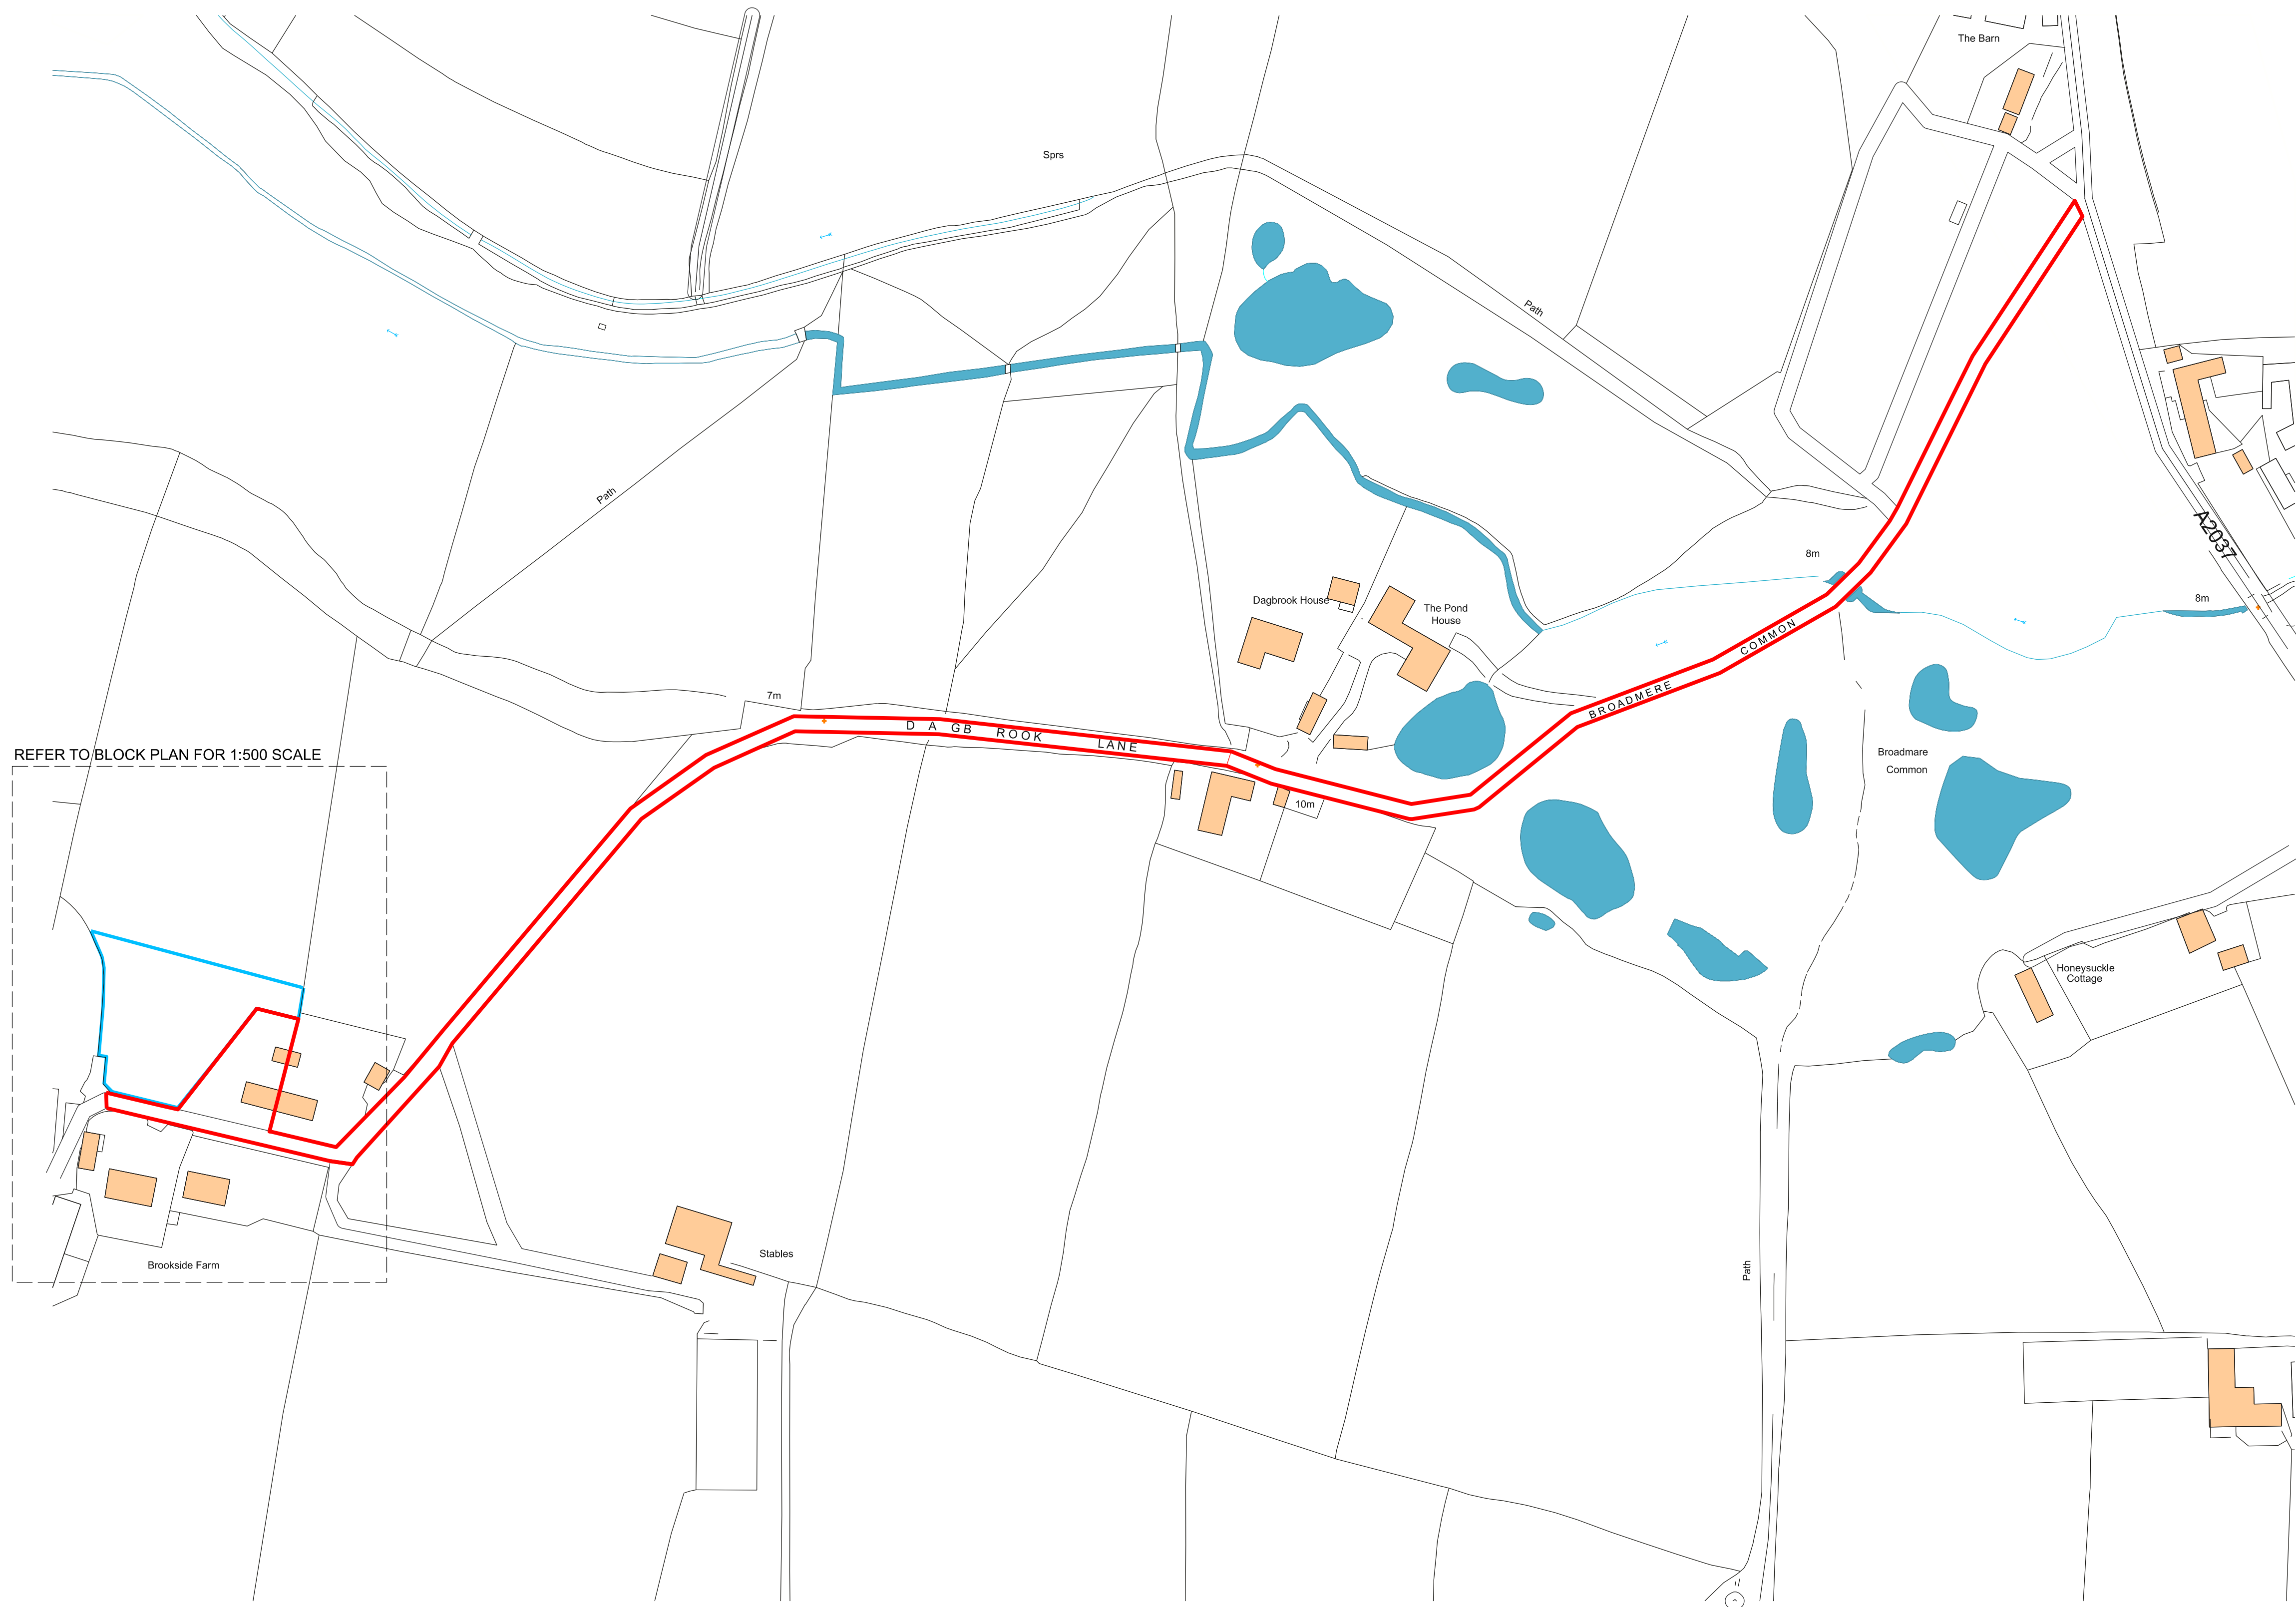


 

REFER TO BLOCK PLAN FOR 1:500 SCALE

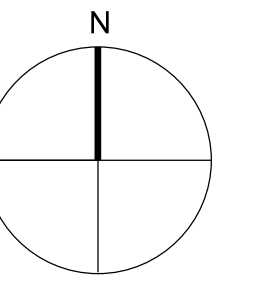

- SITE BOUNDARY
- OTHER LAND OWNED BY APPLICANT

revision	date	
A	07.01.2026 30.04.2026	PLANNING PLANNING CHANGES

Andrew Paine Architecture

T 020 7207 5898
E studio@aparchitecture.co.uk
W www.aparchitecture.co.uk

job title
BROOKSIDE COTTAGE

drawing title
**EXISTING SITE PLAN
- SHOWING ACCESS**

scale	1:1250 at A1 1:2500 at A3	status	PLANNING
project	25004	drawing	008
		revision	A