


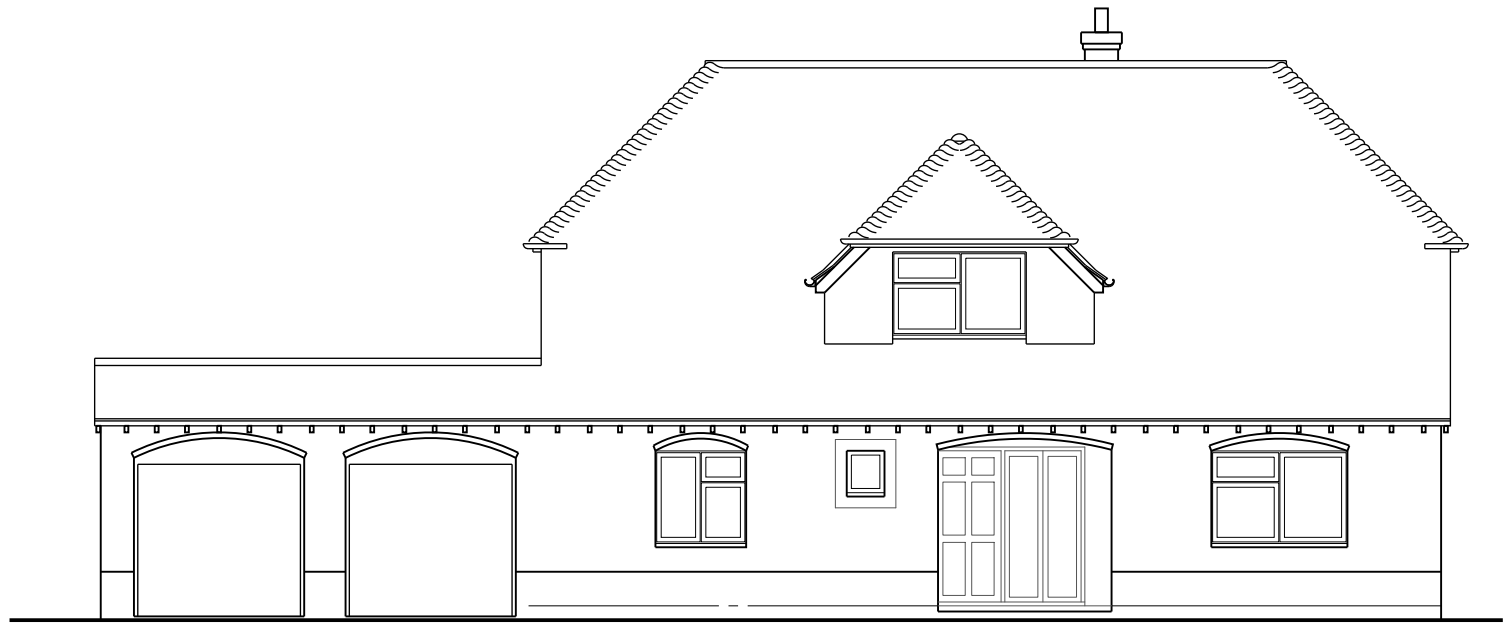


EXISTING FRONT ELEVATION 1:100




EXISTING SIDE ELEVATION 1:100




EXISTING REAR ELEVATION 1:100

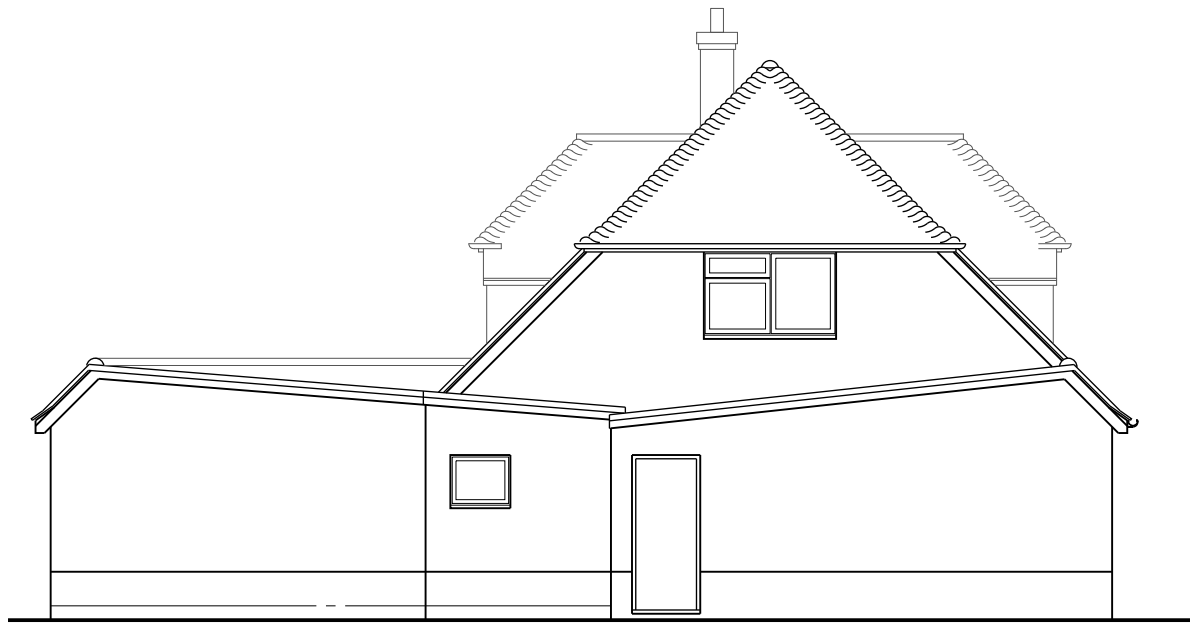

EXISTING SIDE ELEVATION 1:100

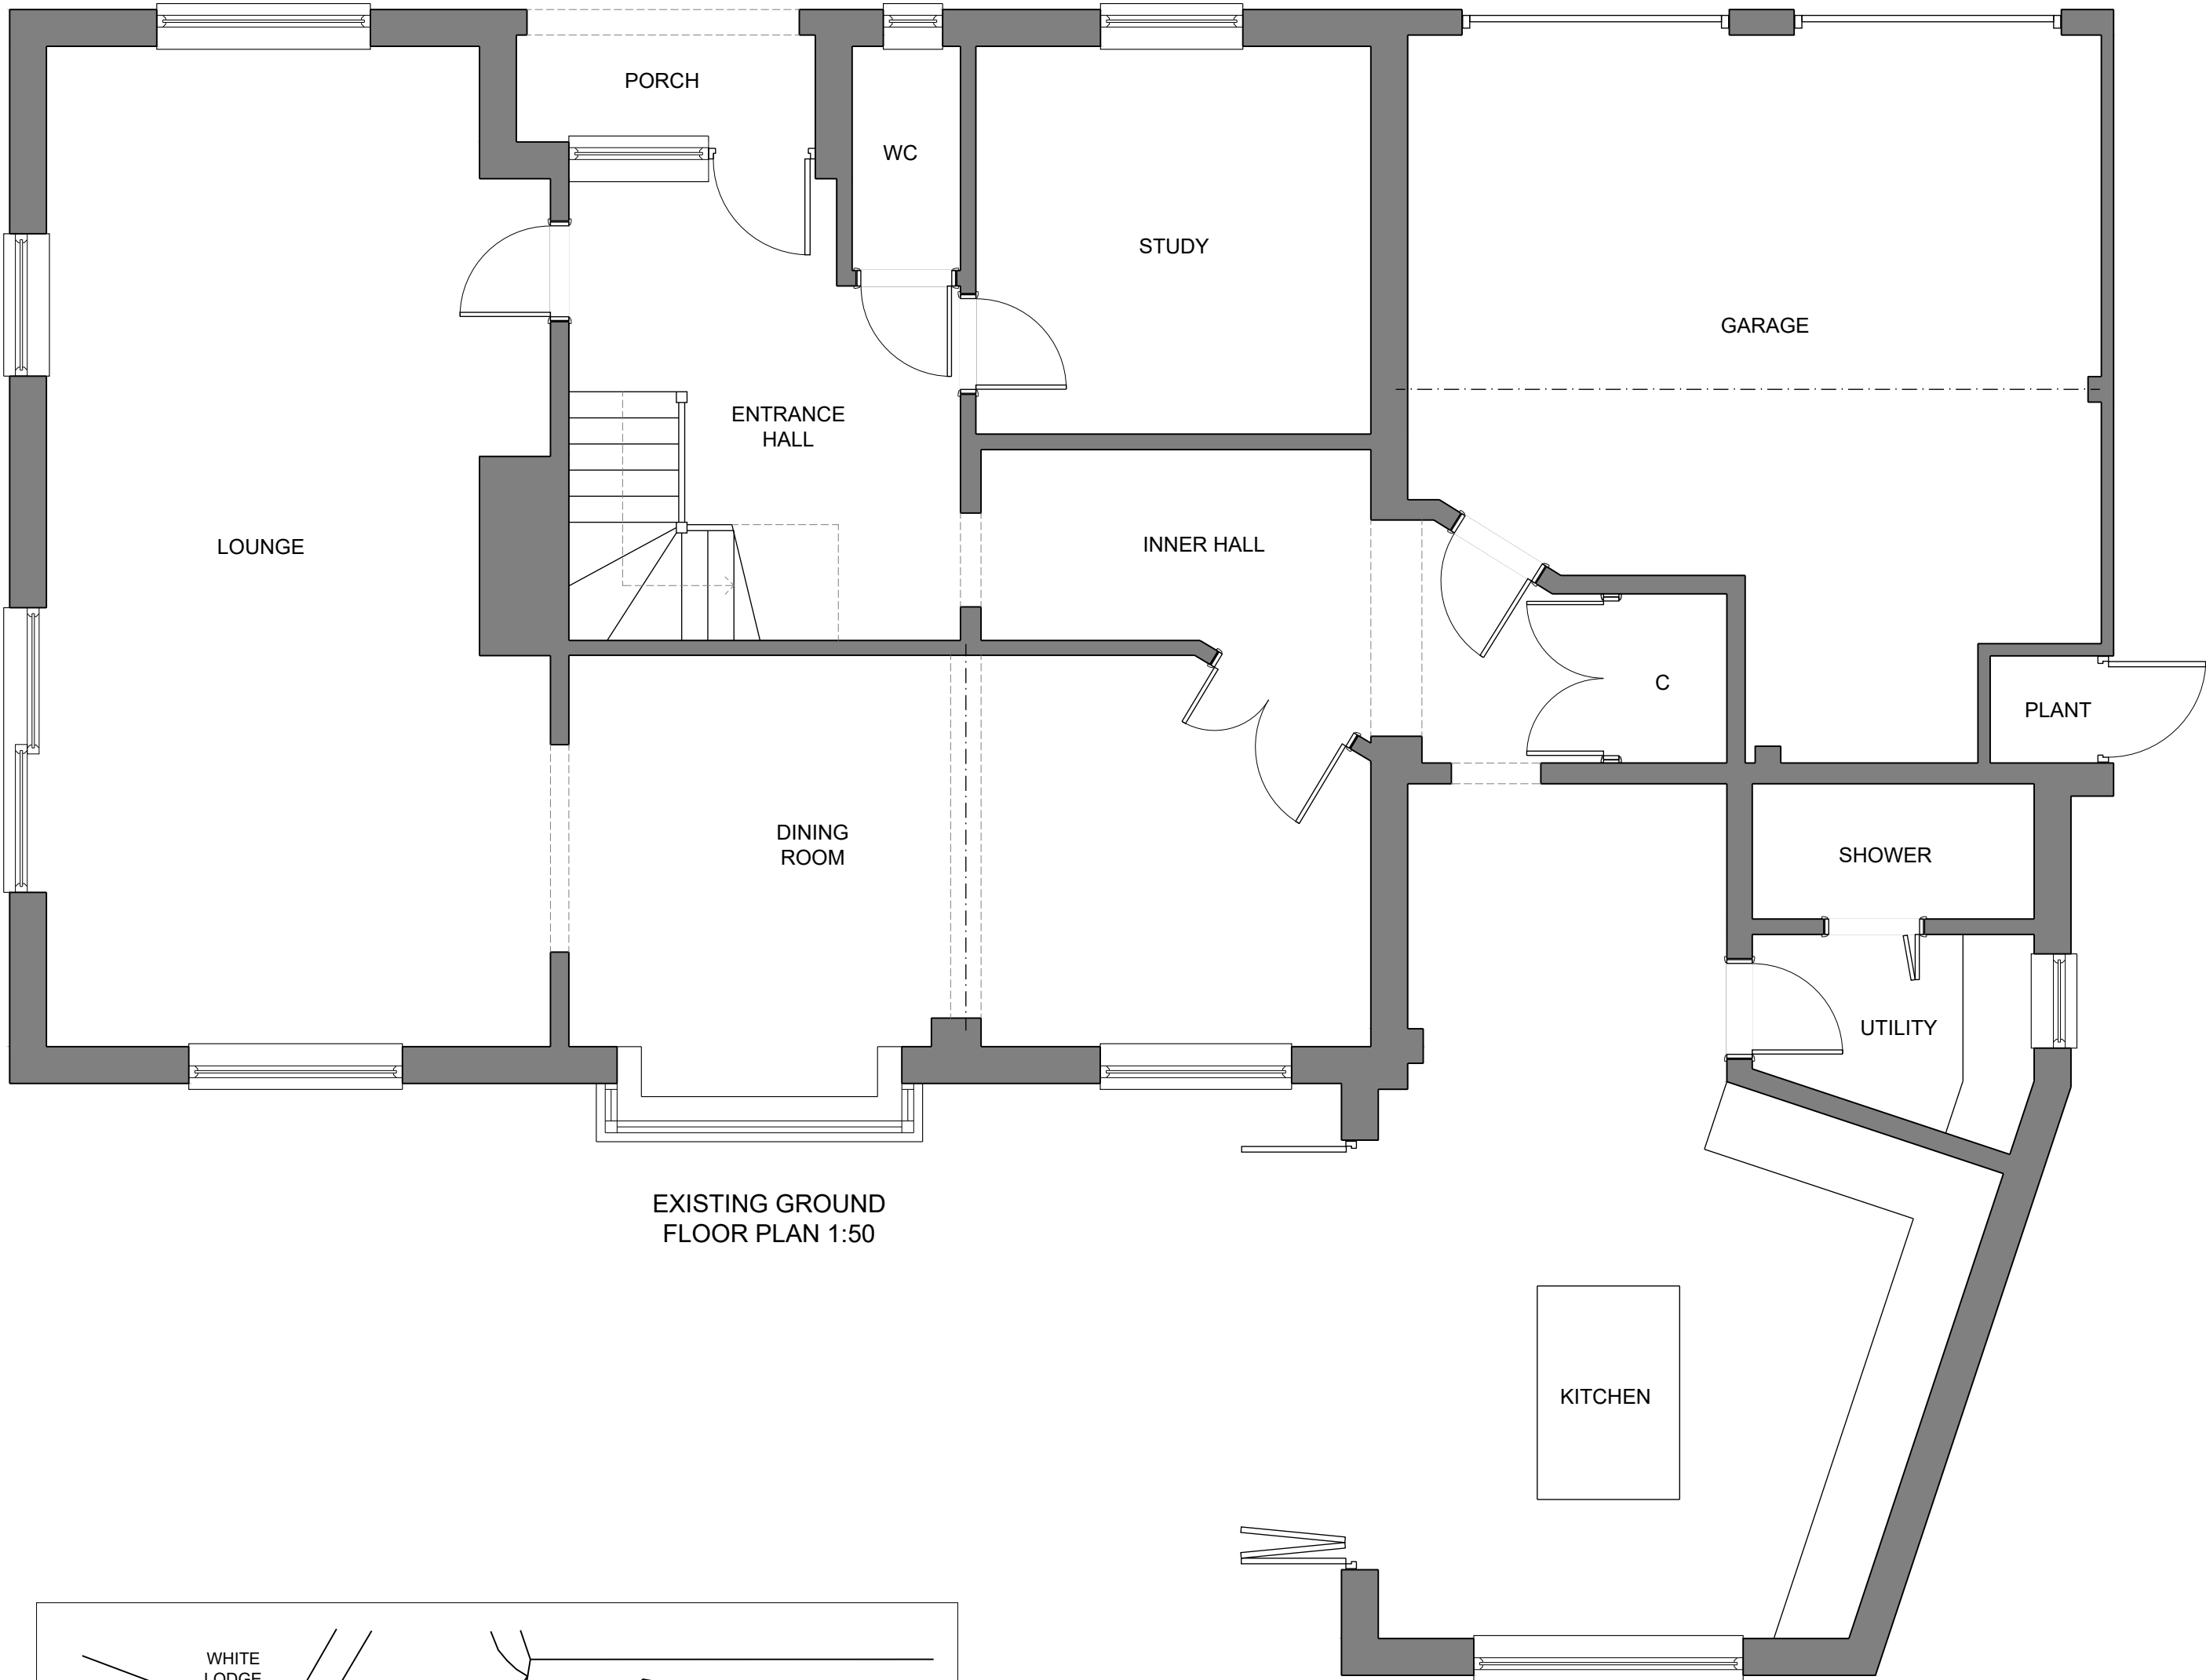


EXISTING GROUND FLOOR PLAN 1:50

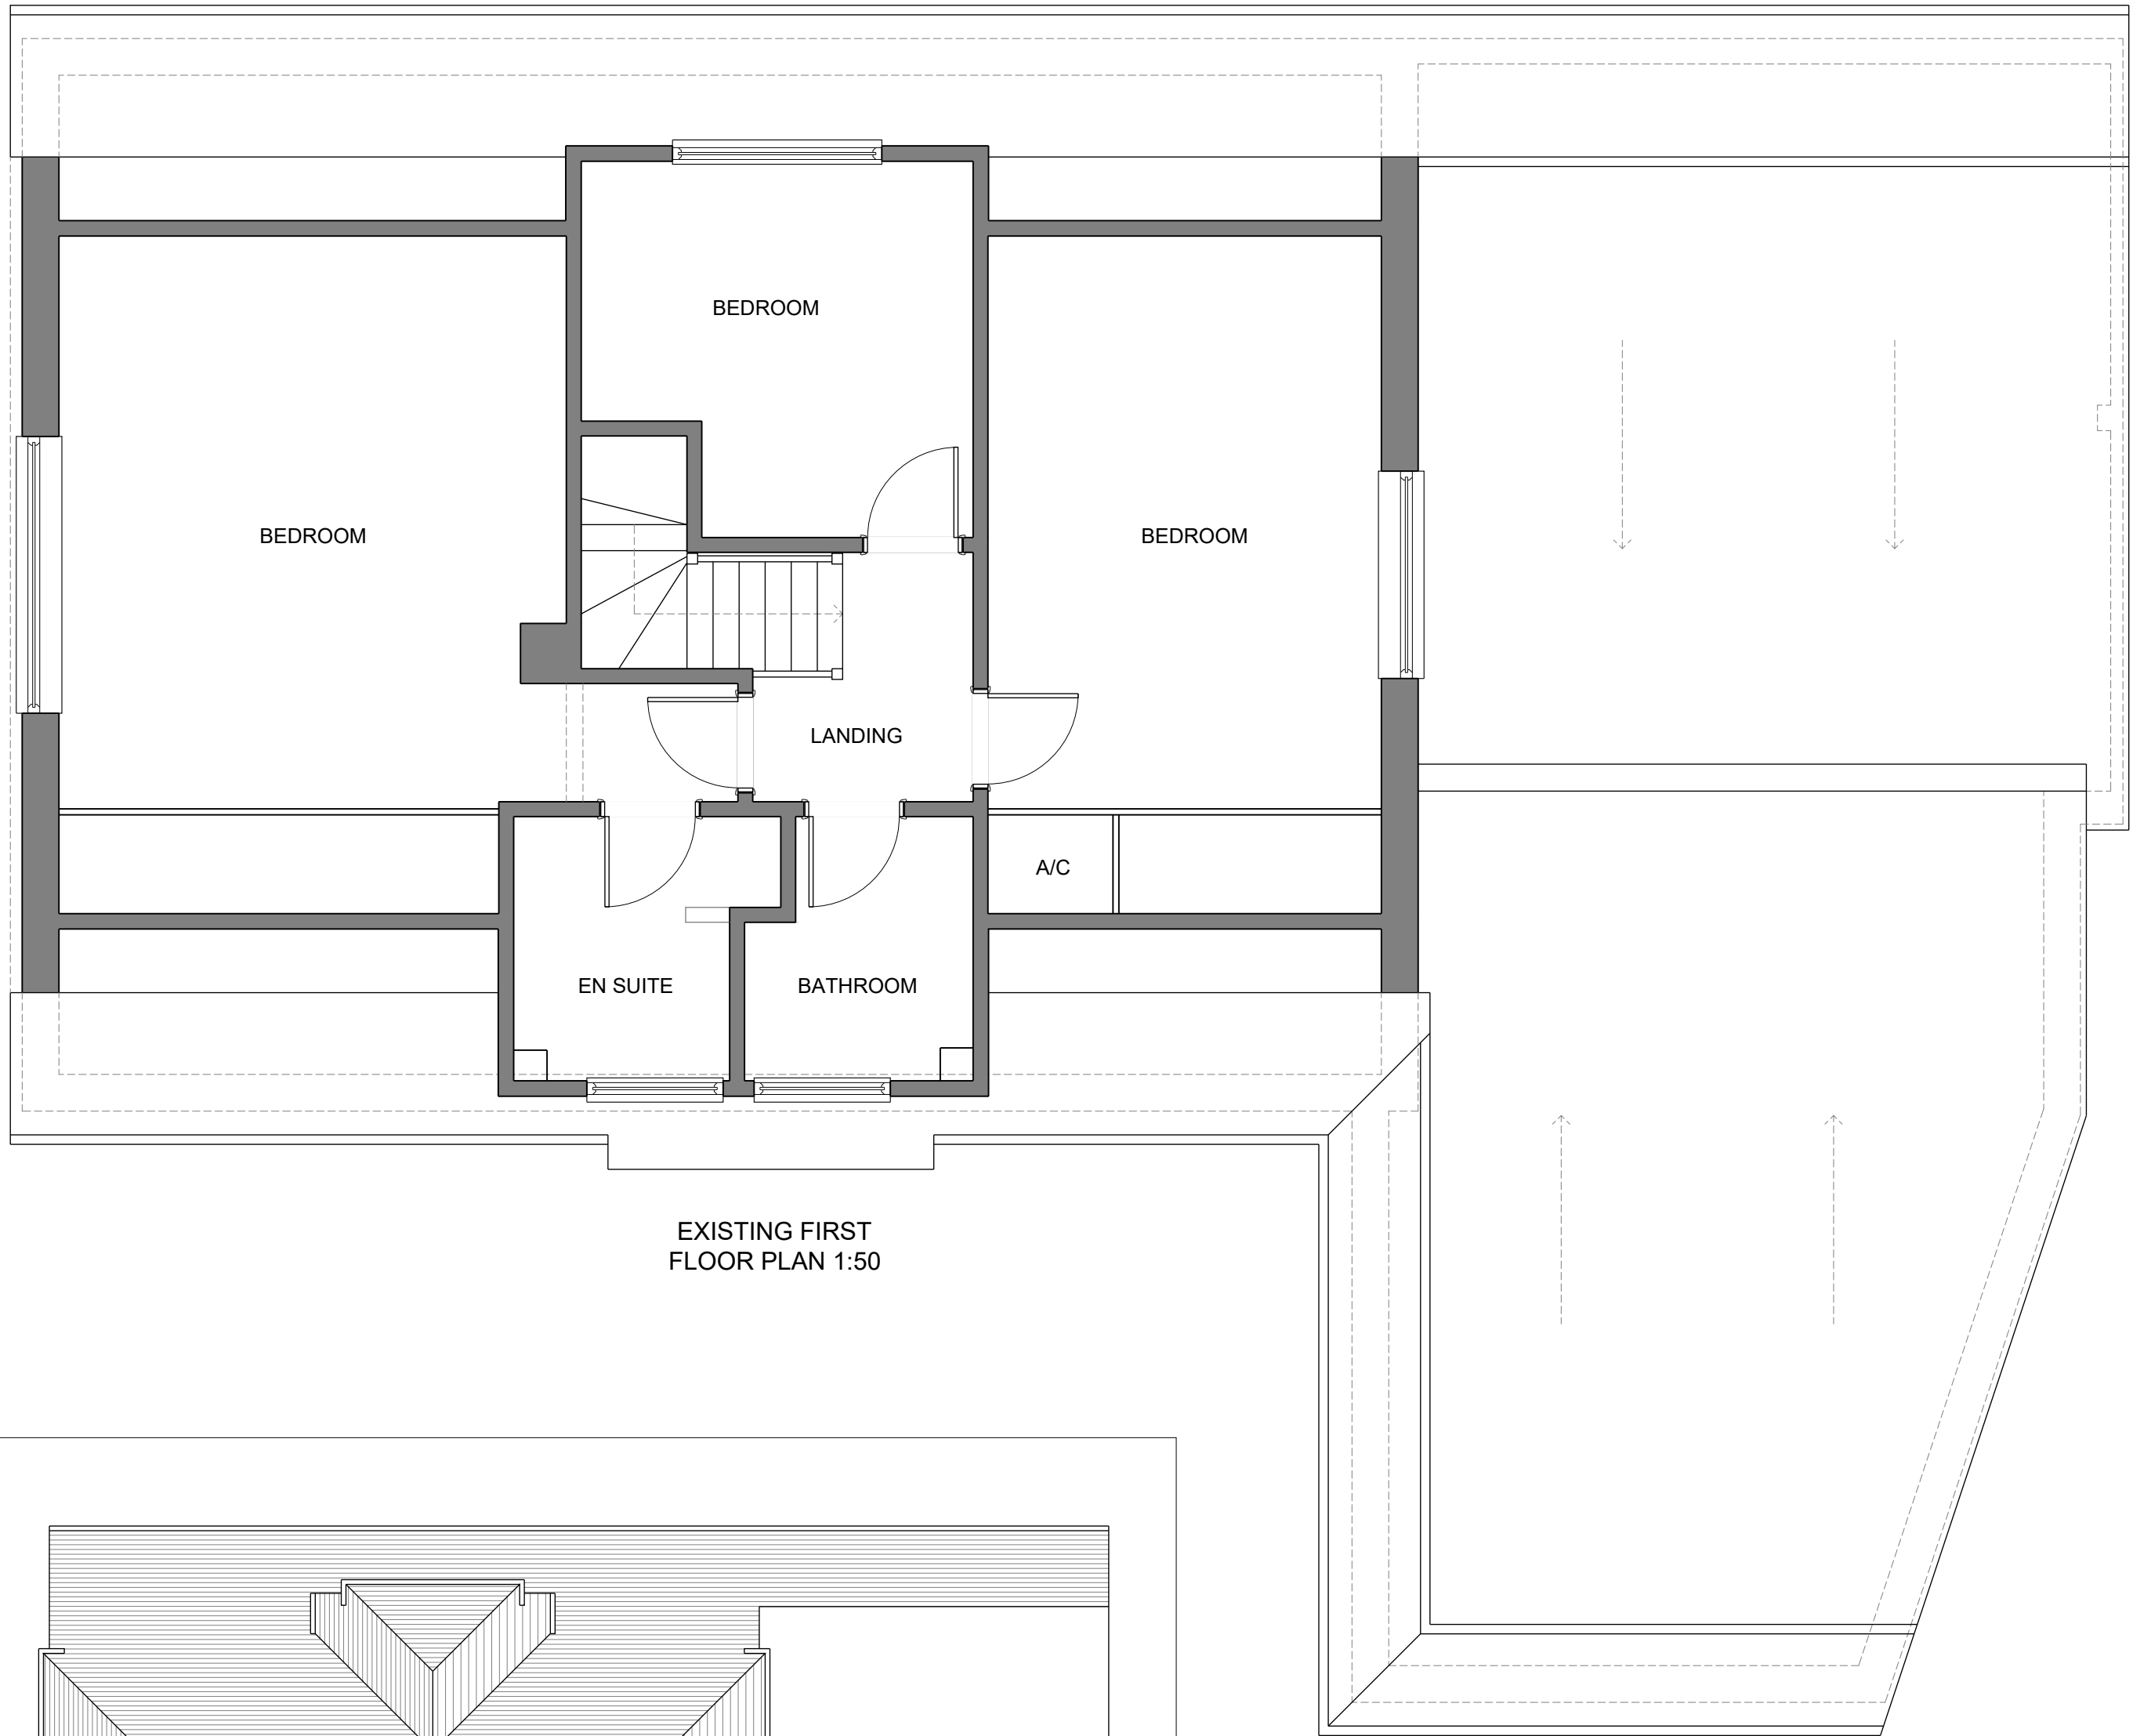


EXISTING FIRST FLOOR PLAN 1:50




EXISTING BLOCK PLAN 1:500

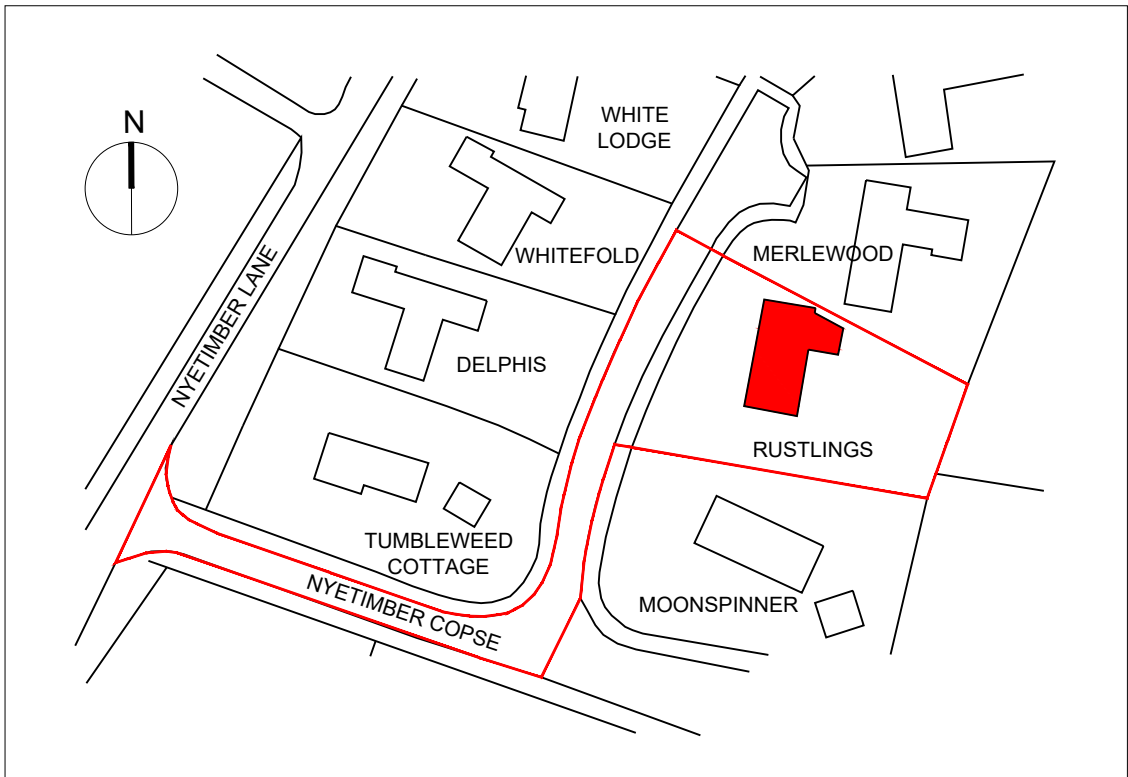

LOCATION PLAN 1:1250

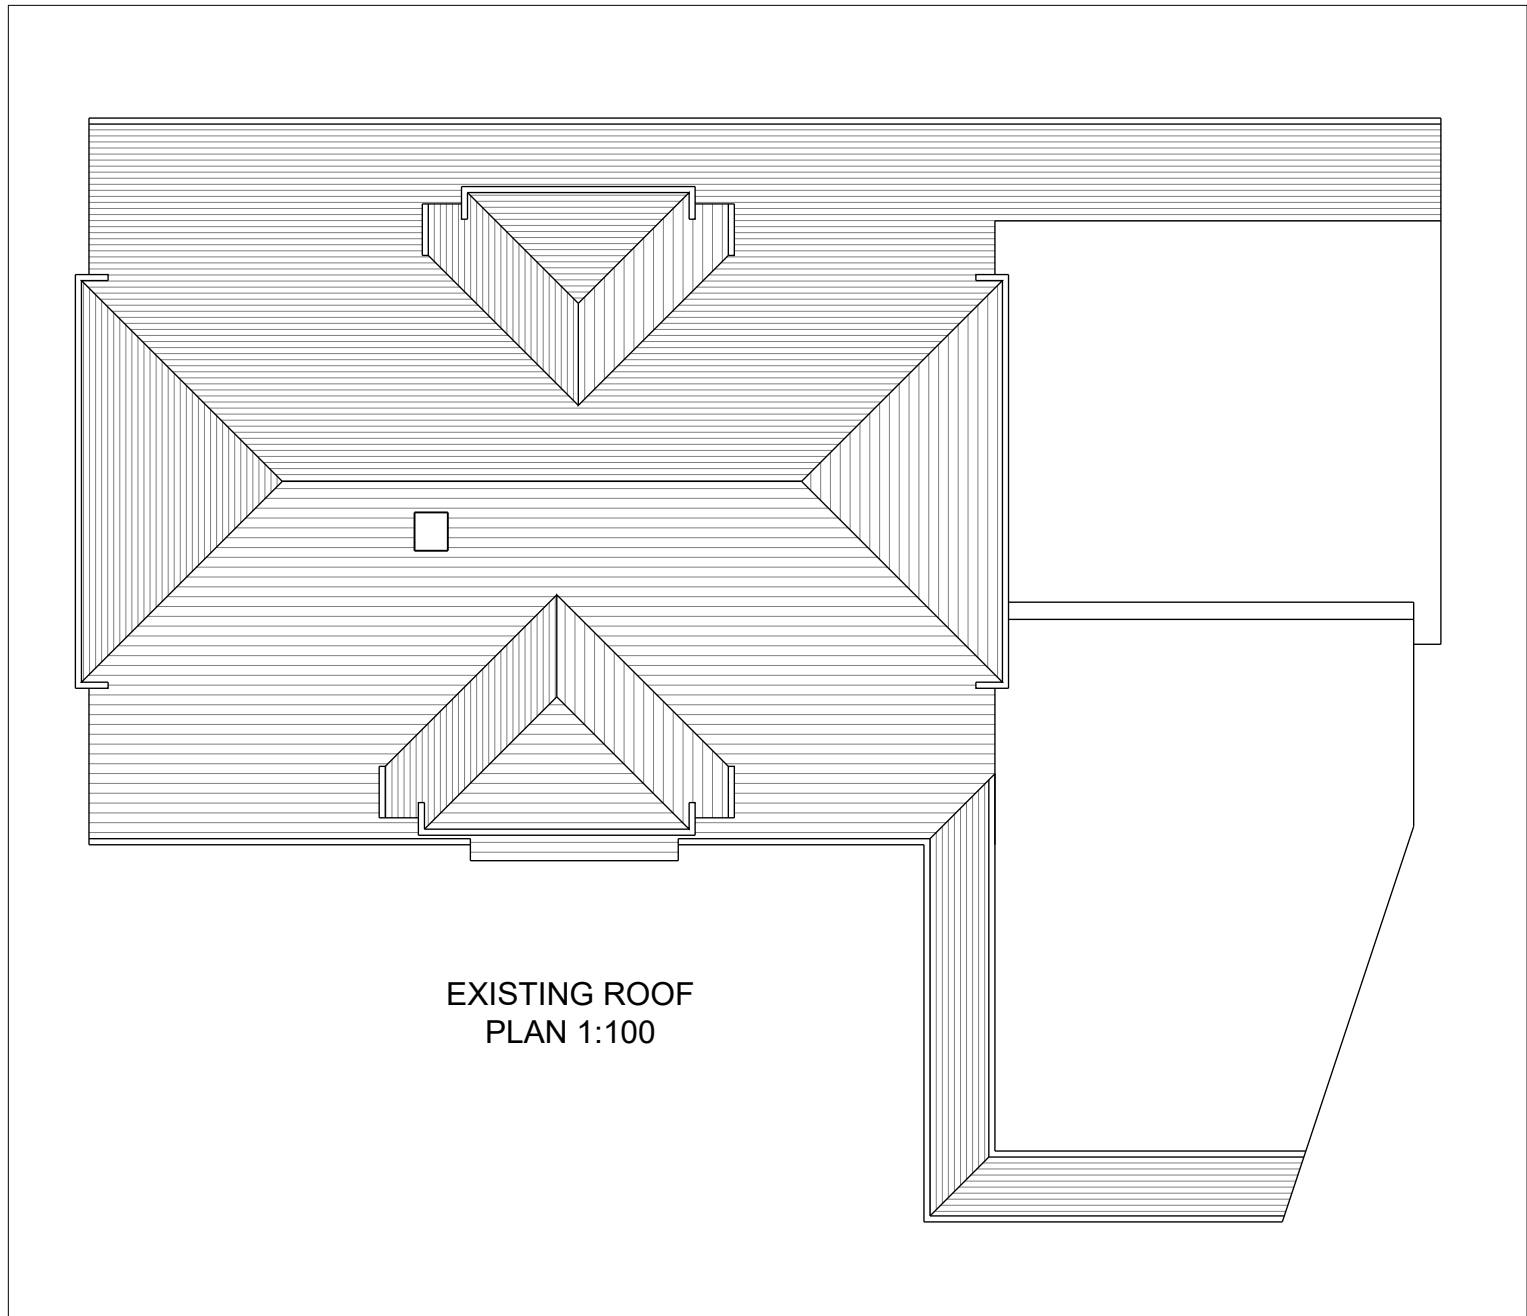

EXISTING ROOF PLAN 1:100

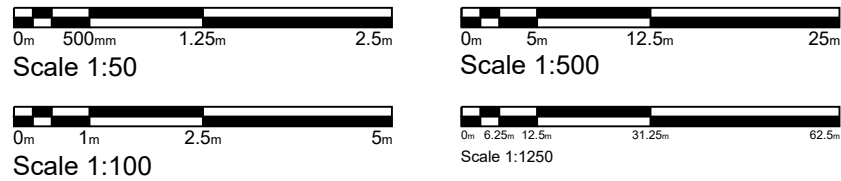

mark alford design architecture
Heatherlands Bracken Lane Storrington West Sussex RH20 3HS
T: 01903 740033 E: office@markalforddesign.com

client: MR AND MRS SCHUMACHER
project title: RUSTLINGS, WEST CHILTINGTON
PROPOSED ALTERATIONS
drawing title: EXISTING PLANS AND ELEVATIONS

drawn by: MSA date: APR 2026 scale: 1:50/1:100/1:500/1:1250 @ A1
issue status: design ☒ BoQ ☐ construction ☐ record ☐

drawing number: **26606 / P100** revision:

This drawing may not be used or reproduced without written consent Copyright design and patents act 1988
No dimensions to be scaled from this drawing except for Planning purposes Copyright reserved