


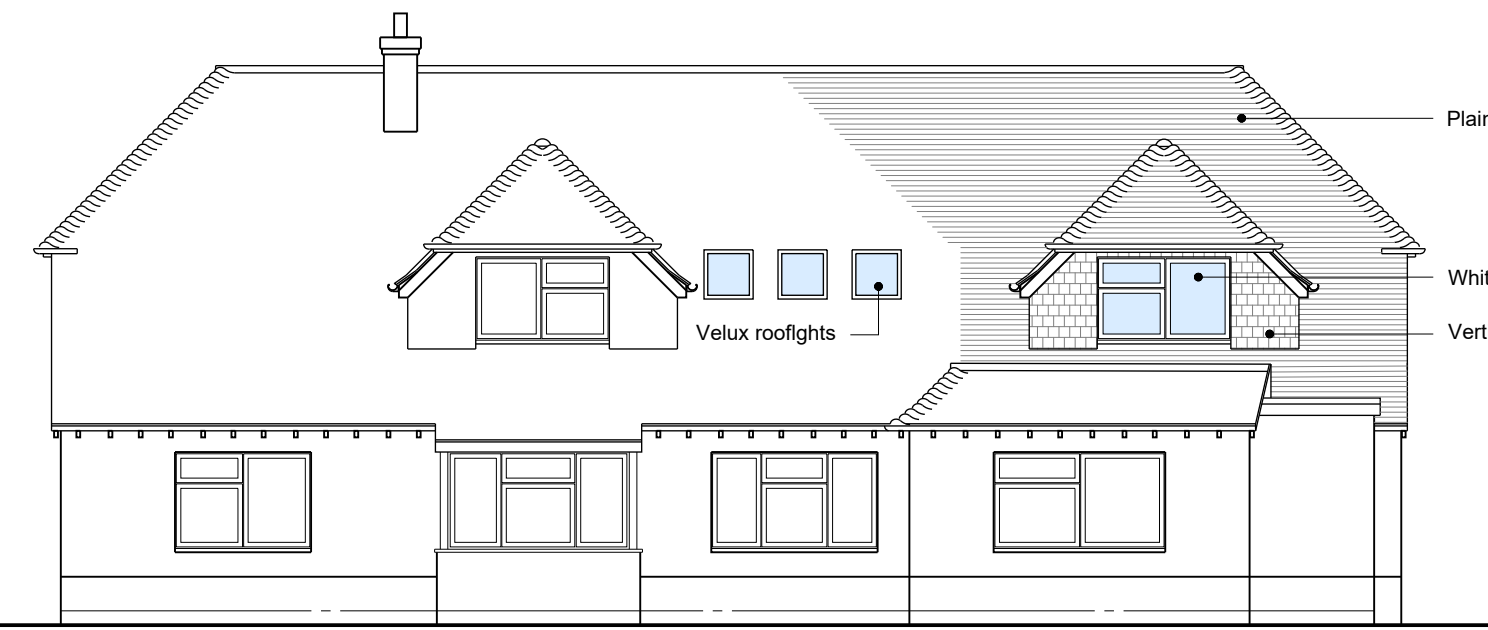


PROPOSED FRONT ELEVATION 1:100




PROPOSED SIDE ELEVATION 1:100




PROPOSED REAR ELEVATION 1:100

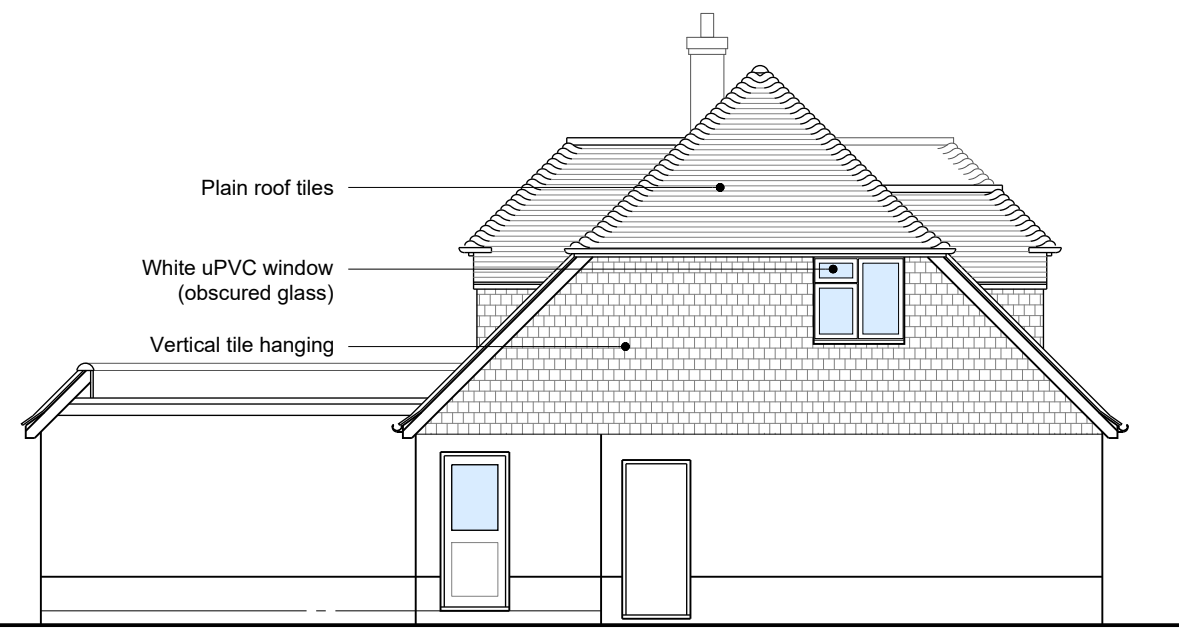

PROPOSED SIDE ELEVATION 1:100

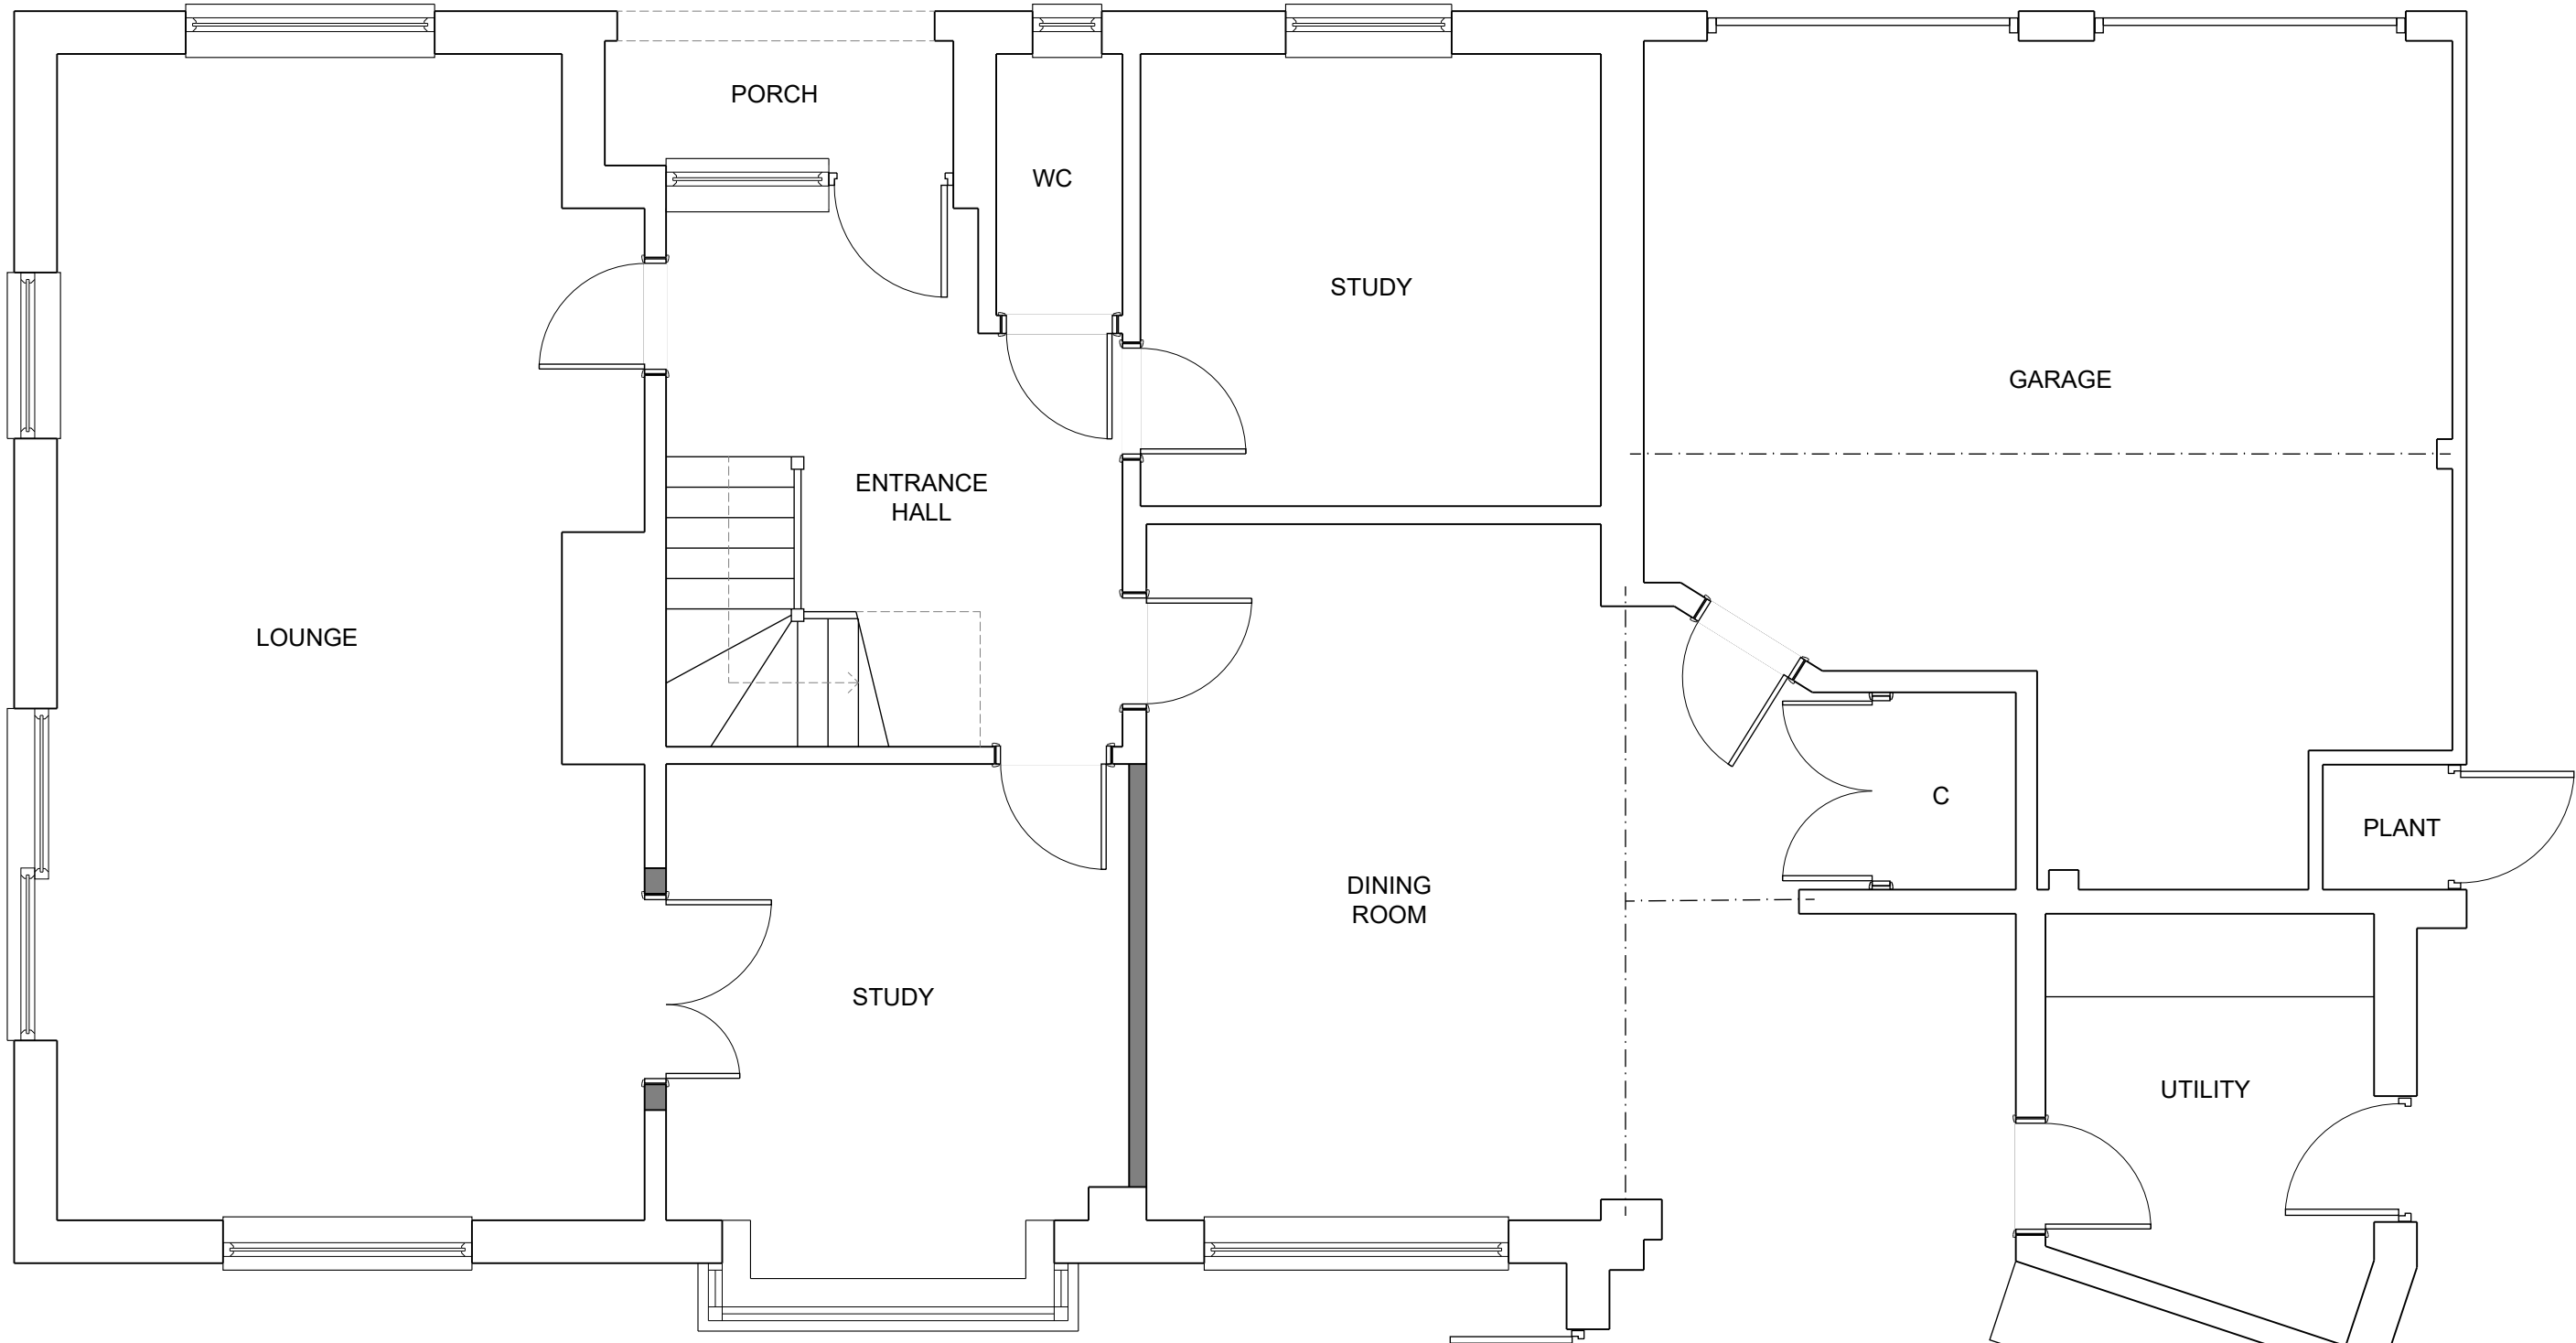


PROPOSED GROUND FLOOR PLAN 1:50

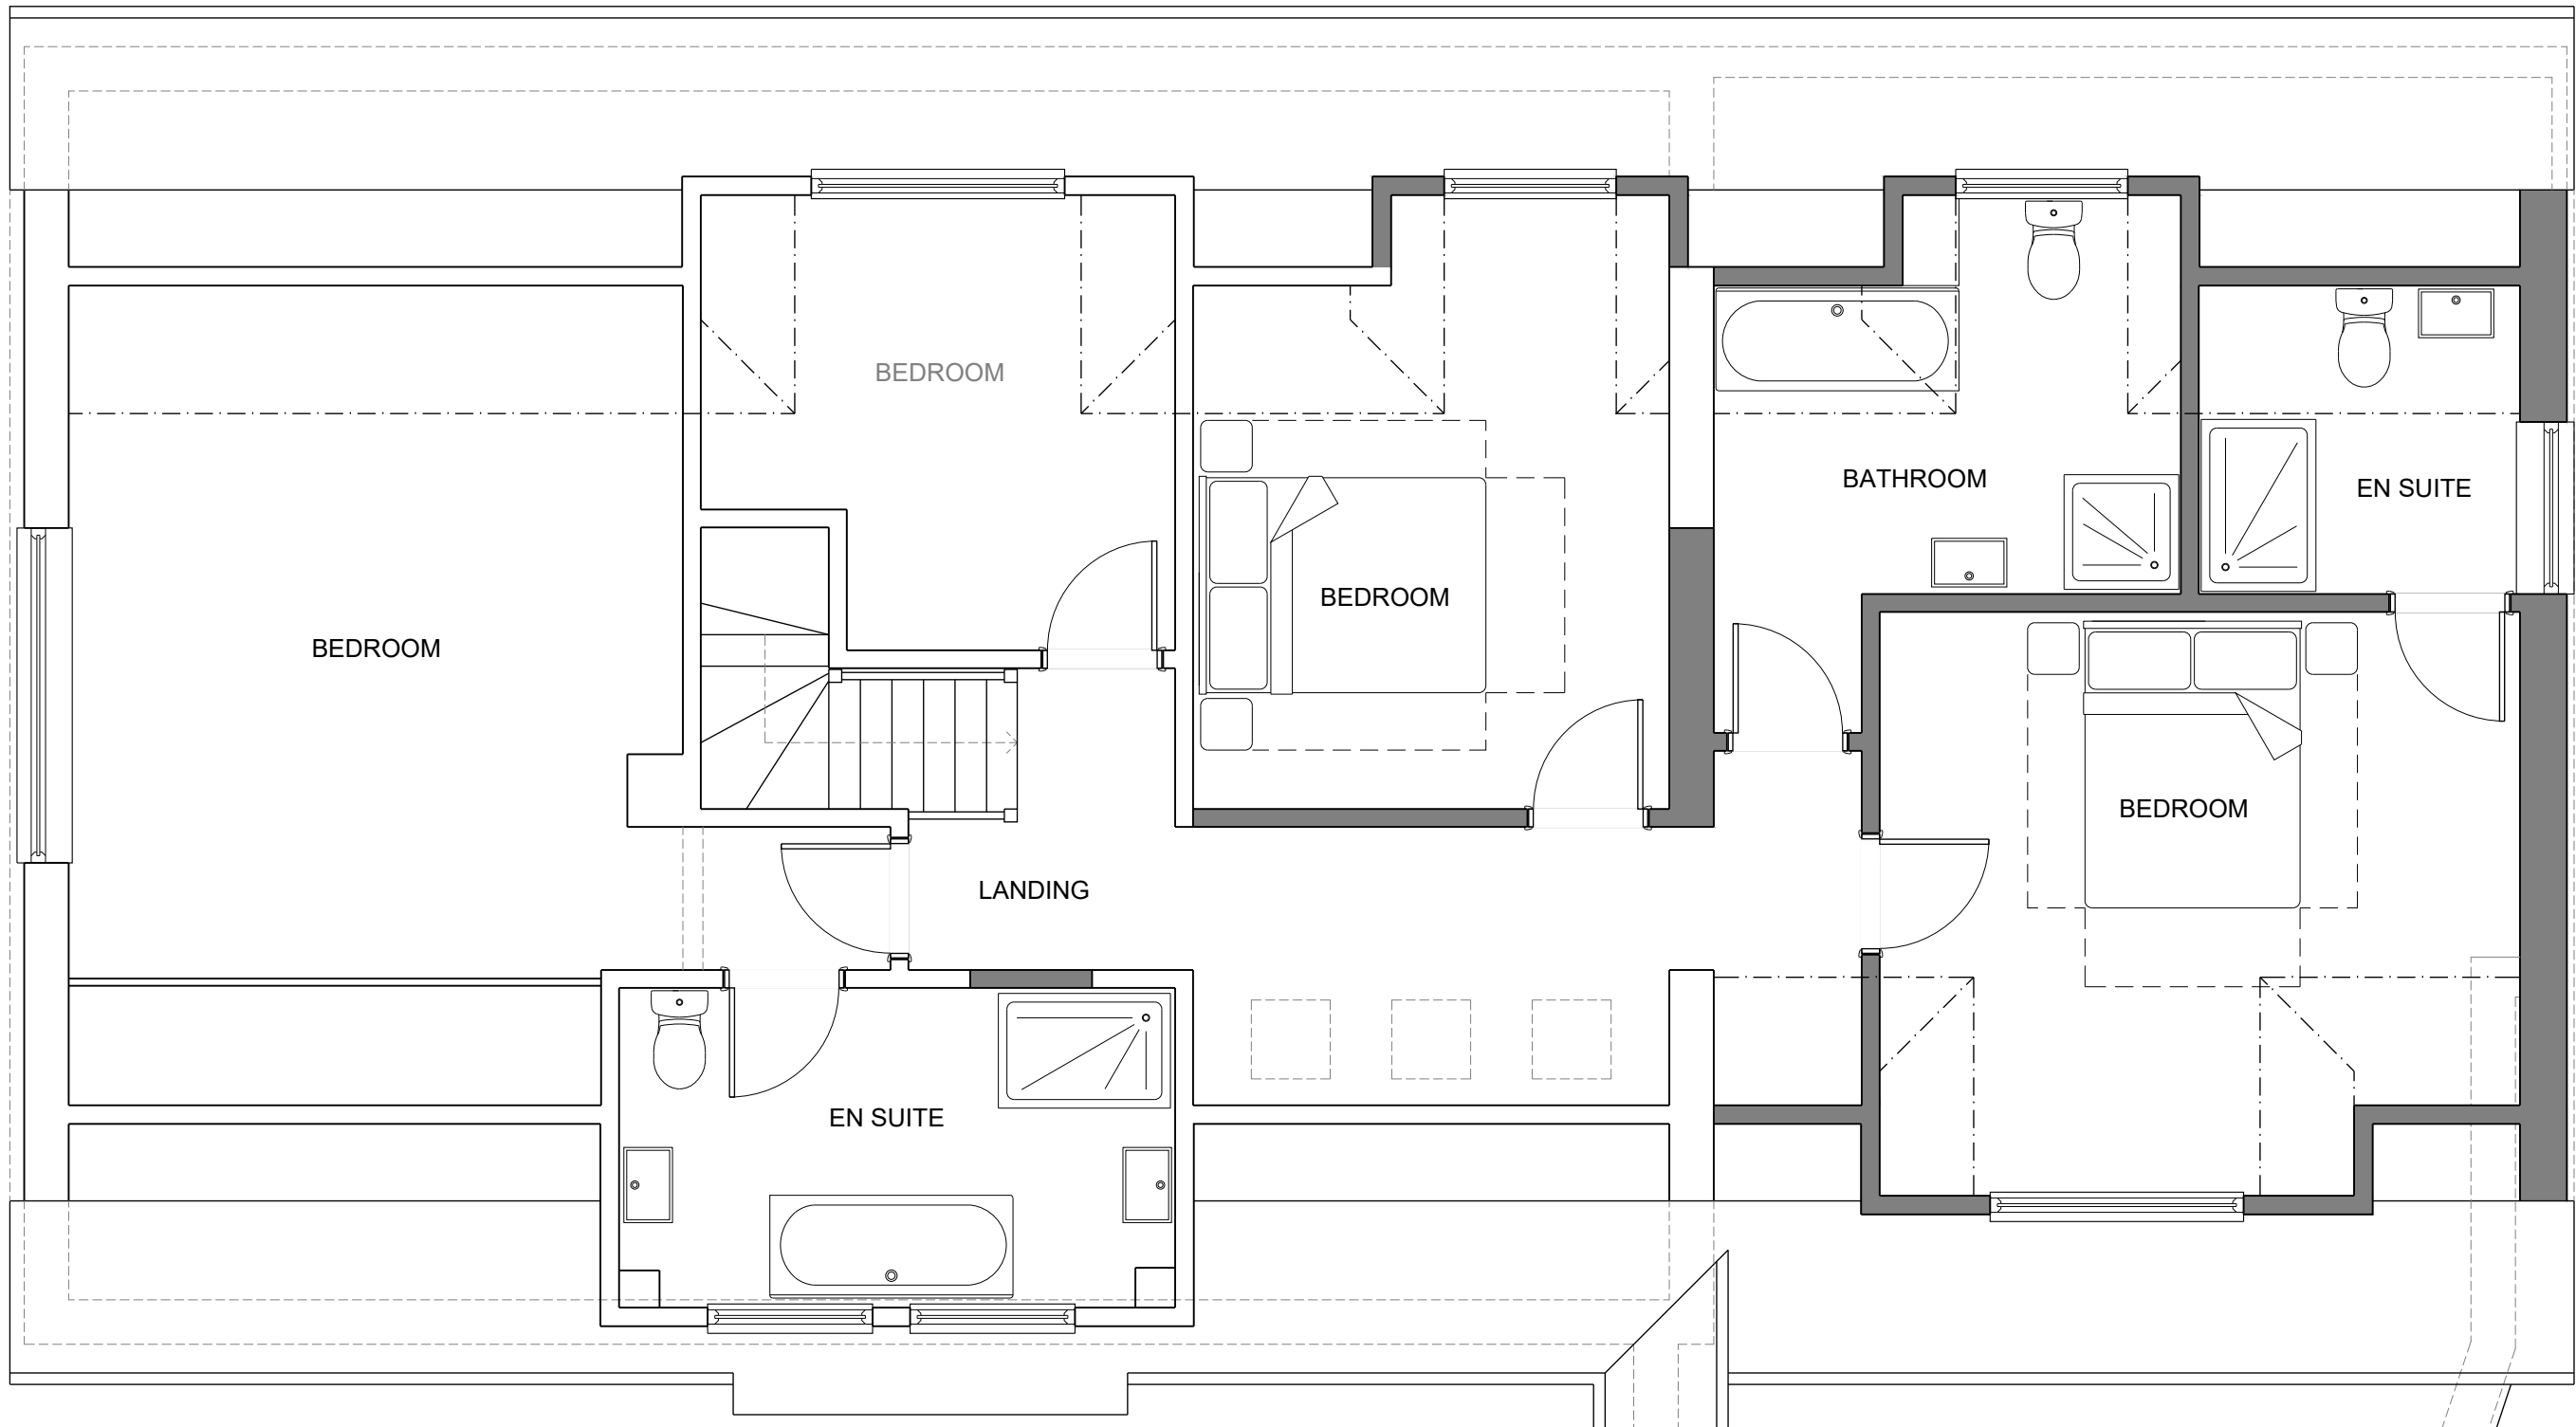


PROPOSED FIRST FLOOR PLAN 1:50



PROPOSED BLOCK PLAN 1:500

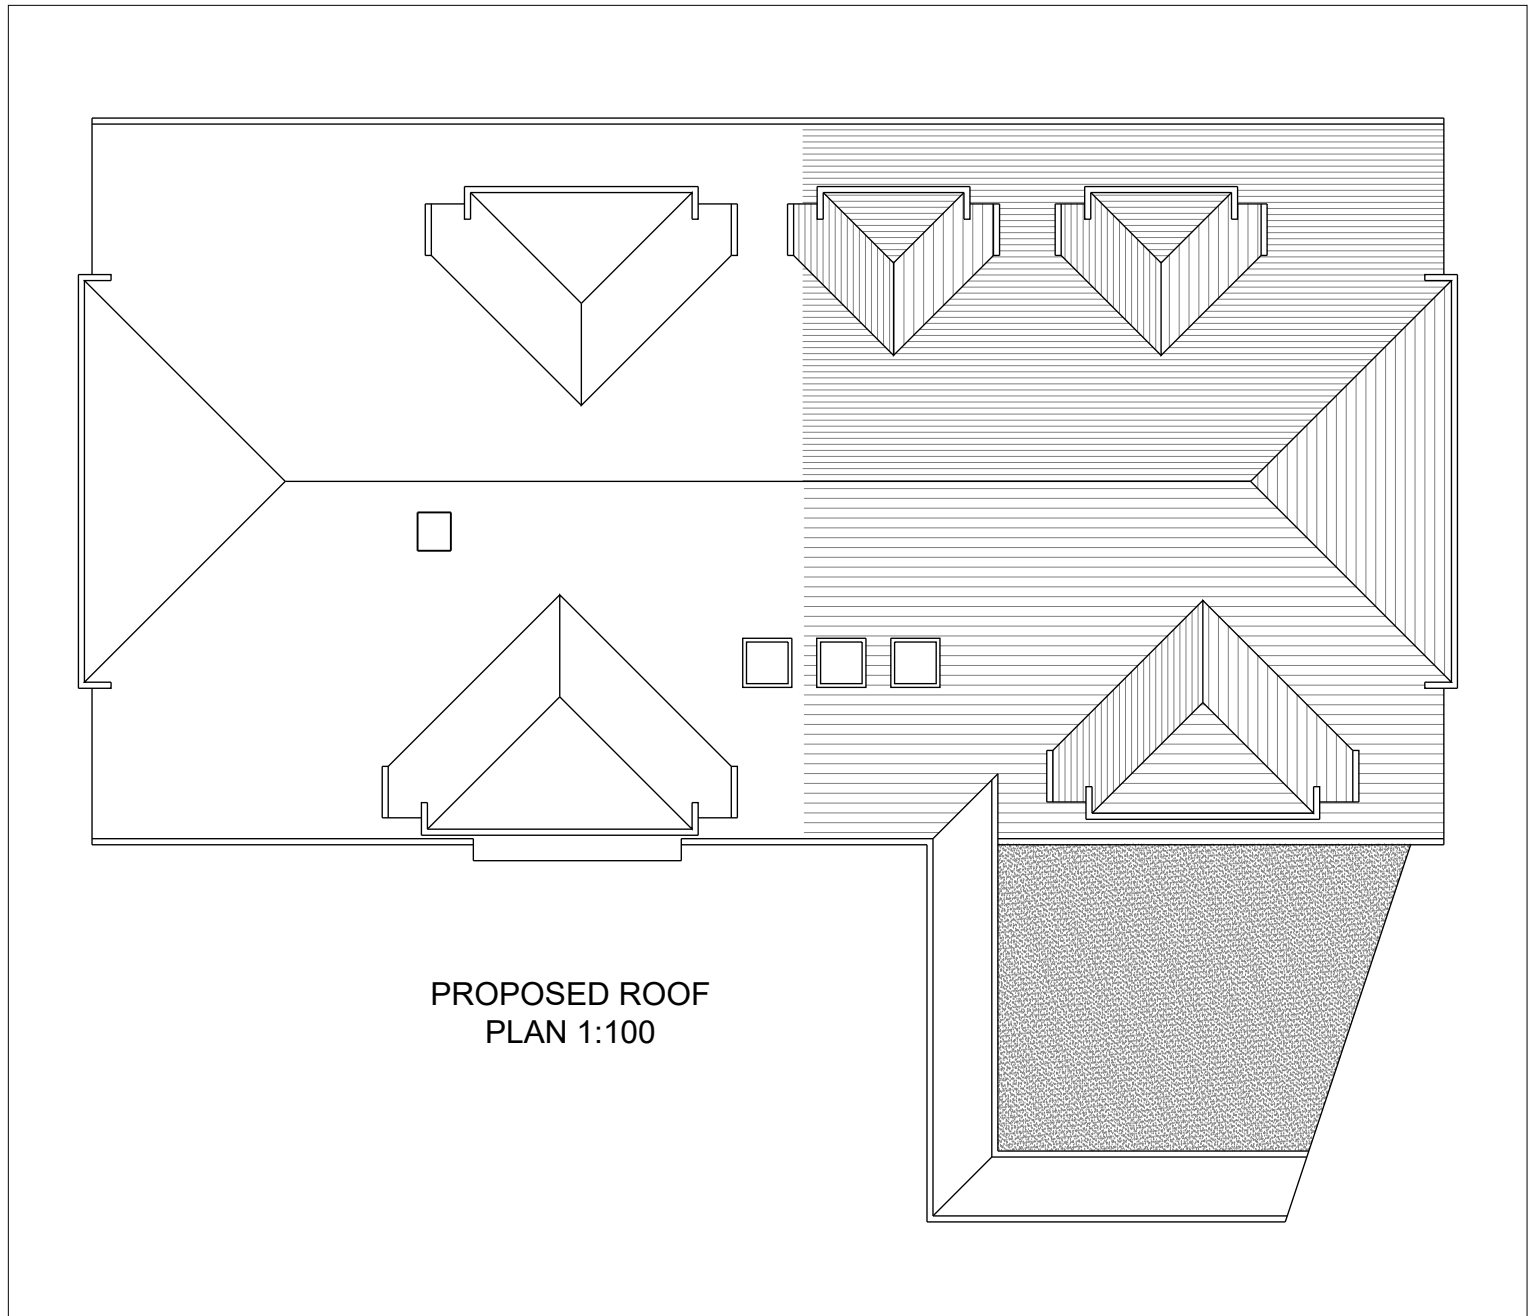

PROPOSED ROOF PLAN 1:100

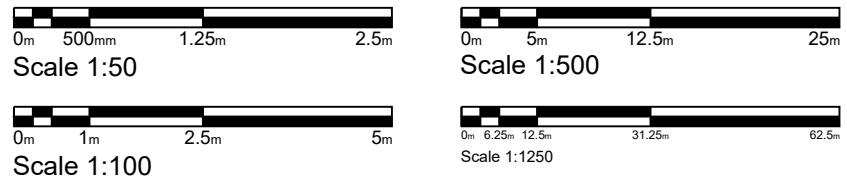

ma

mark alford design
architecture

Heatherlands Bracken Lane Storrington West Sussex RH20 3HS
T: 01903 740033 E: office@markalforddesign.com

client:

MR AND MRS SCHUMACHER

project title:

RUSTLINGS, WEST CHILTINGTON
PROPOSED ALTERATIONS

drawing title:

PROPOSED PLANS AND ELEVATIONS

drawn by:

MSA

date:

APR 2026

scale:

1:50/1:100/1:500/1:1250 @ A1

issue status:

design ☒ BofQ ☐ construction ☐ record ☐

drawing number:

26606 / P101

revision:

This drawing may not be used or reproduced without written consent
No dimensions to be scaled from this drawing except for Planning purposes

Copyright design and patents act 1988
Copyright reserved