


IF YOU NEED ANY FURTHER INFORMATION OR INDEPENDENT ADVICE ON UNDERTAKING YOUR CDM REGULATIONS DUTIES, PLEASE CONTACT: THE ASSOCIATION FOR PROJECT SAFETY, 5 NEW MART PLACE, EDINBURGH EH141RW TEL: 08456 121 290 EMAIL: info@aps.org.uk YOU CAN VISIT THE HSE AND APS WEBSITES FOR MUCH MORE INFORMATION AT: www.hse.gov.uk AND www.aps.org.uk RESPECTIVELY.

	INDICATES - WARNING
	INDICATES - COMPULSORY INSTRUCTION
	INDICATES - FOR INFORMATION
	INDICATES - PROHIBITIVE INSTRUCTION

IT SHOULD BE ASSUMED THAT ALL WORKS ARE TO BE CARRIED OUT BY A COMPETENT CONTRACTOR AND, WHERE APPLICABLE, TO AN APPROVED METHOD STATEMENT.

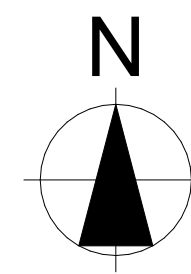

A	Parking area added	16.04.26	MAB
Rev.	Amendments	Date	Drw.

PHILIPS SURVEYORS LLP, THE OLD COACH HOUSE, 78 LOWER STREET, PULBOROUGH, WEST SUSSEX, RH20 2AA
T: 01798 873222
E: INFO@PHILIPS-SURVEYORS.CO.UK
W: WWW.PHILIPS-SURVEYORS.CO.UK

 Constructionline
 CHAS
 APX
 RICS

CLIENT:
MR ALLEN REVELL
TAINTFIELD FARM, KINGS LANE, KENT
STREET, COWFOLD, WEST SUSSEX.
RH13 8BD

PROJECT:
TAINTFIELD FARM, KINGS LANE, KENT
STREET, COWFOLD, WEST SUSSEX.
RH13 8BD

CONVERSION OF BARN INTO OFFICE


DRAWING TITLE:

EXISTING

LOCATION & BLOCK PLAN

DRAWN: MAB/GRM	JOB NO: 2639/24-B	SCALE @ A1: As Shown
CHECKED: PGA	DRAWING NO:	REV:
DATE: Nov 2024	LB-01	A

© PHILIPS SURVEYORS LLP.

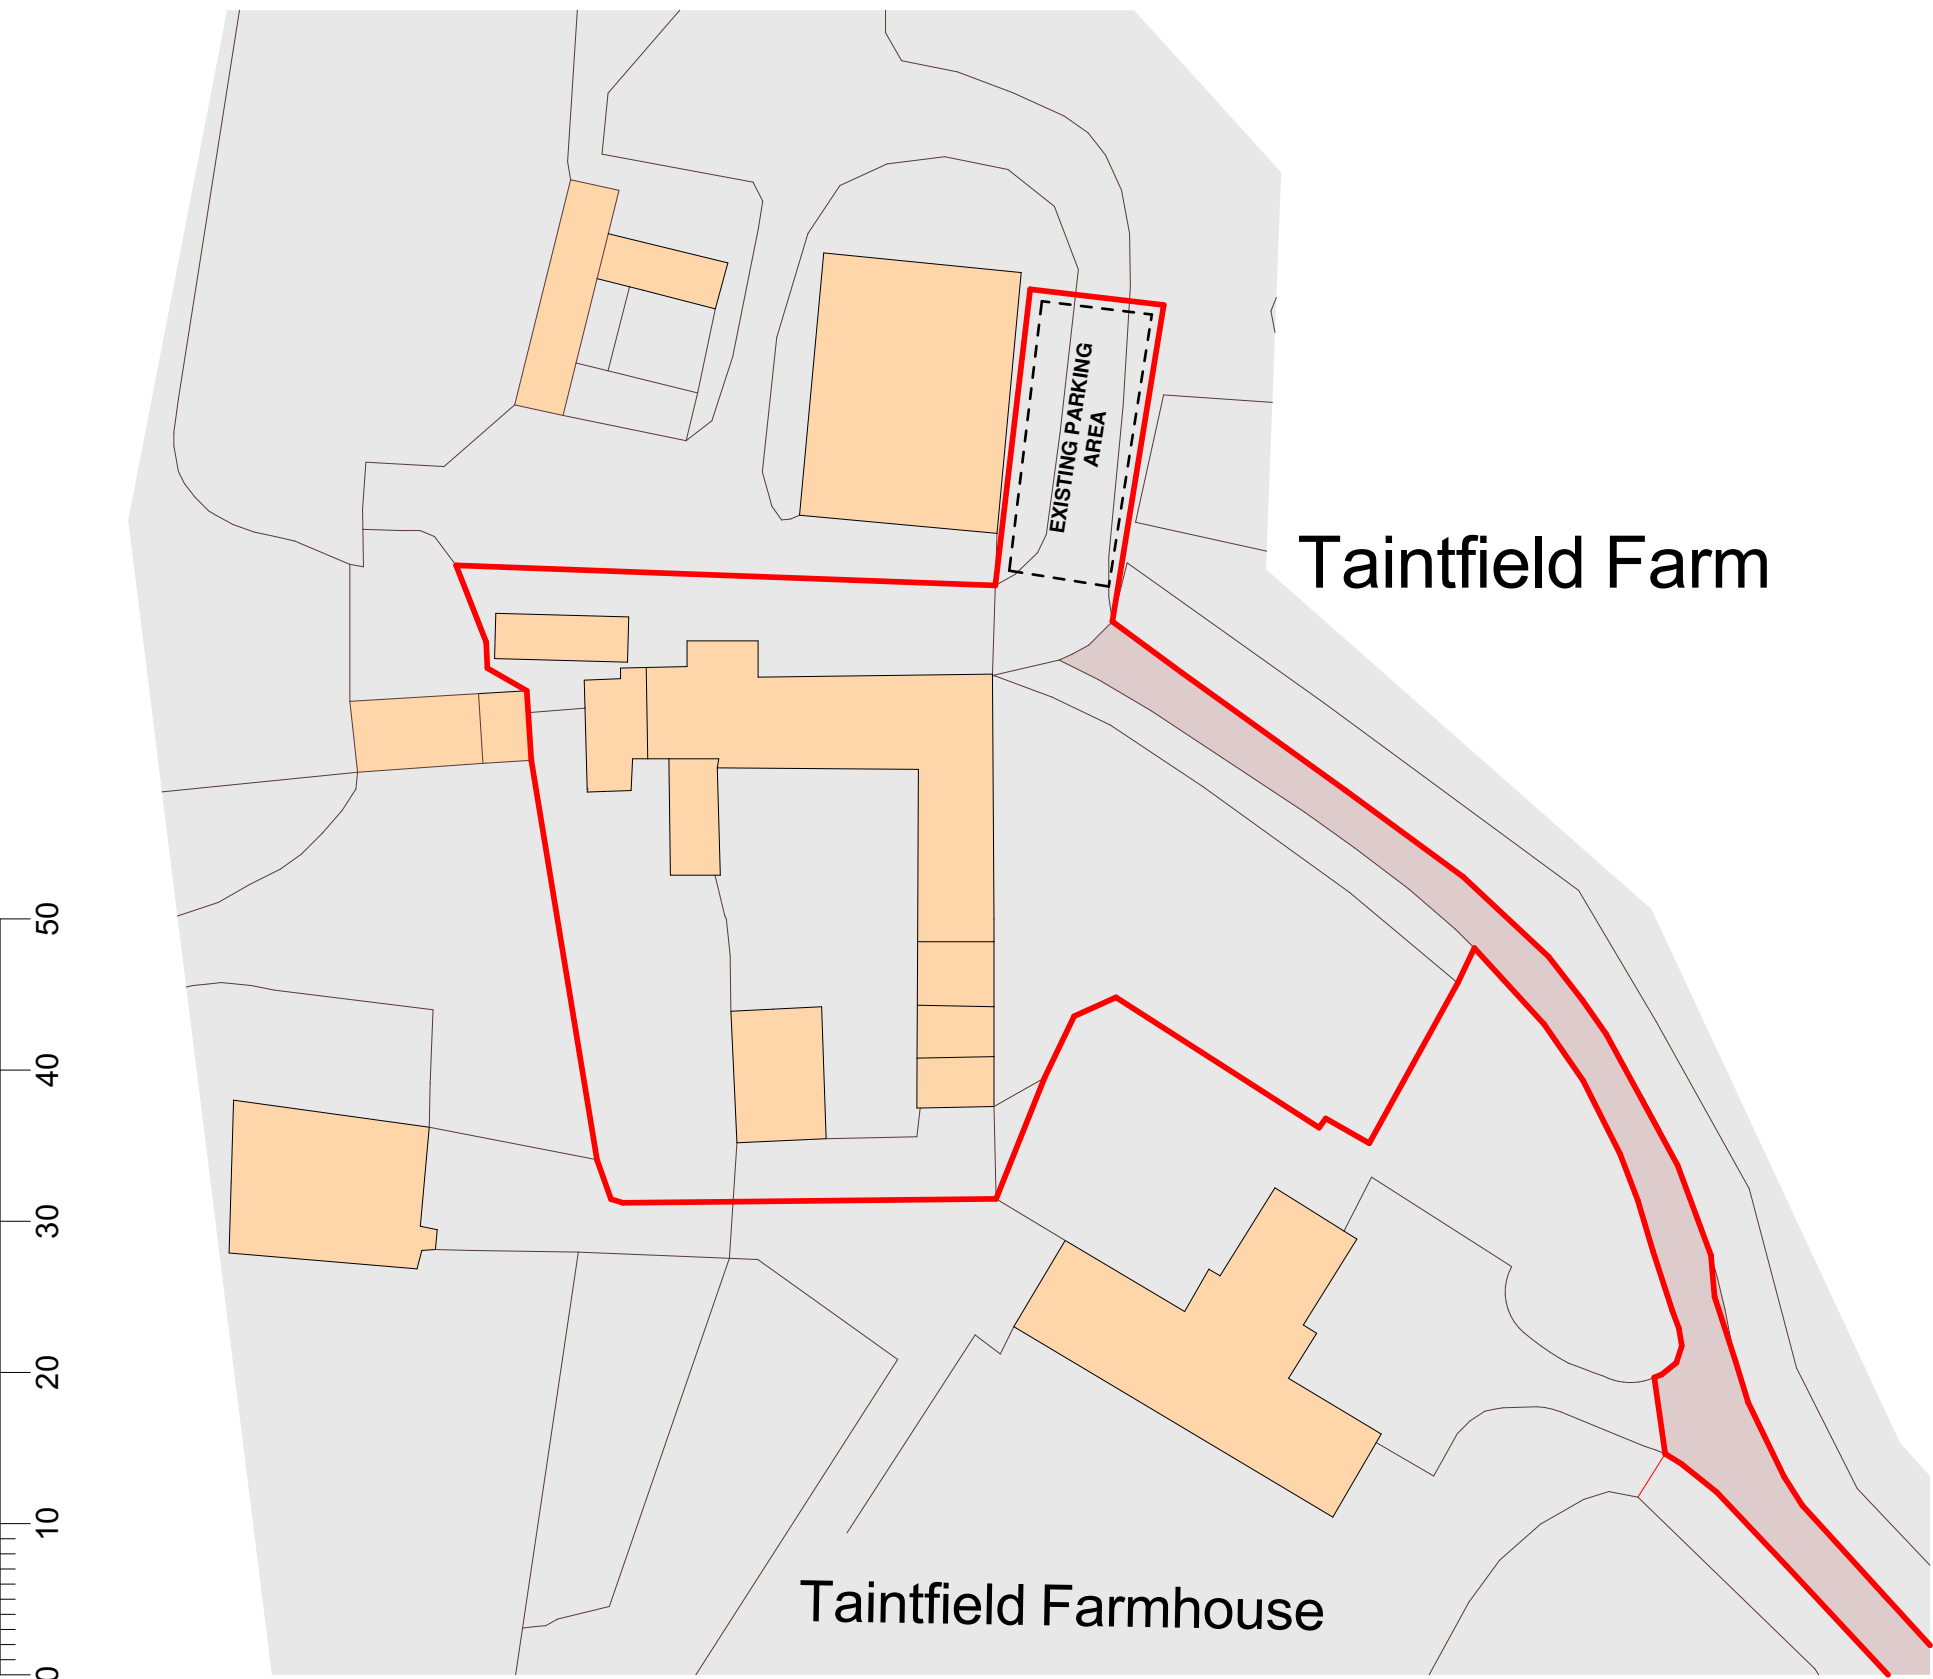

2 1:500
BLOCK / SITE PLAN



Ordnance Survey, (c) Crown Copyright 2024. All rights reserved. Licence number 100022432

1:1000
LOCATION PLAN