
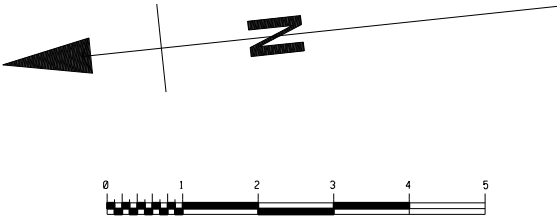


Churchyard

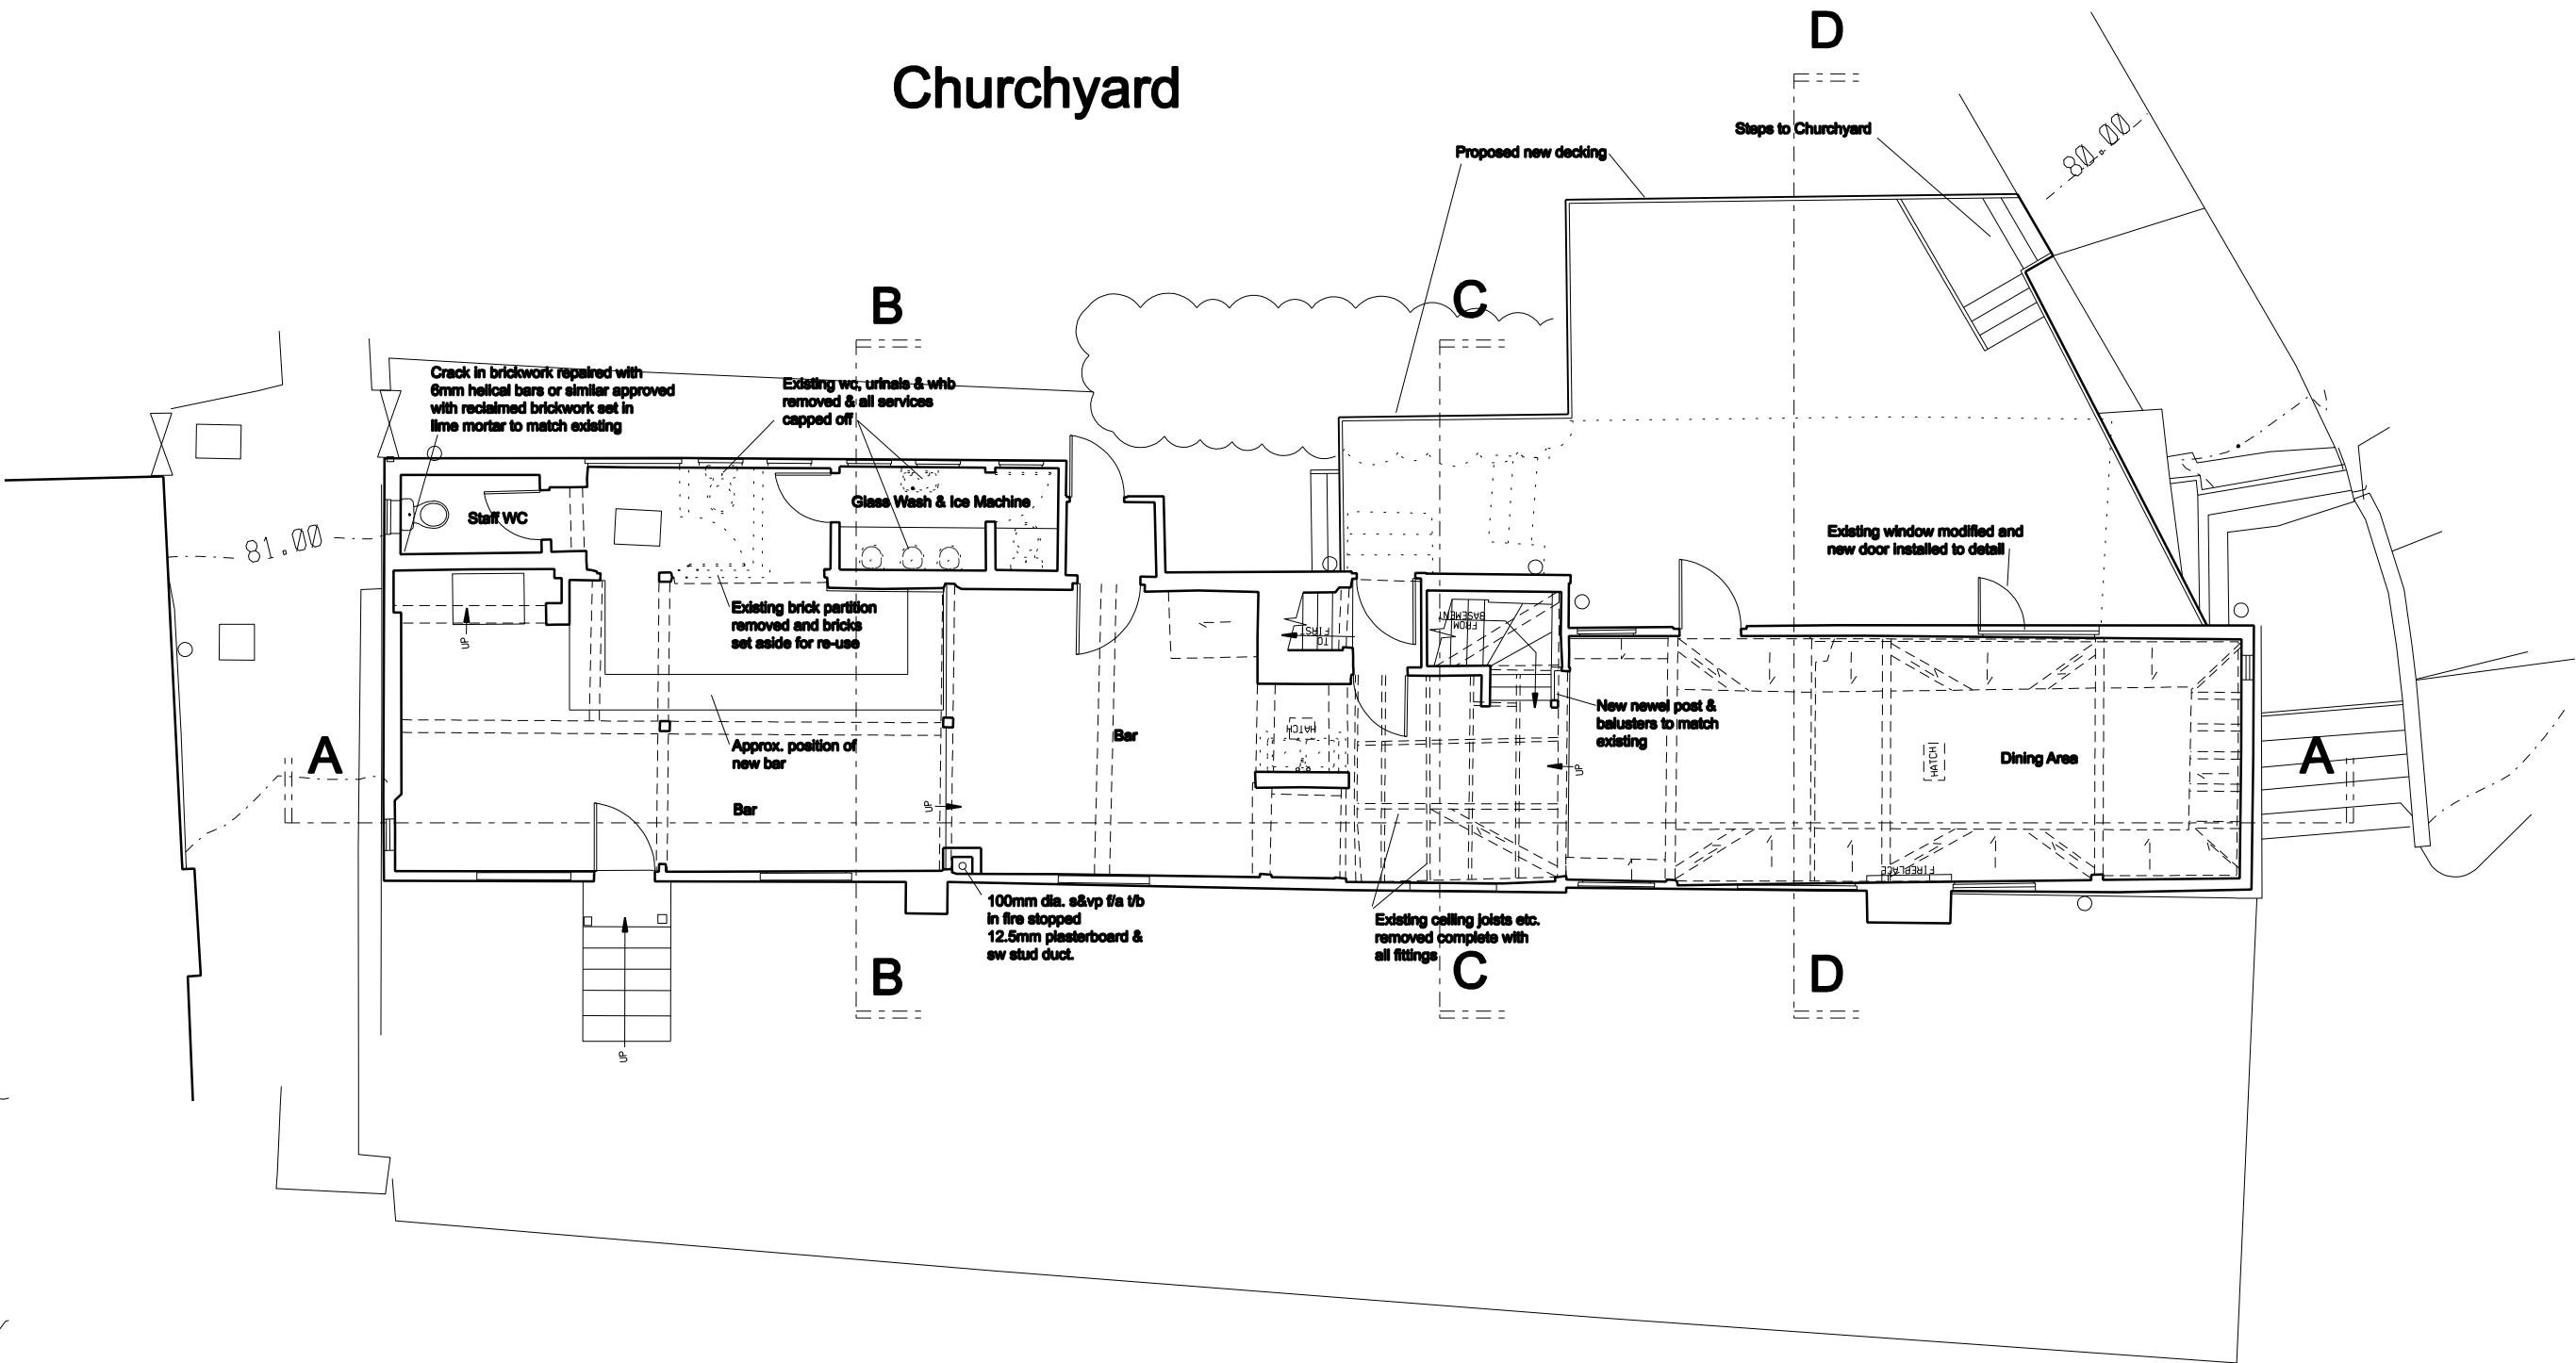

All dimensions to be checked on site before work commences. Figured dimensions to be taken in preference to scaled dimensions. If in doubt please ask. Copyright reserved.		Client David Cooper Racing Ltd		Title Ground Floor Plan As Proposed		HHB Consultants Architecture ♦ Project Management Interior Design ♦ Space Planning Landscape Design 3 Charlton Park, Wantage, Oxfordshire OX12 8HH, UK. T: +44(0)7761 887751 (UK) ♦ +233(0)502 079971 (Ghana) E: graham.barnes@hhbconsultants.co.uk
Scale	1:100@A3	Project Alterations & Refurbishment of The King's Head Church Street Rudgwick, W.Sussex RH12 3EB.		Job No 26001		
Date	July 2026			Drawing No 101		
Drawn				Rev A		

A 17/07/26 Decking area increased. Glass washup revised.