



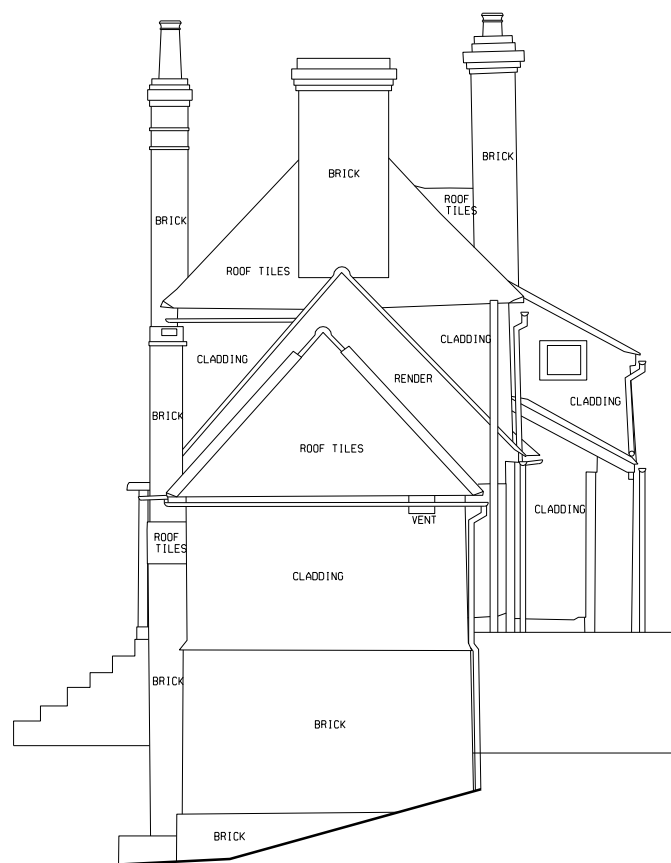

South Elevation

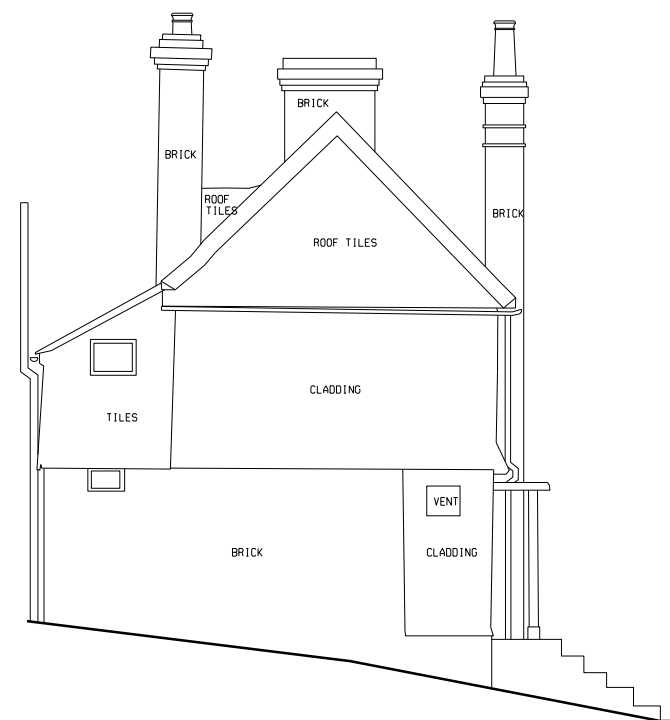

North Elevation



All dimensions to be checked on site before work commences. Figured dimensions to be taken in preference to scaled dimensions. If in doubt please ask. Copyright reserved.	Client David Cooper Racing Ltd		Title North & South Elevations As Existing	
	Project Alterations & Refurbishment of The King's Head Church Street Rudgwick, W.Sussex RH12 3EB.		Job No 26001	
	Scale 1:100@A3		Drawing No 081	Rev
	Date July 2026			
Drawn				

HHB

Consultants

Architecture ♦ Project Management
Interior Design ♦ Space Planning
Landscape Design

3 Charlton Park, Wantage, Oxfordshire OX12 8HH, UK.
T: +44(0)7761 887751 (UK) ♦ +233(0)502 079971 (Ghana)
E: graham.barnes@hhbconsultants.co.uk