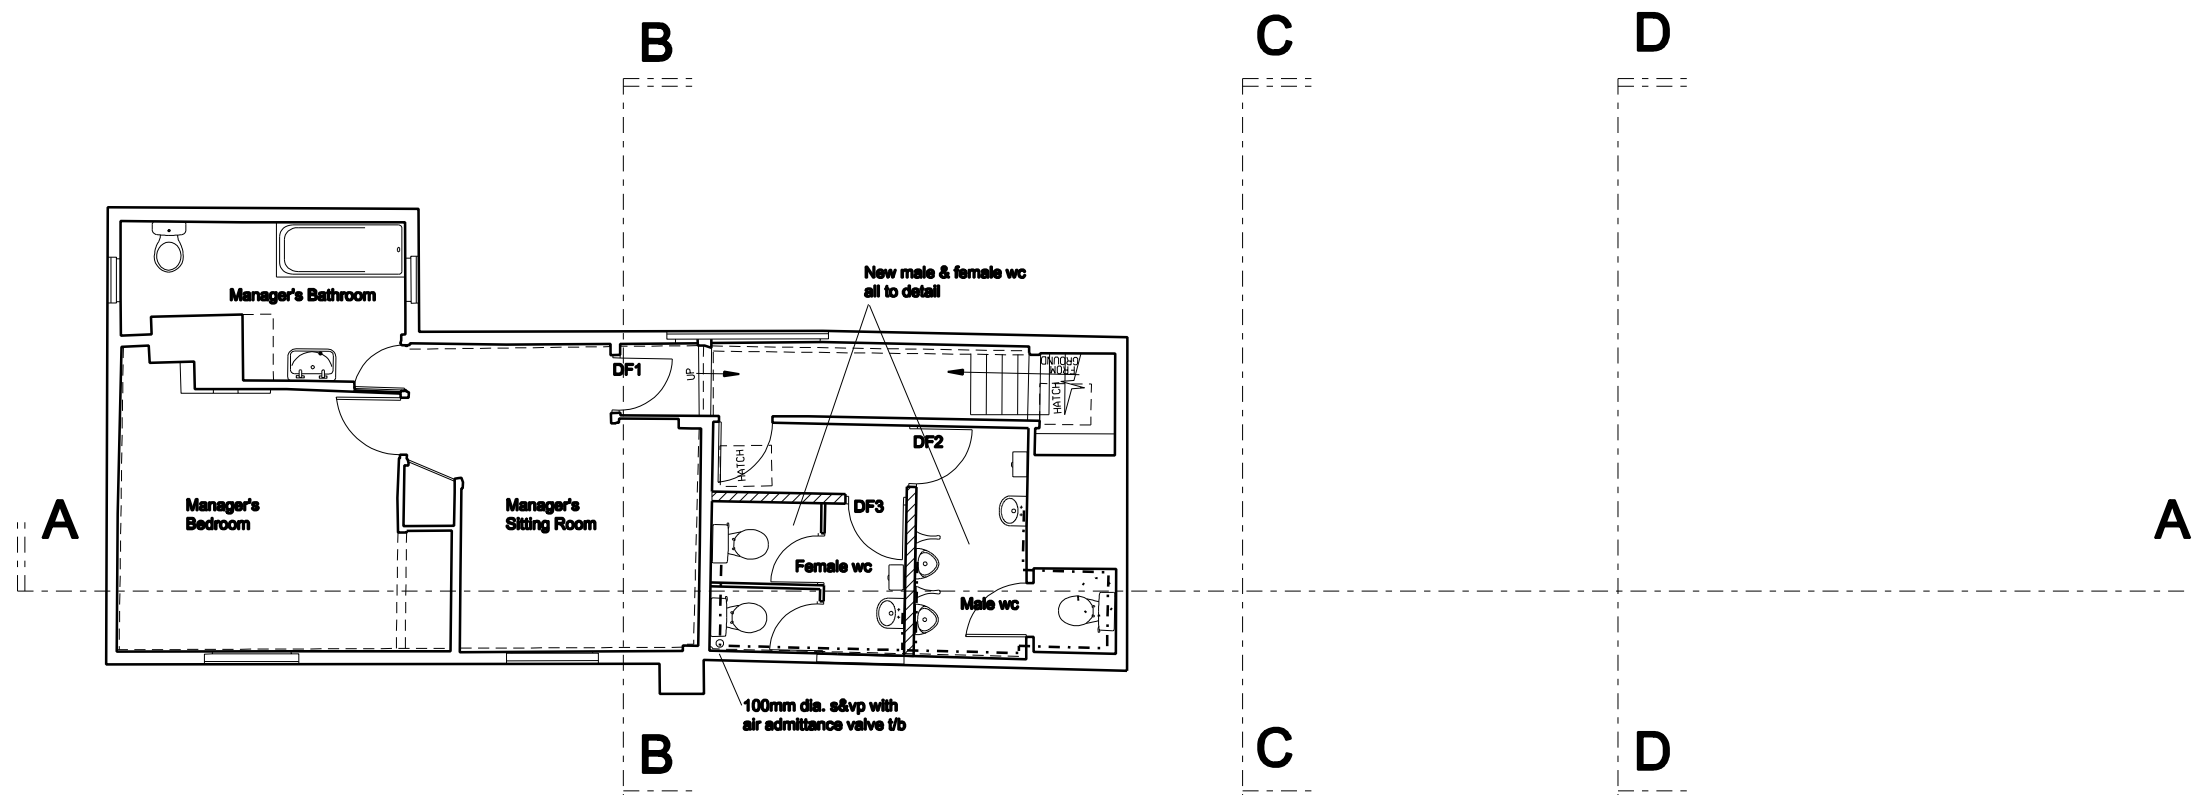


A 17/07/26 Revisions to WC accomodation.

All dimensions to be checked on site before work commences. Figured dimensions to be taken in preference to scaled dimensions. If in doubt please ask. Copyright reserved.	Client David Cooper Racing Ltd	Title First Floor Plan As Proposed	
Scale 1:100@A3	Project Alterations & Refurbishment of The King's Head Church Street Rudgwick, W.Sussex RH12 3EB.	Job No 26001	
Date July 2026		Drawing No 102	Rev A
Drawn			

HHB
Consultants

Architecture ♦ Project Management
Interior Design ♦ Space Planning
Landscape Design

3 Charlton Park, Wantage, Oxfordshire OX12 8HH, UK.
T: +44(0)7761 887751 (UK) ♦ +233(0)502 079971 (Ghana)
E: graham.barnes@hhbconsultants.co.uk