


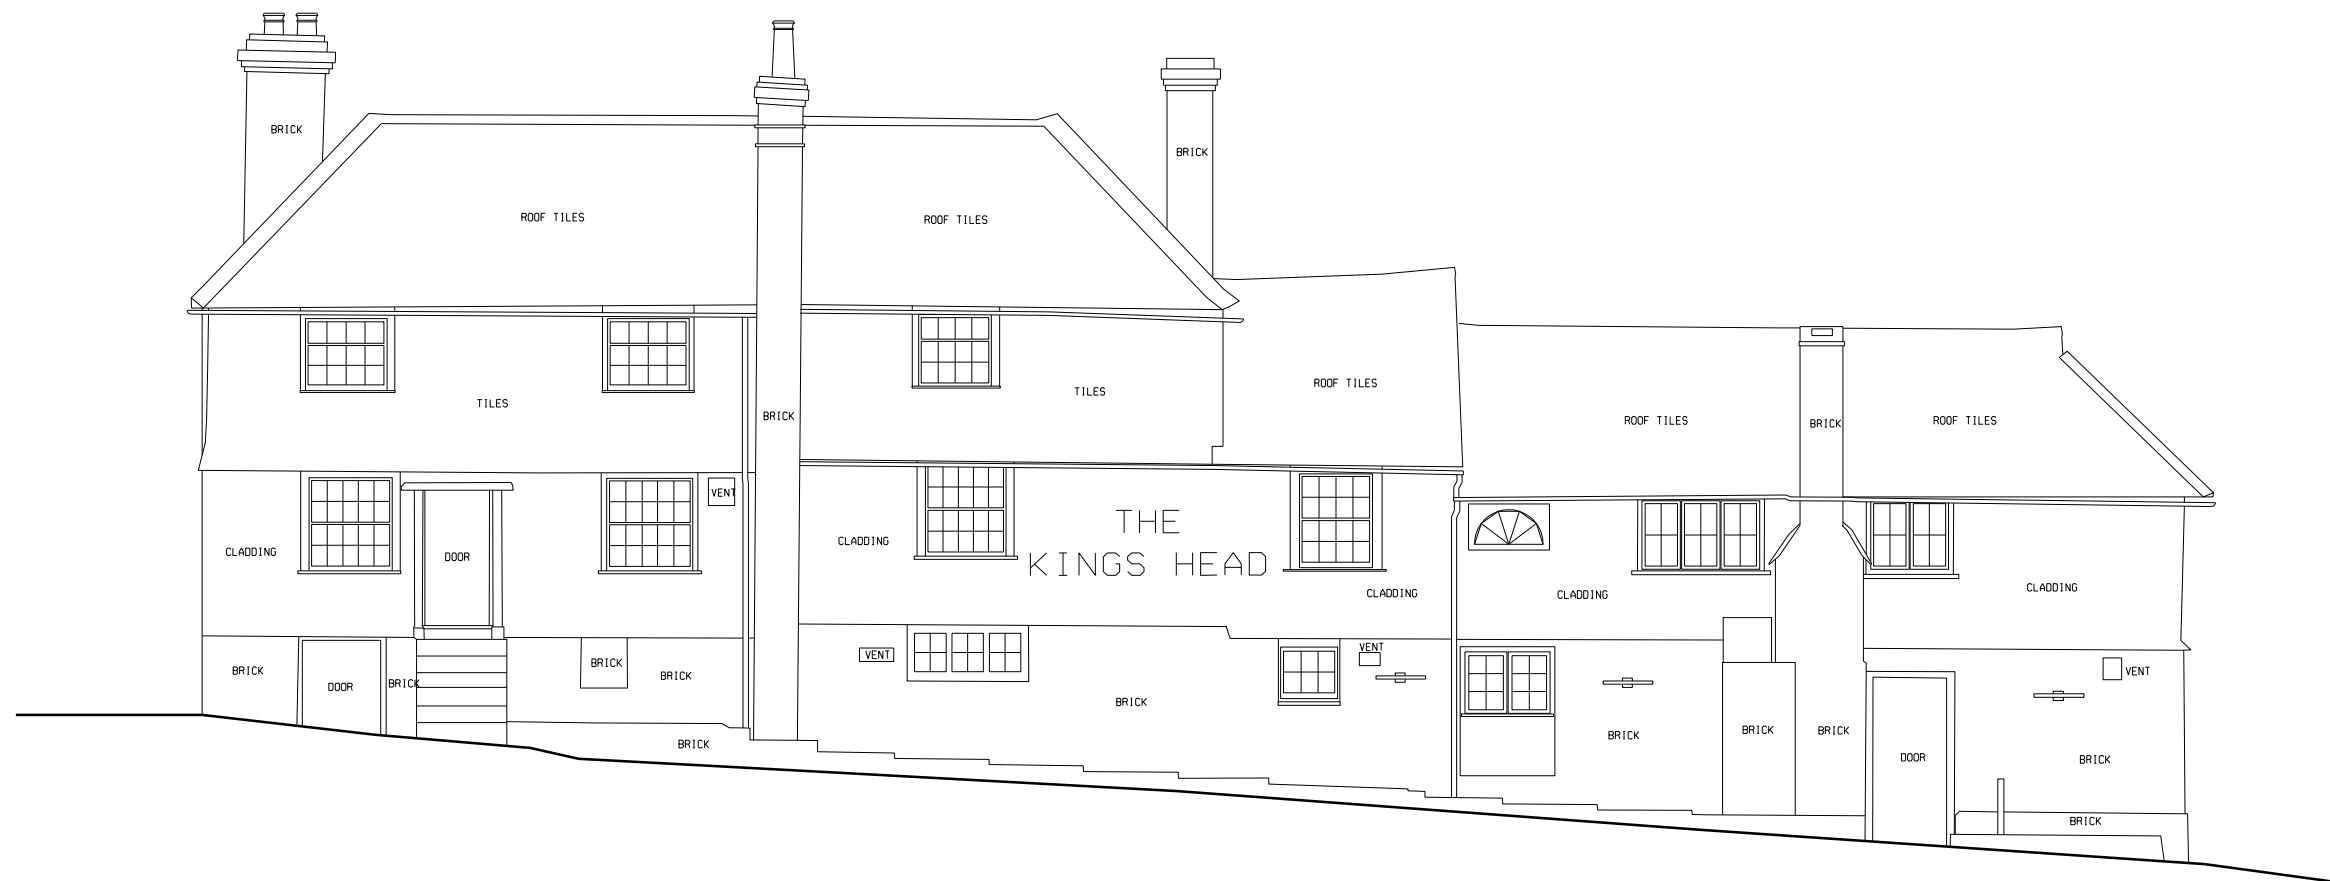

West Elevation



All dimensions to be checked on site before work commences. Figured dimensions to be taken in preference to scaled dimensions. If in doubt please ask. Copyright reserved.		Client David Cooper Racing Ltd		Title West Elevation As Proposed		HHB C onsultants Architecture ♦ Project Management Interior Design ♦ Space Planning Landscape Design 3 Charlton Park, Wantage, Oxfordshire OX12 8HH, UK. T: +44(0)7761 887751 (UK) ♦ +233(0)502 079971 (Ghana) E: graham.barnes@hhbconsultants.co.uk
Scale	1:100@A3	Project Alterations & Refurbishment of The King's Head Church Street Rudgwick, W.Sussex RH12 3EB.		Job No 26001		
Date	July 2026			Drawing No 120		
Drawn				Rev		