



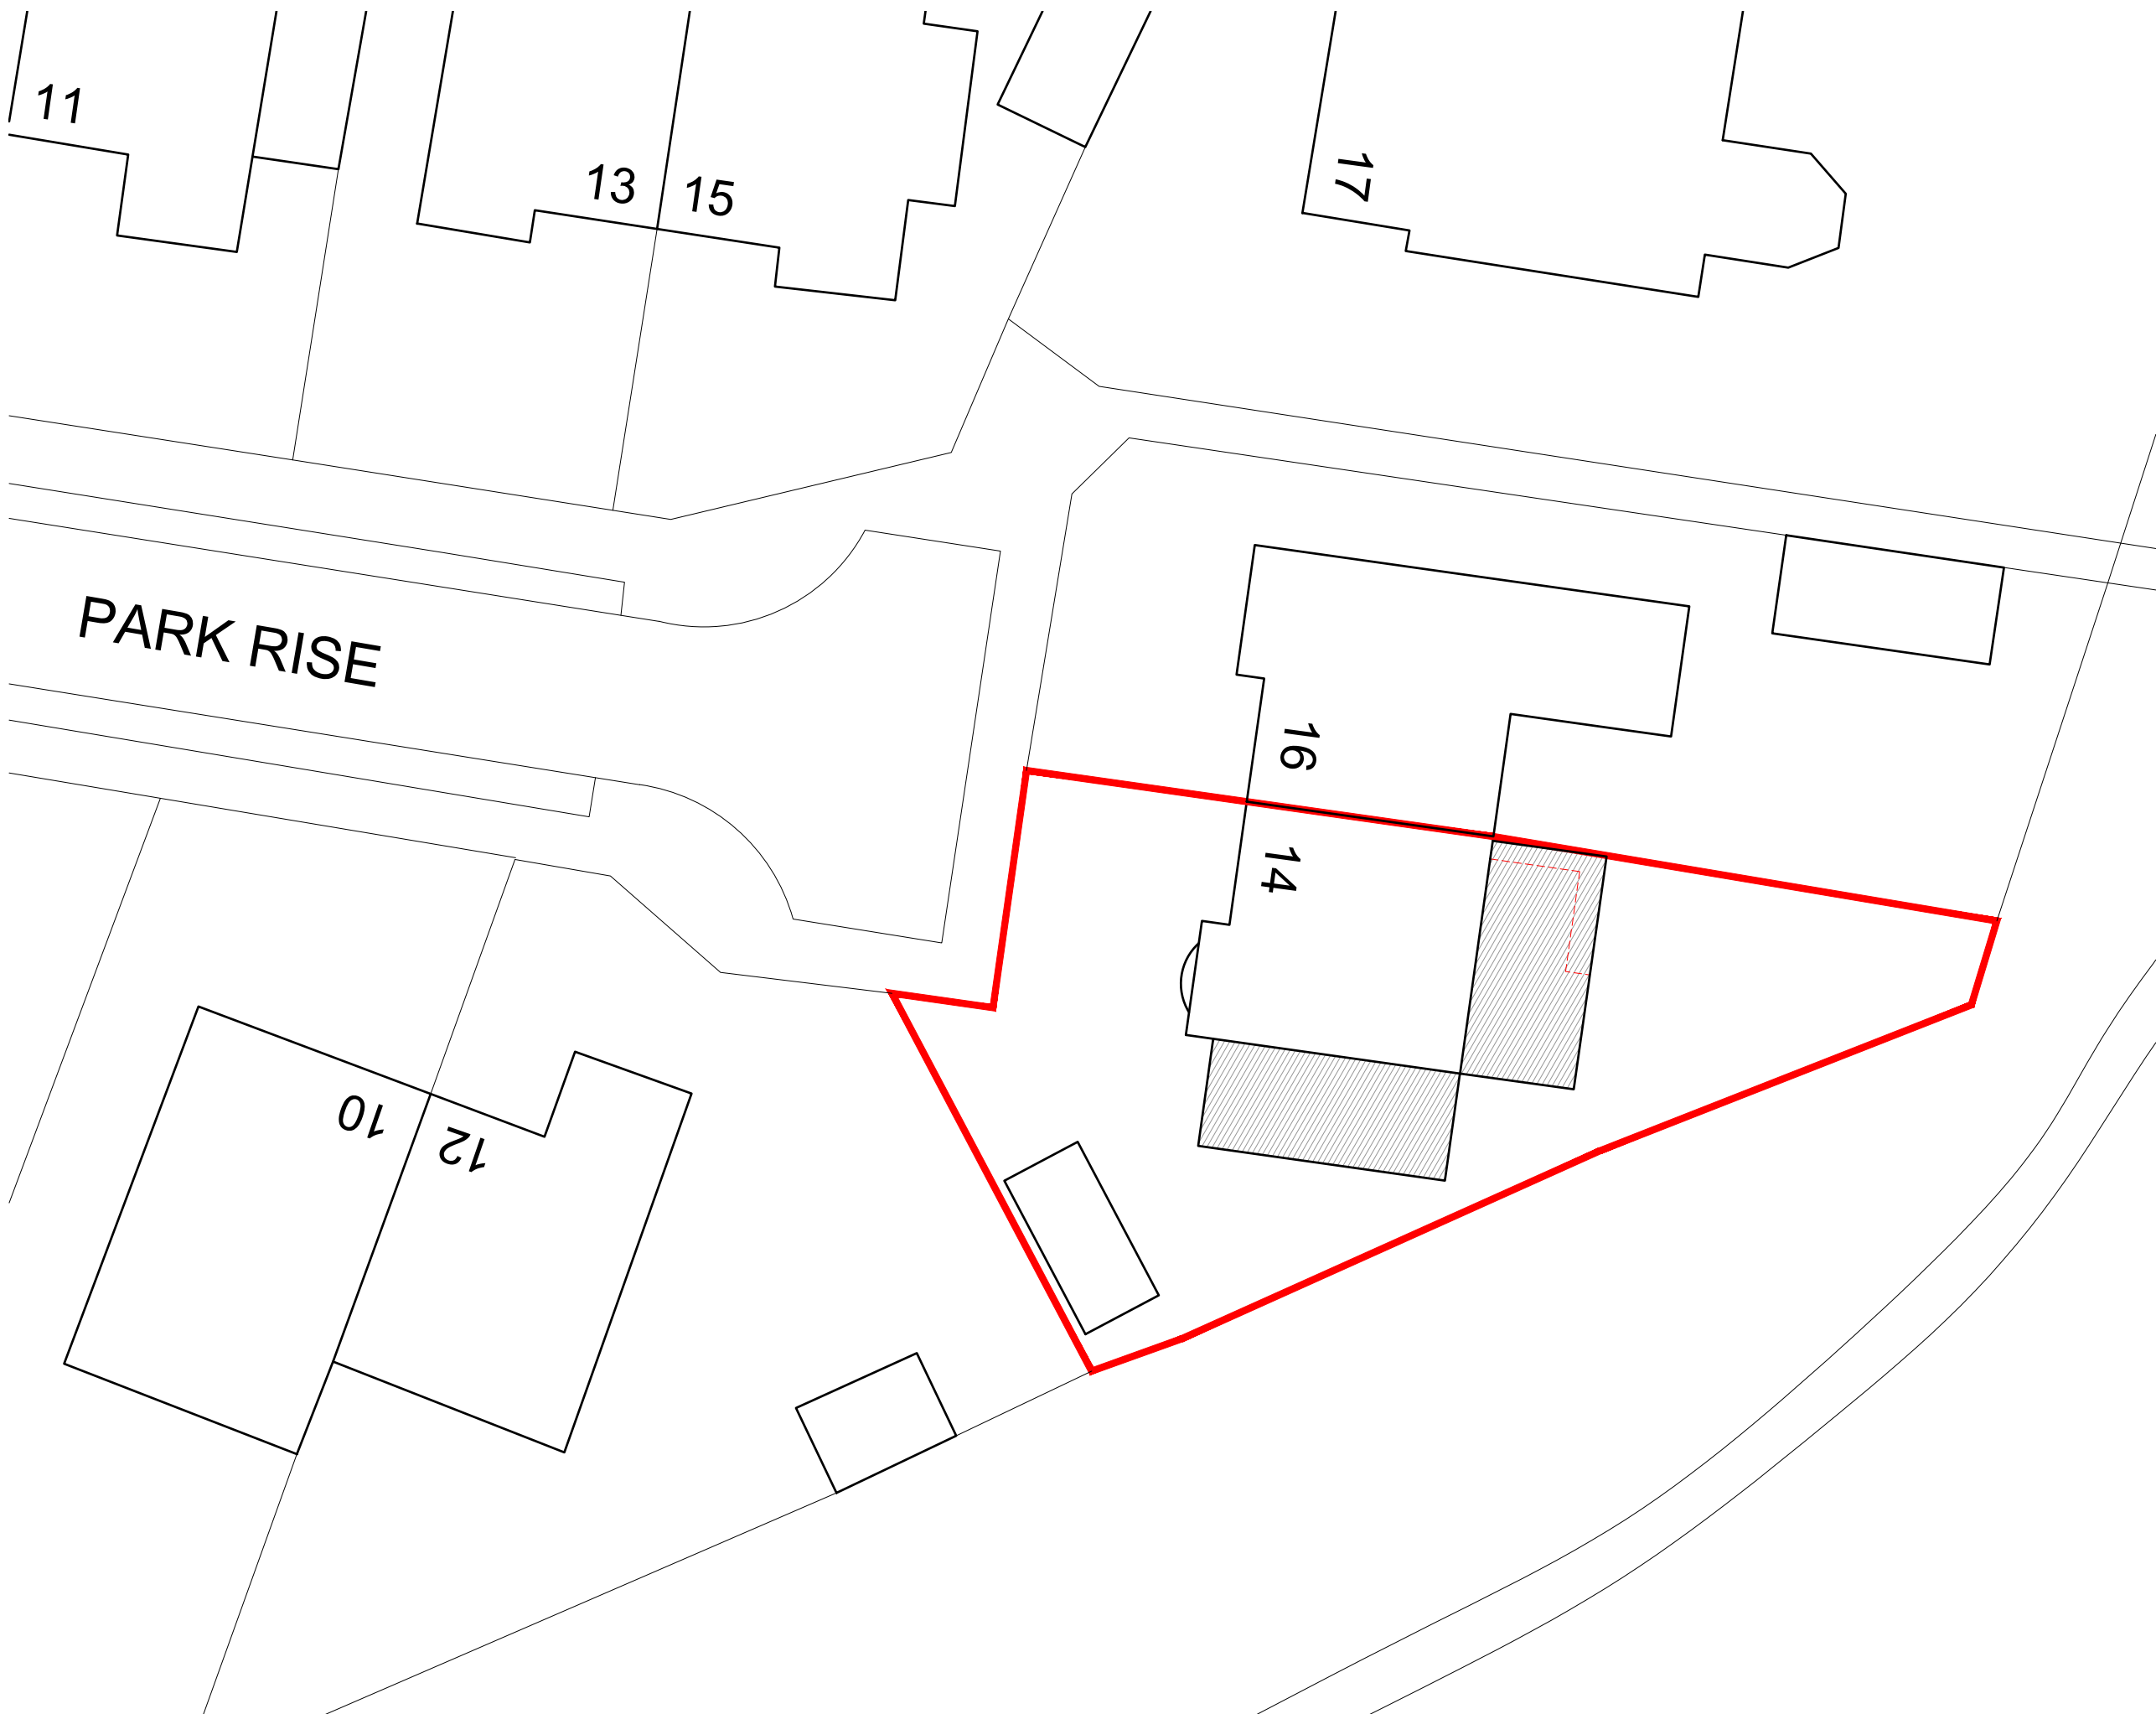

© NARUCA Designs Ltd

Figured dimensions only are to be taken from this drawing. Any dimensions are to be checked on site before any work is put in hand.

This drawing has been prepared for Client approval and may be used for no other purpose. The copyright of the drawing and designs remains the architect's.

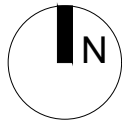

00	NB	First issue	15/07/26
Rev By	Revision notes		Date

na

ru

ca

DESIGNS LTD

NARUCA

DESIGNS LTD

40 TOLLGATE ROAD

DORKING

RH4 2PW

tel 07961633394

Client

Jack & Sylwia

Project

14 Park Rise,
Horsham, RH12 2AY

Drawing title

Proposed Site Plan

Scale

1:200 @ A3

metres 2

Drawn	Checked	Date
NB	NB	15/07/26

Job No	Drawing No	Rev
26-011	500-010	00

Status

Planning