
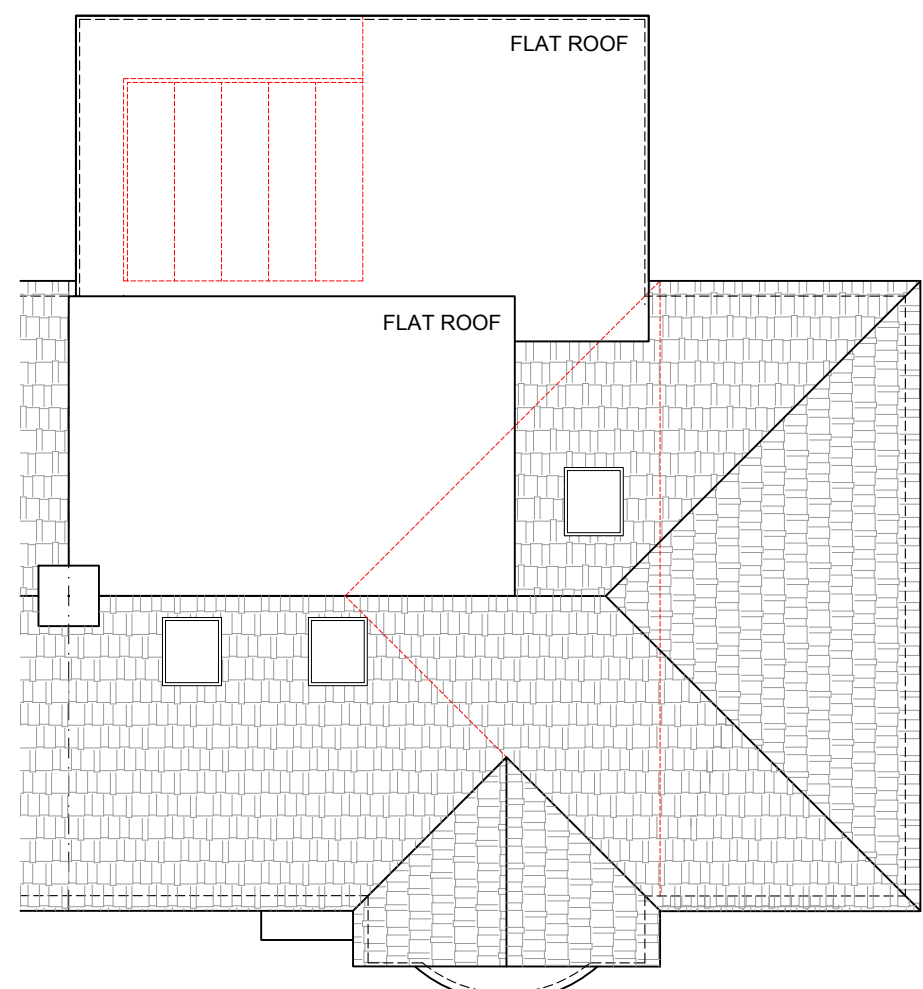
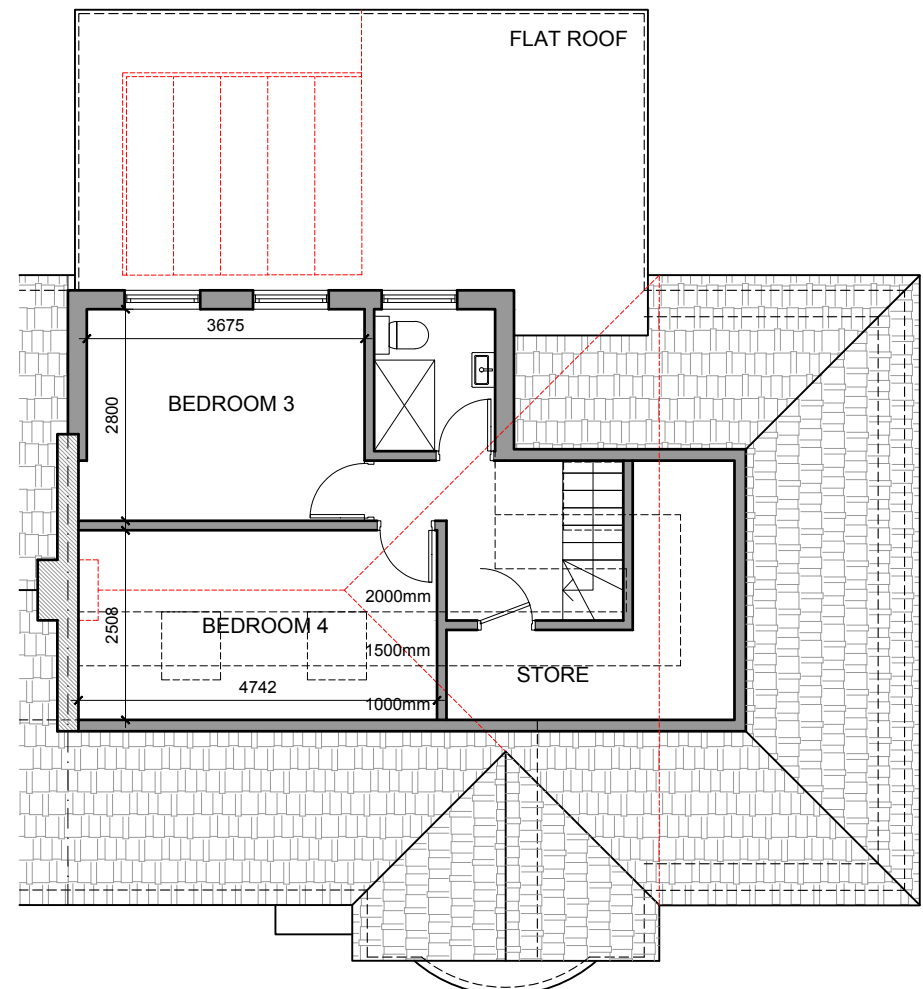


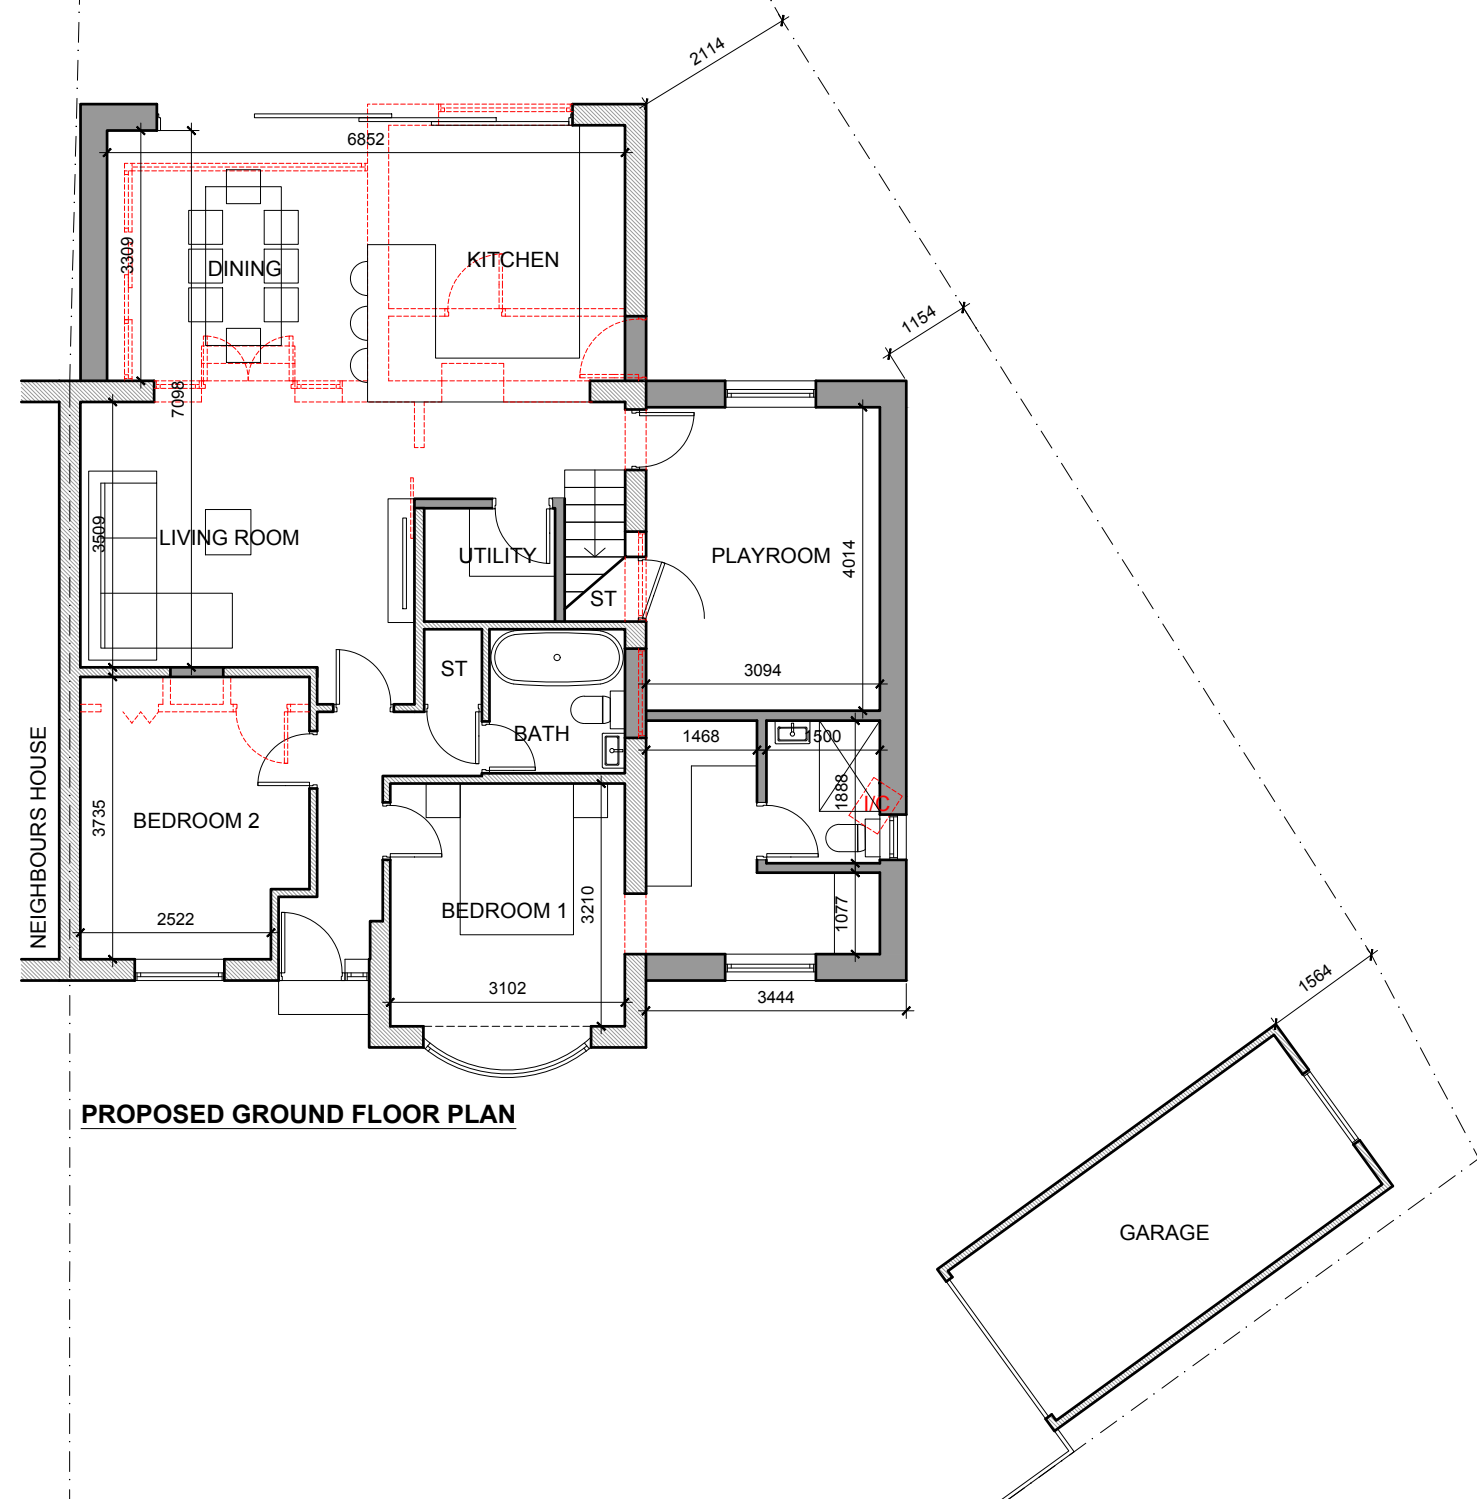

© NARUCA Designs Ltd

Figured dimensions only are to be taken from this drawing. Any dimensions are to be checked on site before any work is put in hand.

This drawing has been prepared for Client approval and may be used for no other purpose. The copyright of the drawing and designs remains the architect's.

01	NB	Client's revisions	24/07/26
00	NB	First issue	20/07/26
Rev By	Revision notes		Date

na
ru
ca
DESIGNS LTD

NARUCA
DESIGNS LTD
40 TOLLGATE ROAD
DORKING
RH4 2PW
tel 07961633394

Client
Jack & Sylwia

Project
**14 Park Rise,
Horsham, RH12 2AY**

Drawing title
Proposed Floor Plans

Scale
1:100 @ A3

Drawn	Checked	Date
NB	NB	15/07/26

Job No	Drawing No	Rev
26-011	500-100B	01

Status
Planning