


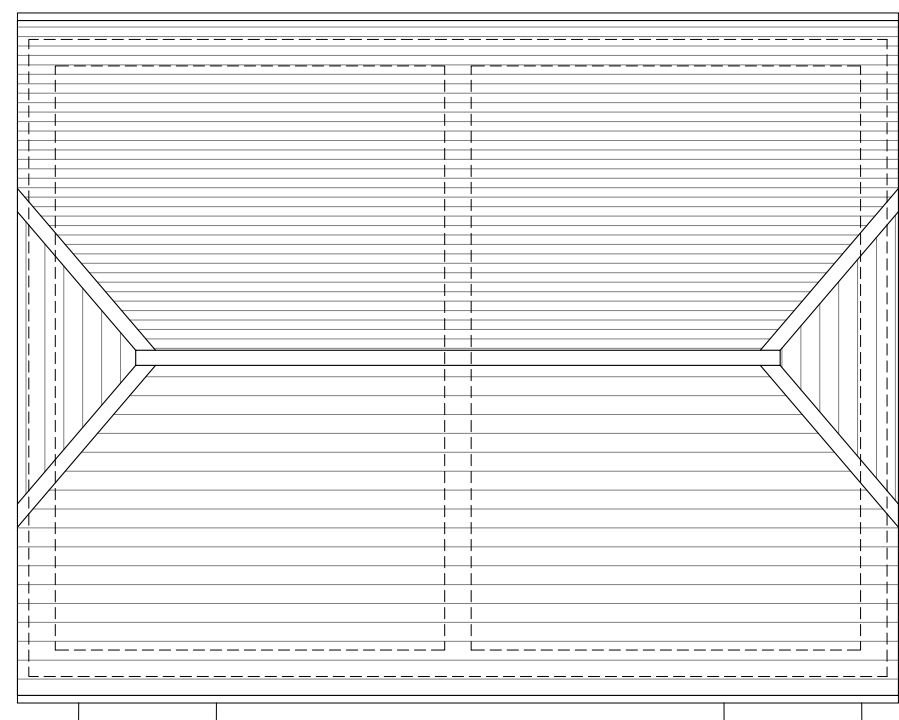


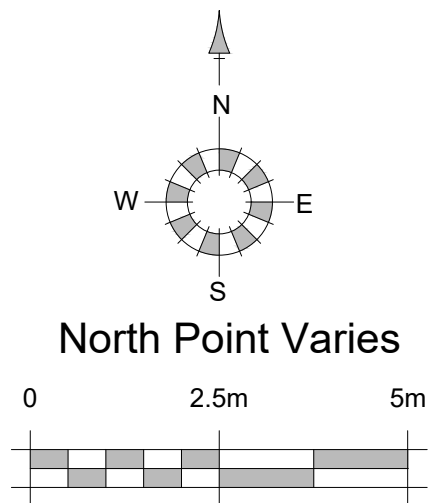

Roof Plan

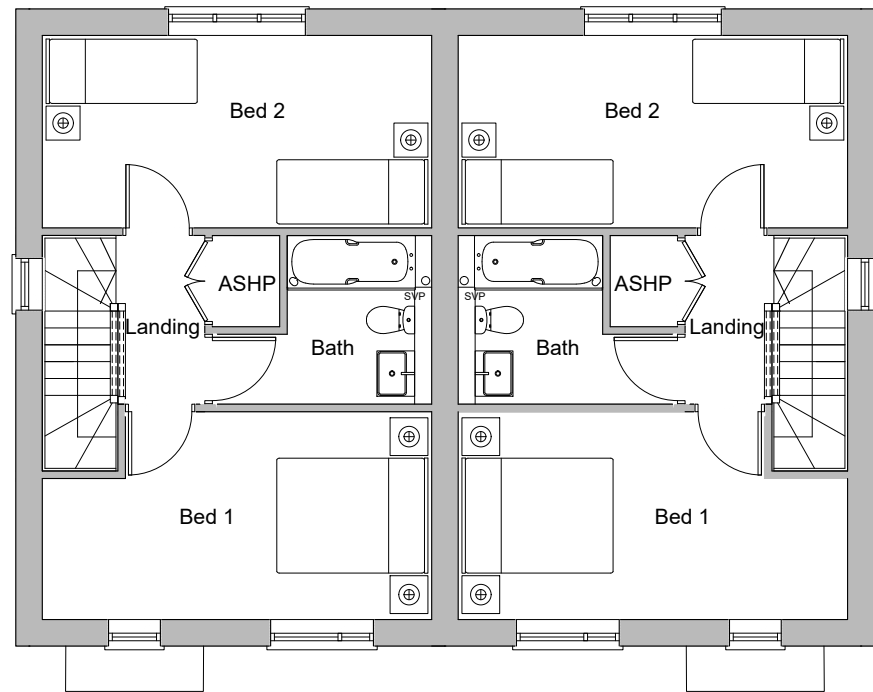


First Floor Plan

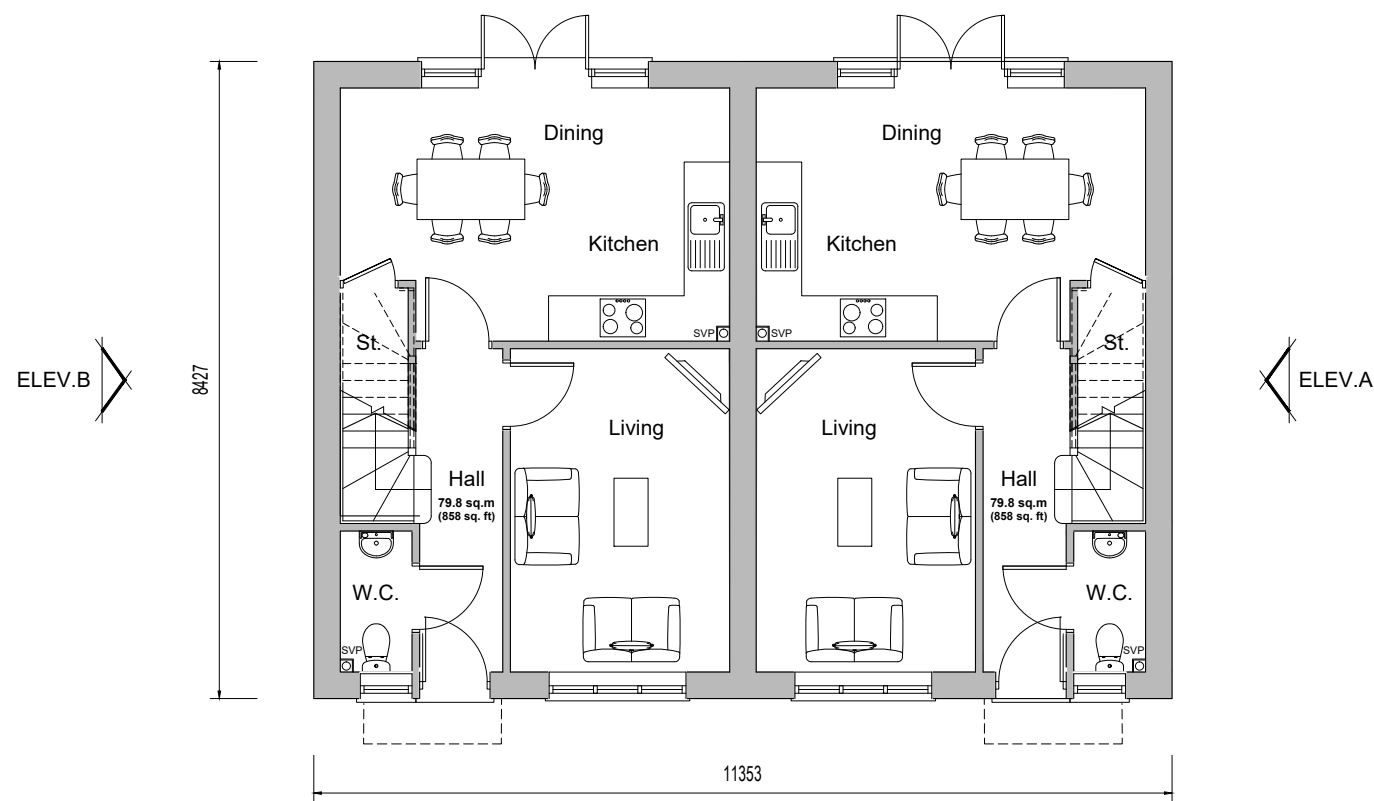

Ground Floor Plan
Plots 1-2 & 18-19




Front Elevation

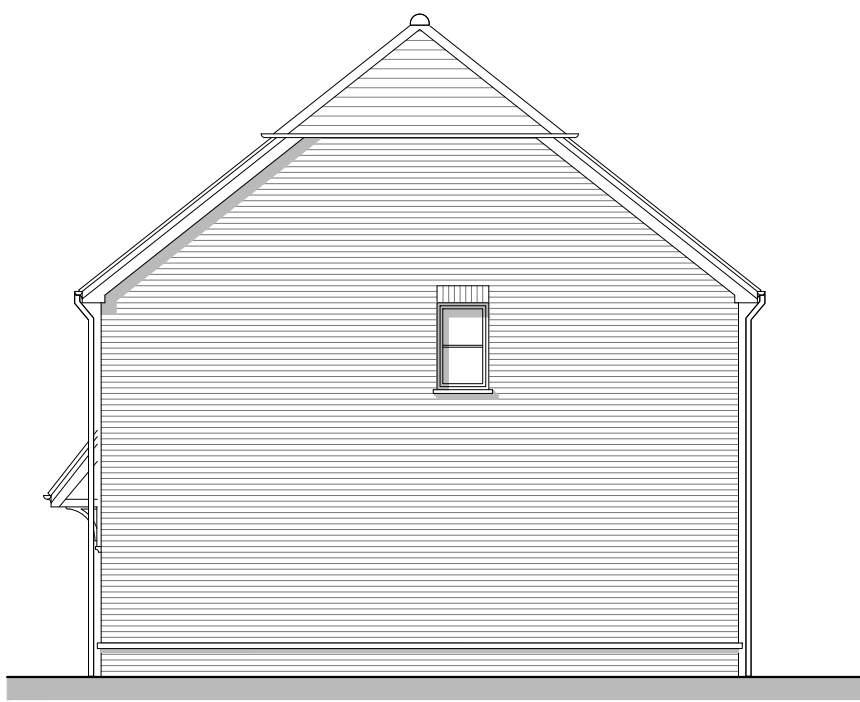

Side Elevation A



Rear Elevation

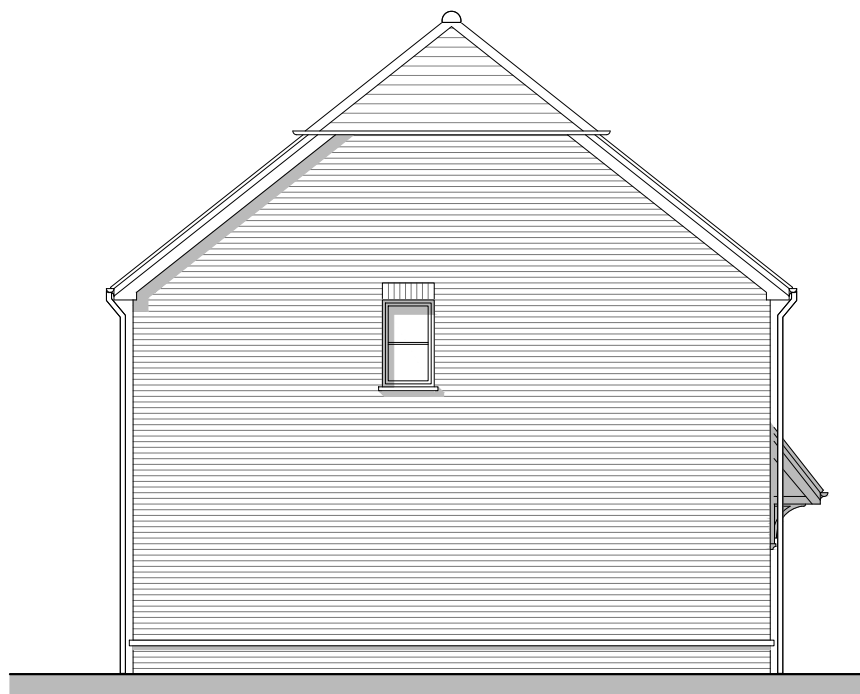

Side Elevation B

REV	DATE	REVISIONS:	BY	REV	DATE	REVISIONS:	BY	REV	DATE	REVISIONS:	BY	STATUS:

© COPYRIGHT EXISTS ON THE DESIGNS AND INFORMATION SHOWN ON THIS DRAWING

This drawing may be scaled or cross referenced to the scale bar for planning application purposes only. Do not scale for any other purpose, use figured dimensions only. Subject to site survey and all necessary consents. All dimensions to be checked by user and any discrepancies, errors or omissions to be reported to the Architect before work commences. This drawing is to be read in conjunction with all other relevant materials.

OS Licence No. AC0000851327

Planning

CLIENT: BlackOnyx Becketts Ltd	PROJECT: Cedar Cottage, Sandygate Lane, Lower Beeding
SCALE: 1:100 (A1 ORIGINAL)	DRAWING: Plots 1-2 and 18-19 Proposed Plans & Elevations
DRAWN: N.Gh. DATE: Feb '26	25109 P110

