


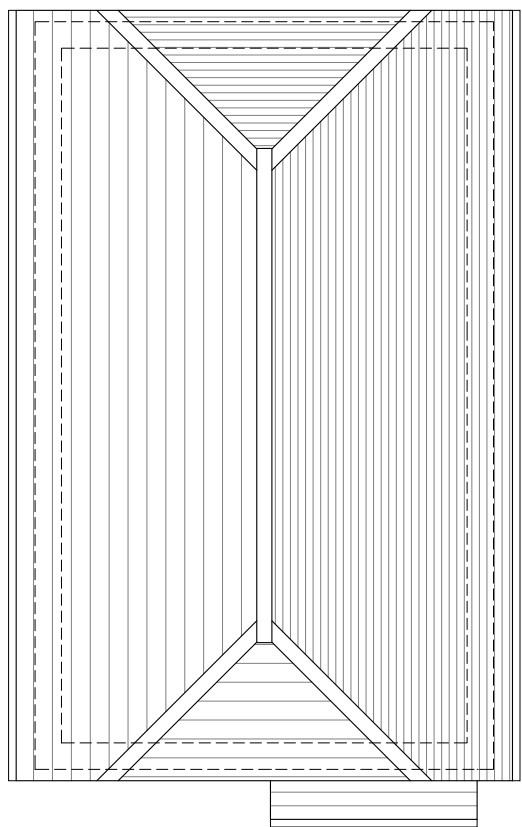


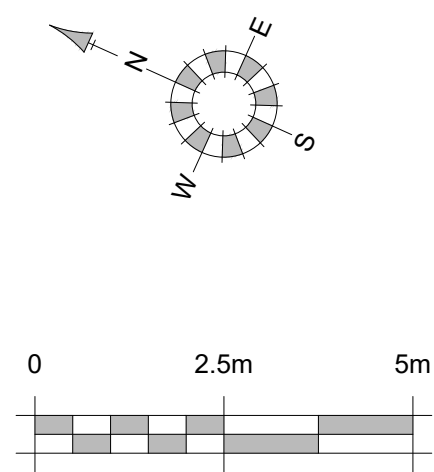

Roof Plan

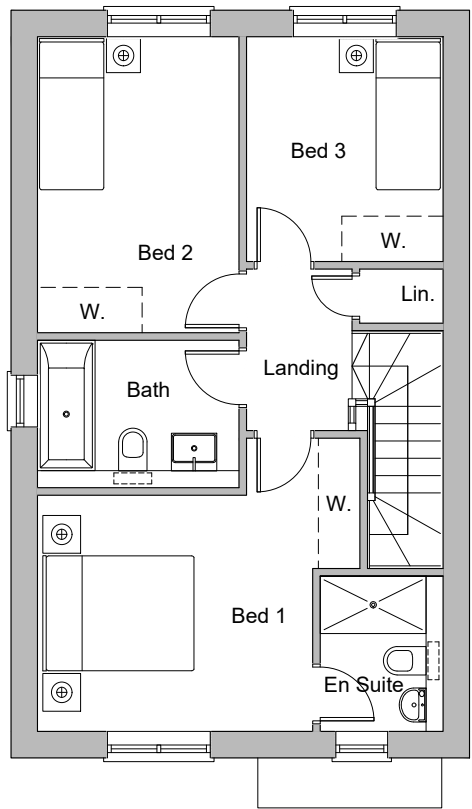

First Floor Plan

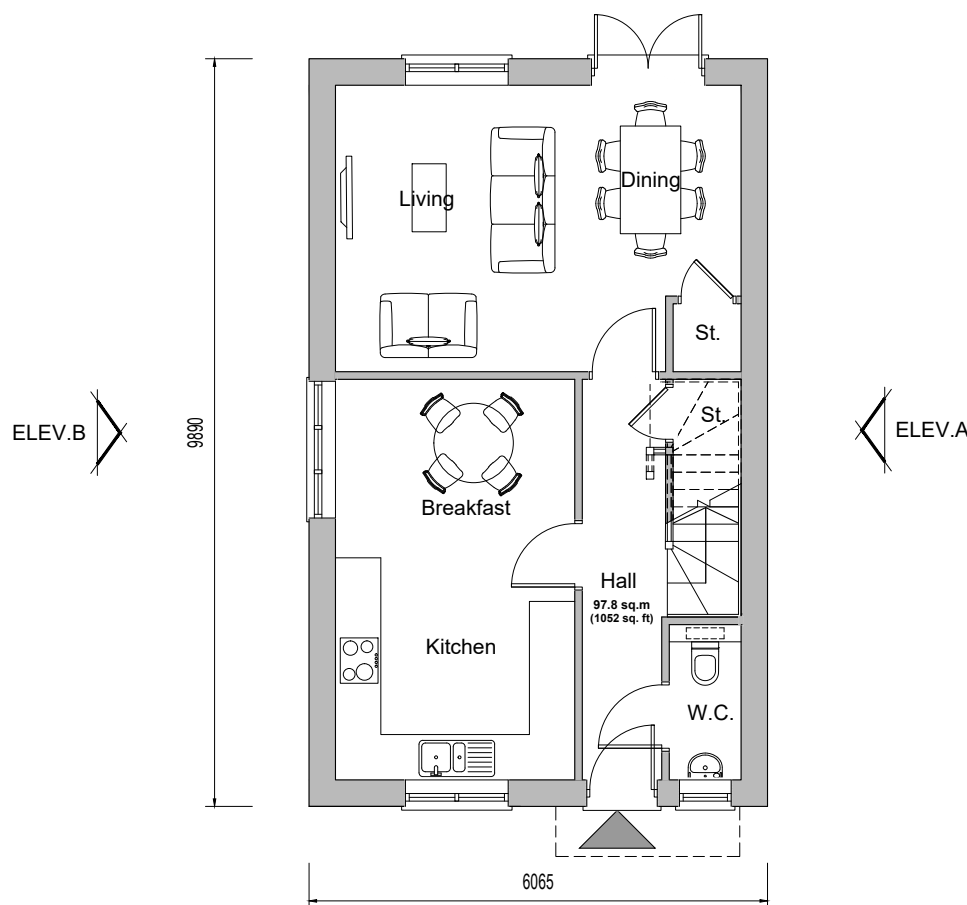

Ground Floor Plan


Plot 3



Front Elevation



Rear Elevation

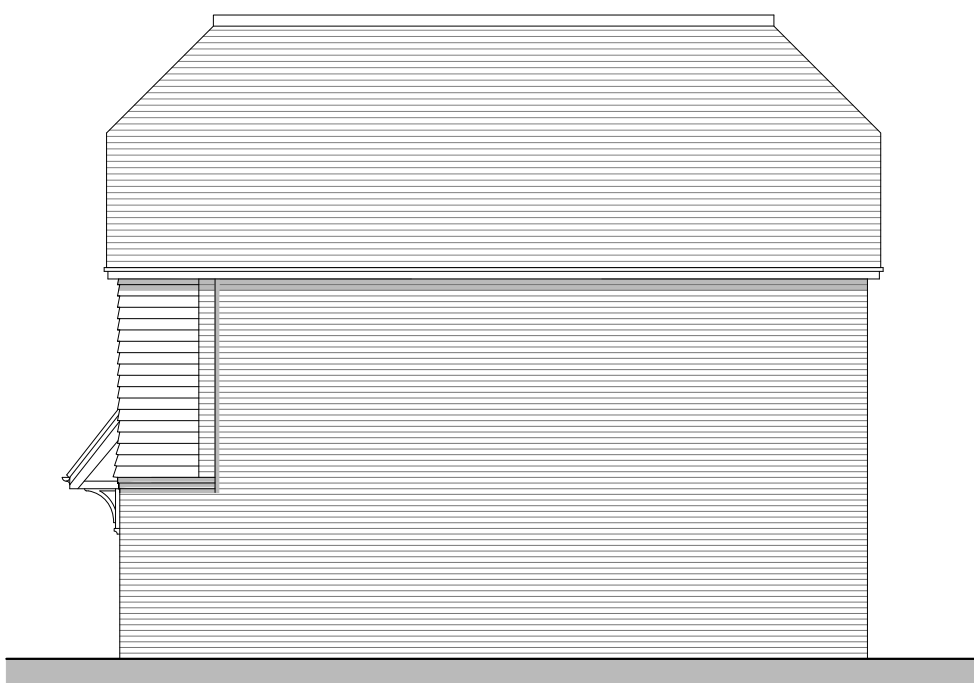

Side Elevation A



Side Elevation B

REV.	DATE	REVISIONS:

BY	REV.	DATE	REVISIONS:

BY	REV.	DATE	REVISIONS:

BY	REV.	DATE	REVISIONS:

BY	STATUS:

Planning

CLIENT: BlackOnyx Becketts Ltd	PROJECT: Cedar Cottage, Sandygate Lane, Lower Beeding
SCALE: 1:100 (A1 ORIGINAL)	DRAWING: Plot 3 Proposed Plans & Elevations
DRAWN: N.Gh.	25109
DATE: Feb '26	P111



Broadmede House, Farnham Business Park,
Weydon Lane, Farnham, Surrey GU9 8QT.
info@osparchitecture.com www.osparchitecture.com
Tel: 01252 267878