


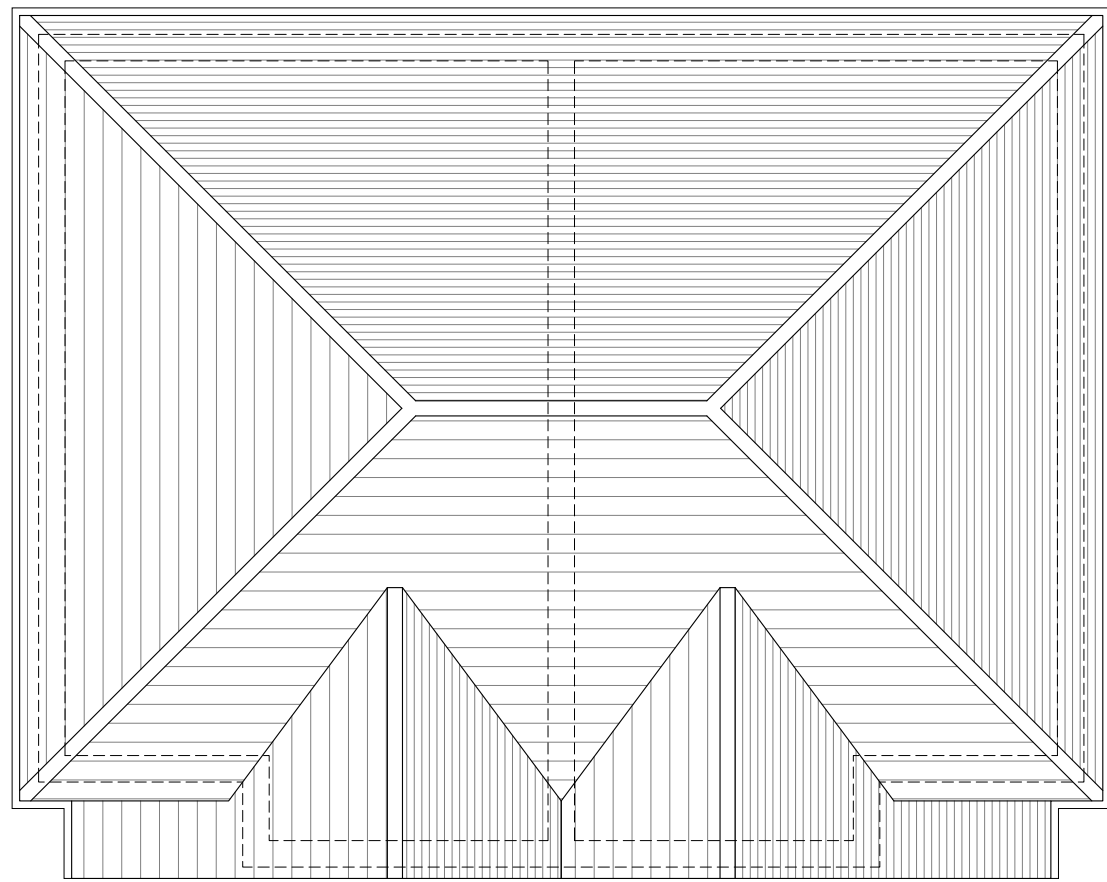


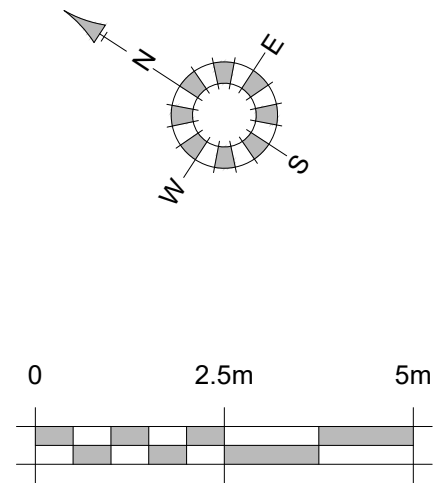

Roof Plan

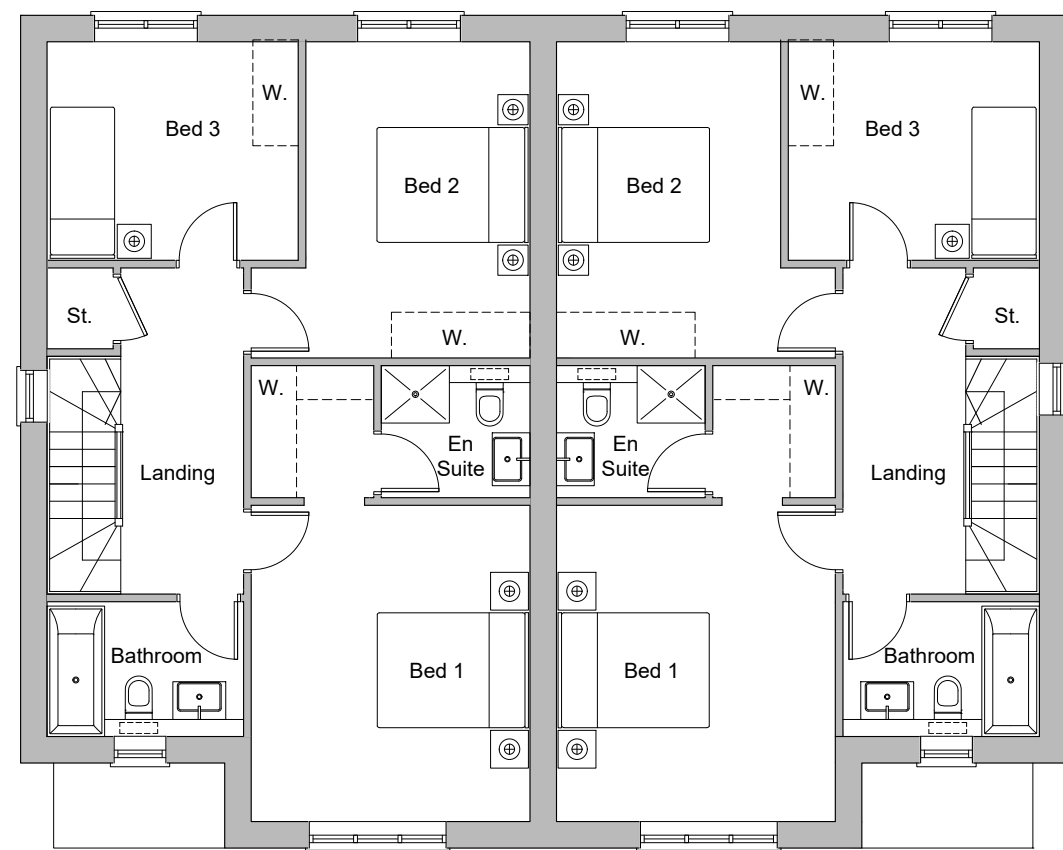


First Floor Plan

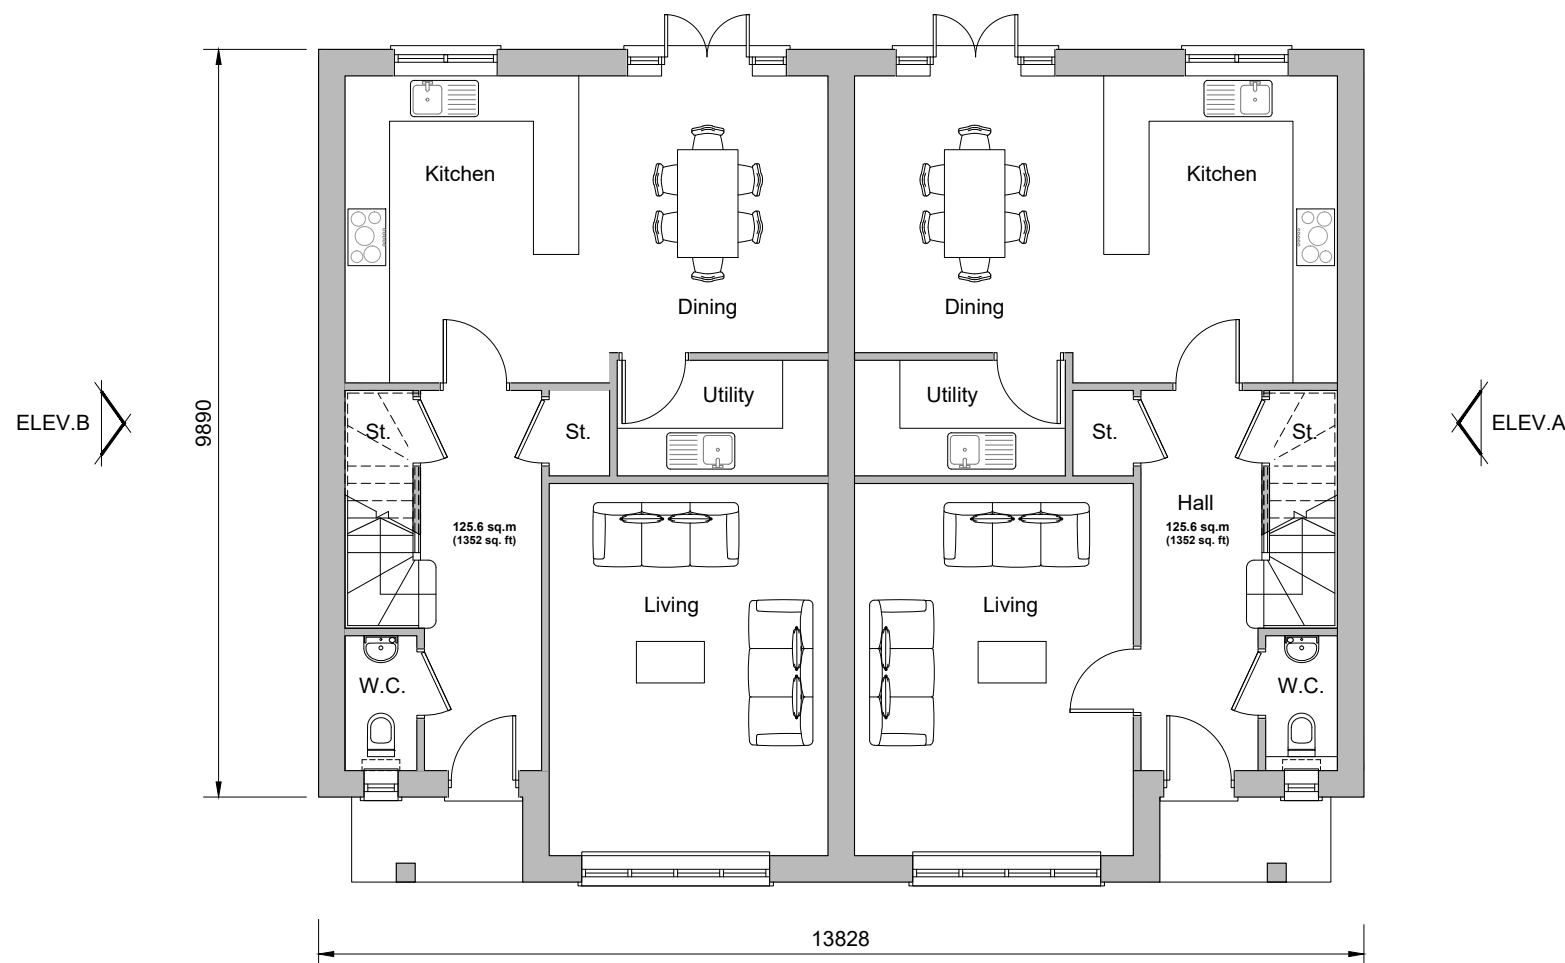

Ground Floor Plan




Front Elevation

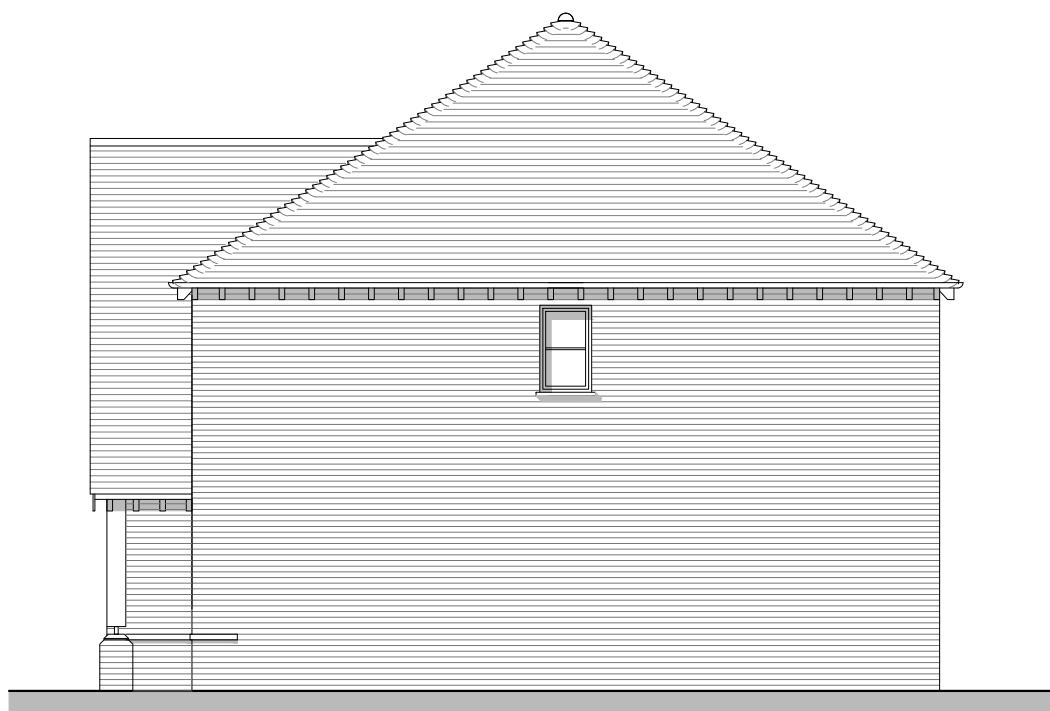

Side Elevation A



Rear Elevation

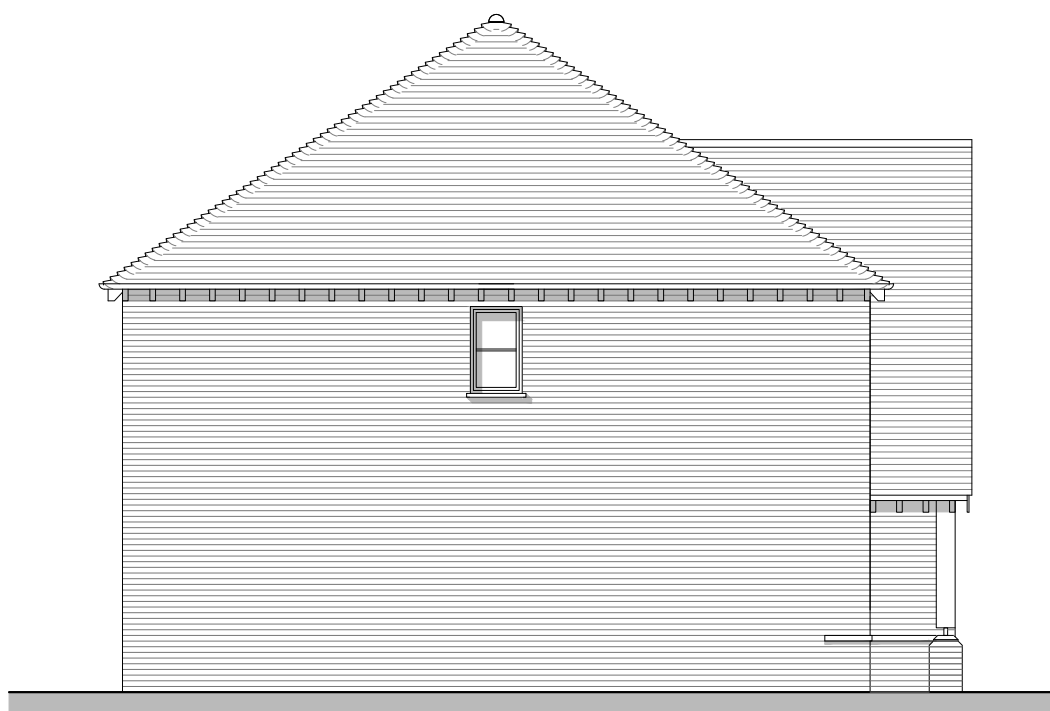

Side Elevation B

| REV. | DATE | REVISIONS: | BY | REV. | DATE | REVISIONS: | BY | REV. | DATE | REVISIONS: | BY | STATUS: |
|------|------|------------|----|------|------|------------|----|------|------|------------|----|---------|
|      |      |            |    |      |      |            |    |      |      |            |    |         |

Planning

|                                |                                                       |
|--------------------------------|-------------------------------------------------------|
| CLIENT: BlackOnyx Becketts Ltd | PROJECT: Cedar Cottage, Sandygate Lane, Lower Beeding |
| SCALE: 1:100 (A1 ORIGINAL)     | DRAWING: Plots 4-5 Proposed Plans & Elevations        |
| DRAWN: N.Gh.<br>DATE: Feb '26  | 25109<br>P112                                         |

