


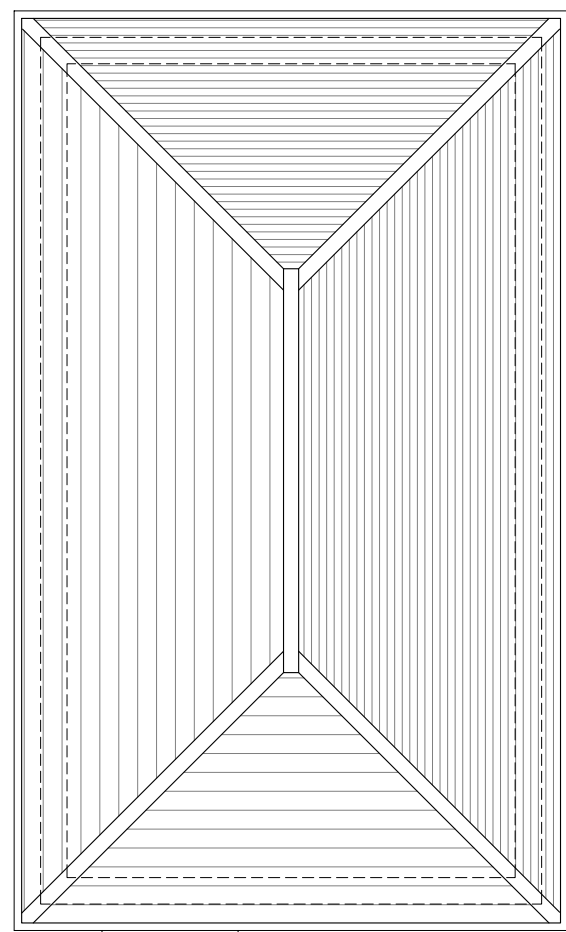


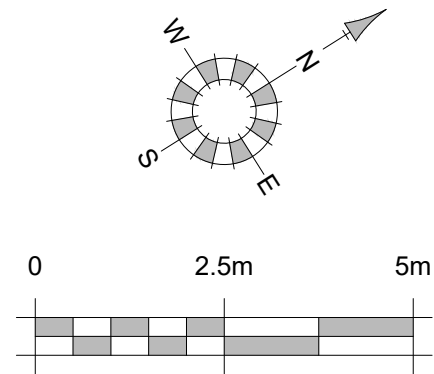

Roof Plan

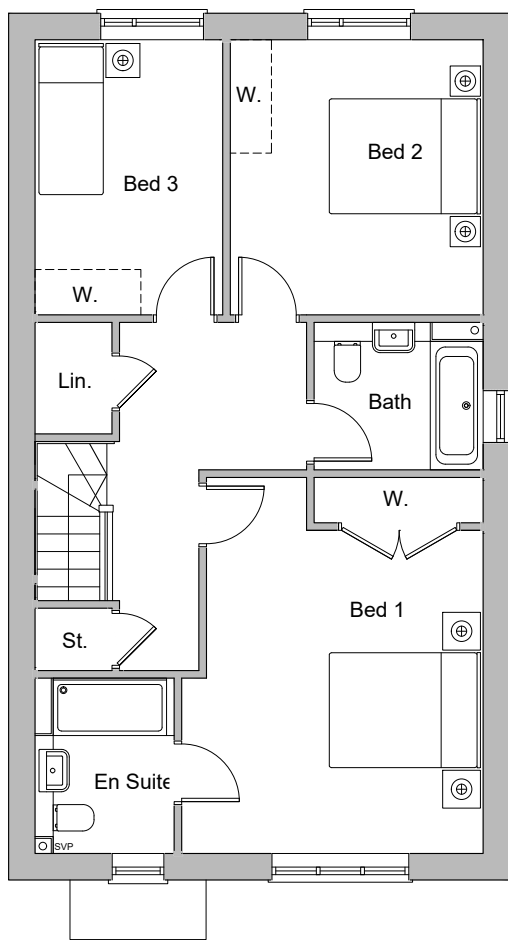


First Floor Plan

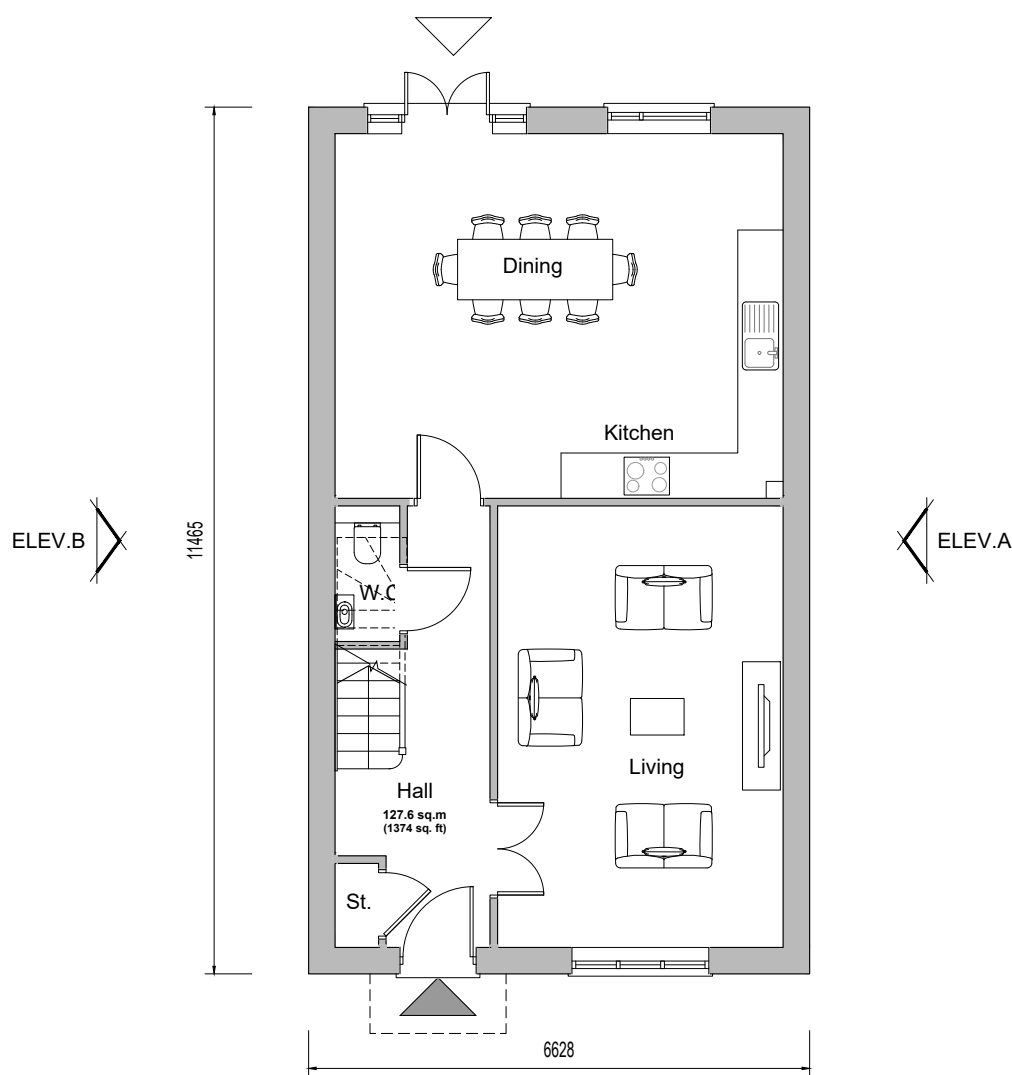

Ground Floor Plan
Plots 8, 9



Rear Elevation

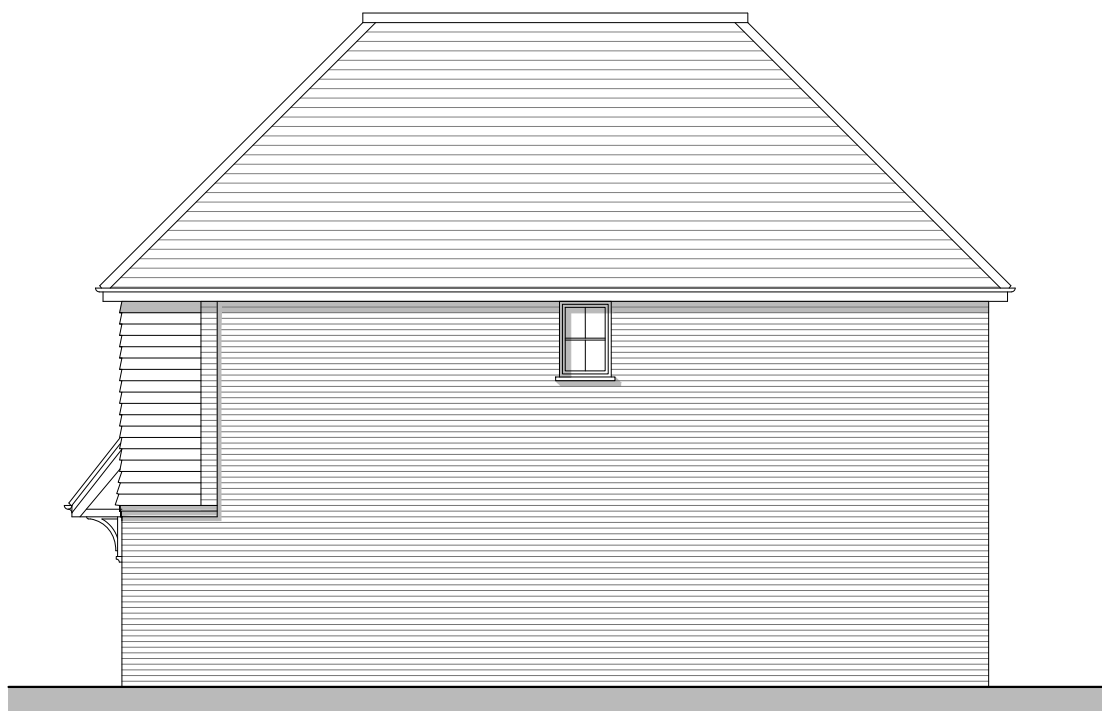

Side Elevation A



Side Elevation B

Planning

REV.	DATE	REVISIONS:	BY	REV.	DATE	REVISIONS:	BY	REV.	DATE	REVISIONS:	BY	STATUS:

CLIENT: BlackOnyx Becketts Ltd	PROJECT: Cedar Cottage, Sandygate Lane, Lower Beeding
SCALE: 1:100 (A1 ORIGINAL)	DRAWING: Plots 8 & 9 Proposed Plans & Elevations
DRAWN: N.Gh. DATE: Feb '26	25109 P115 —

