




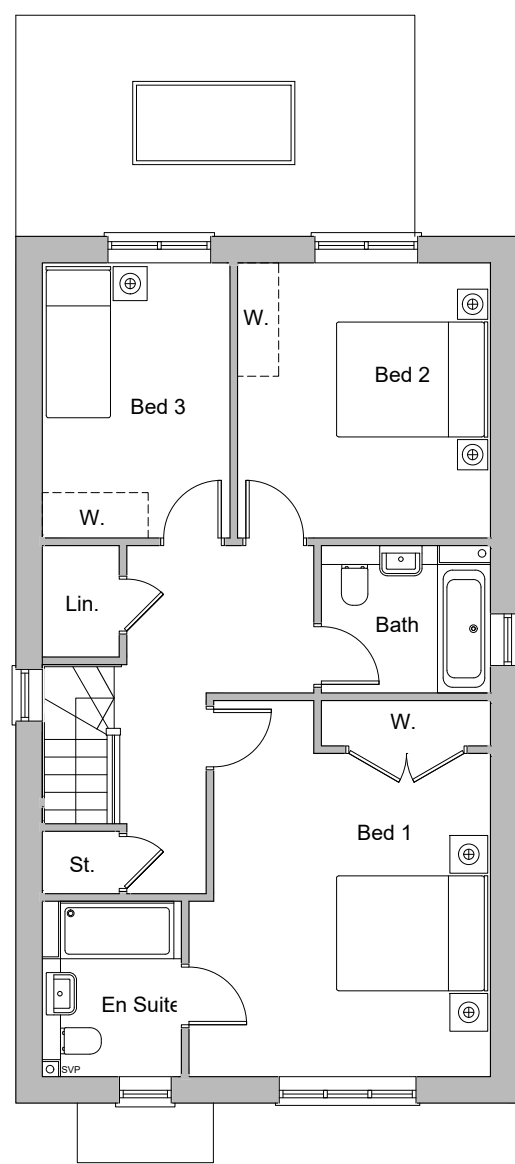


First Floor Plan

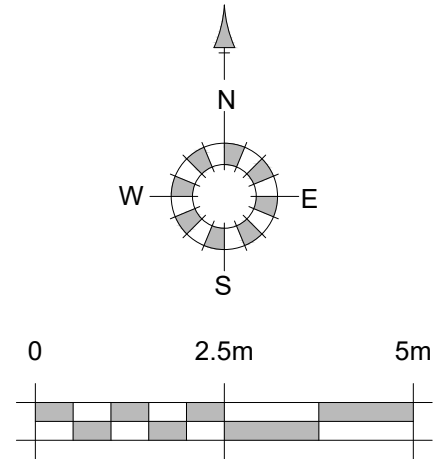

Roof Plan

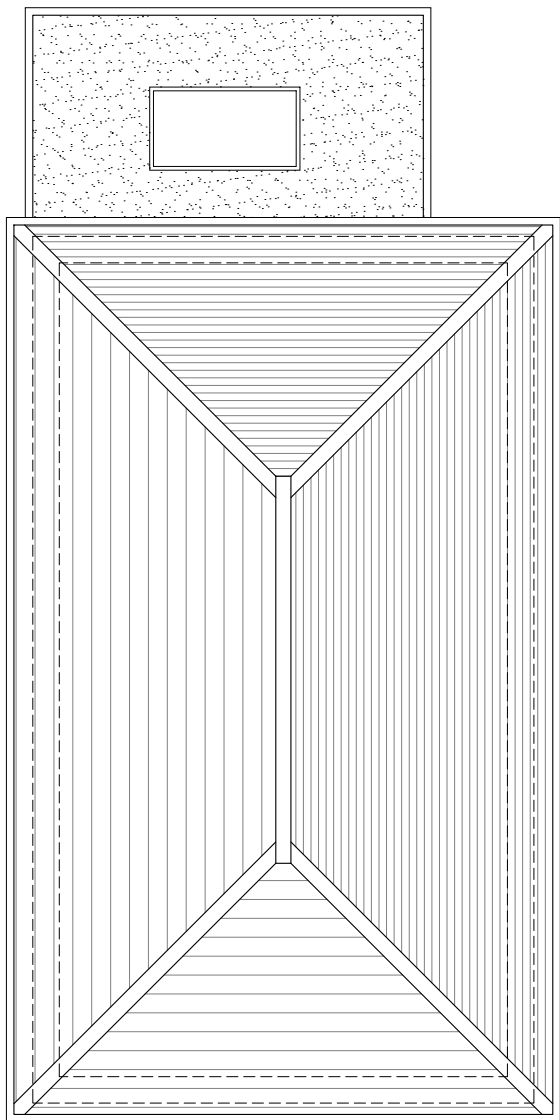


Front Elevation

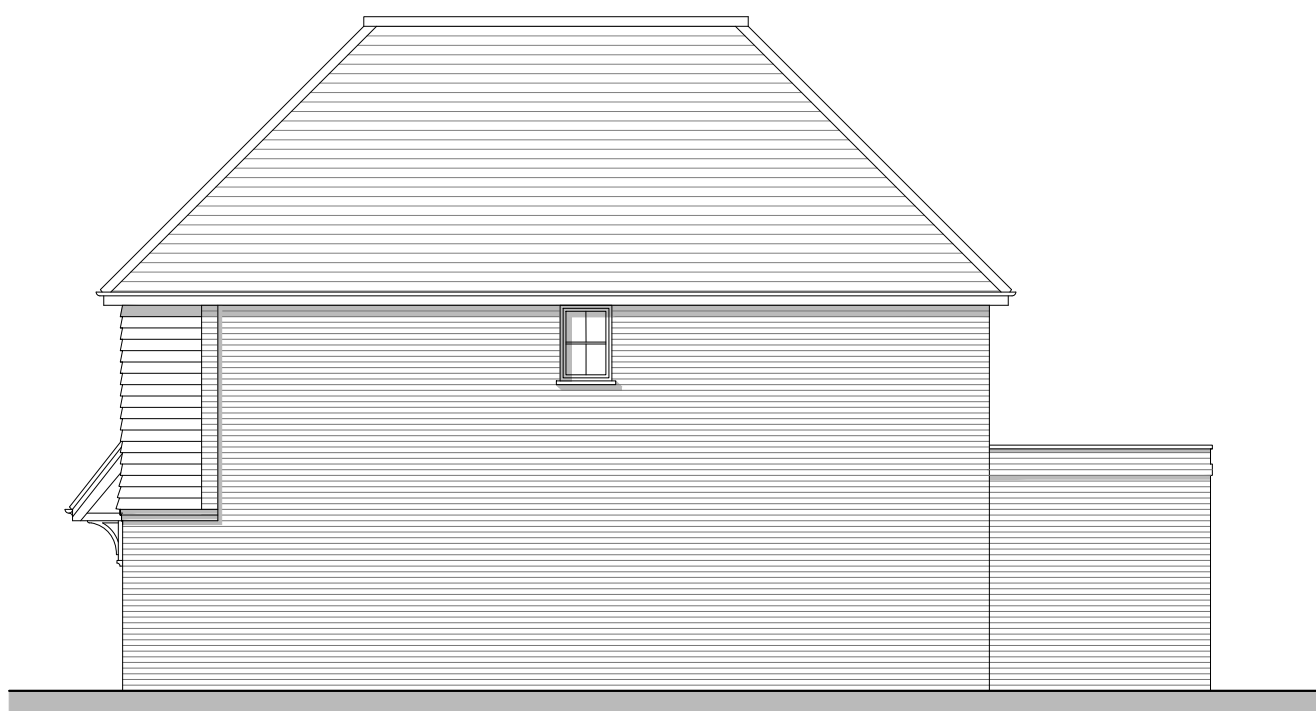


Side Elevation A



Rear Elevation

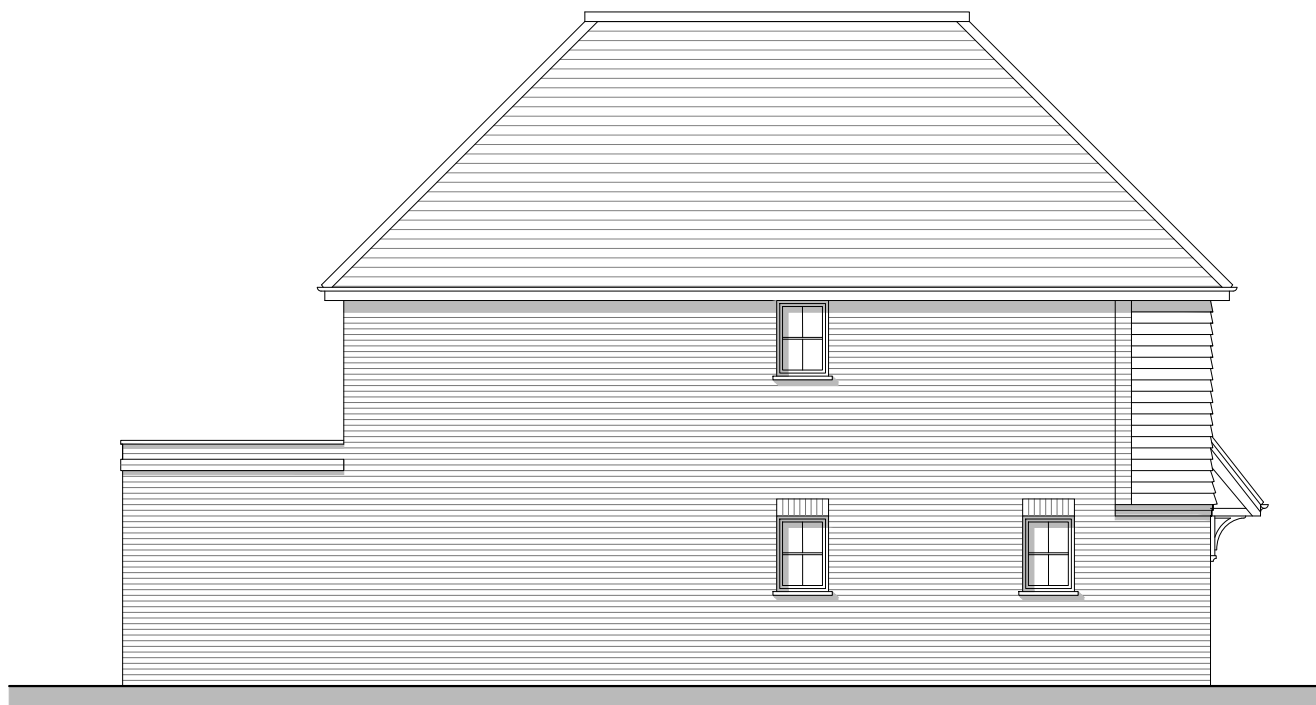

Side Elevation B

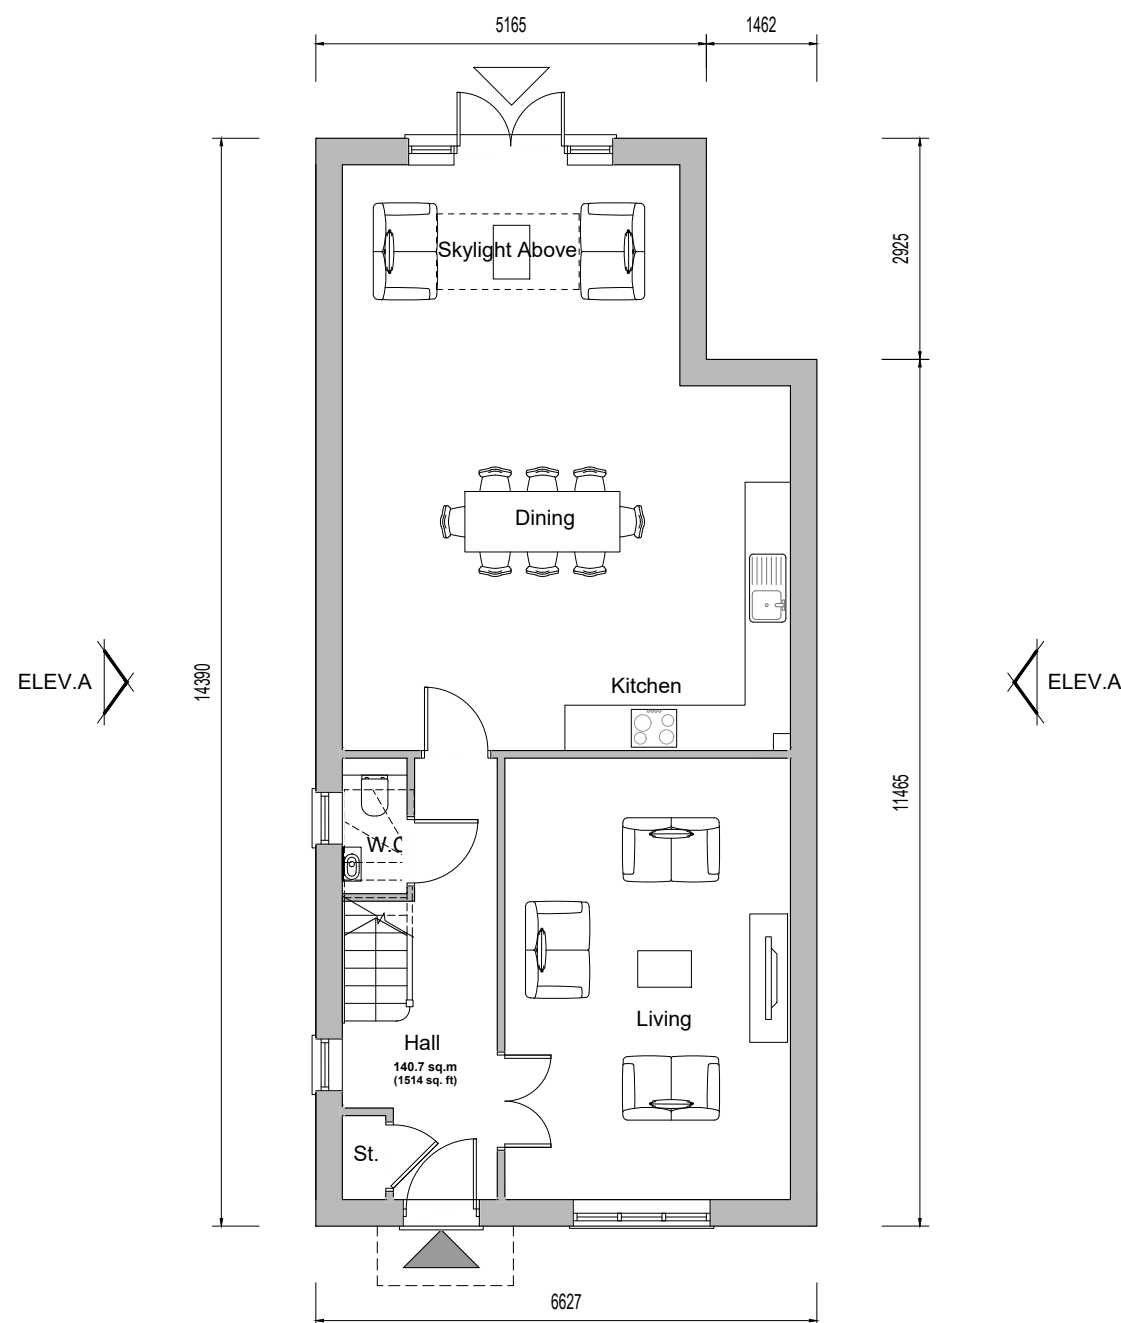

Ground Floor Plan
Plots 12 (Handed), 13

Planning

REV.	DATE	REVISIONS:	BY	REV.	DATE	REVISIONS:	BY	REV.	DATE	REVISIONS:	BY	STATUS:

CLIENT: BlackOnyx Becketts Ltd		PROJECT: Cedar Cottage, Sandygate Lane, Lower Beeding	
SCALE: 1:100 (A1 ORIGINAL)		DRAWING: Plots 12 & 13 Proposed Plans & Elevations	
DRAWN: N.Gh.	25109	P117	—
DATE: Feb '26			



Broadmeade House, Farnham Business Park,
Weydon Lane, Farnham, Surrey GU9 8QT.
info@osparchitecture.com www.osparchitecture.com
Tel: 01252 267878