




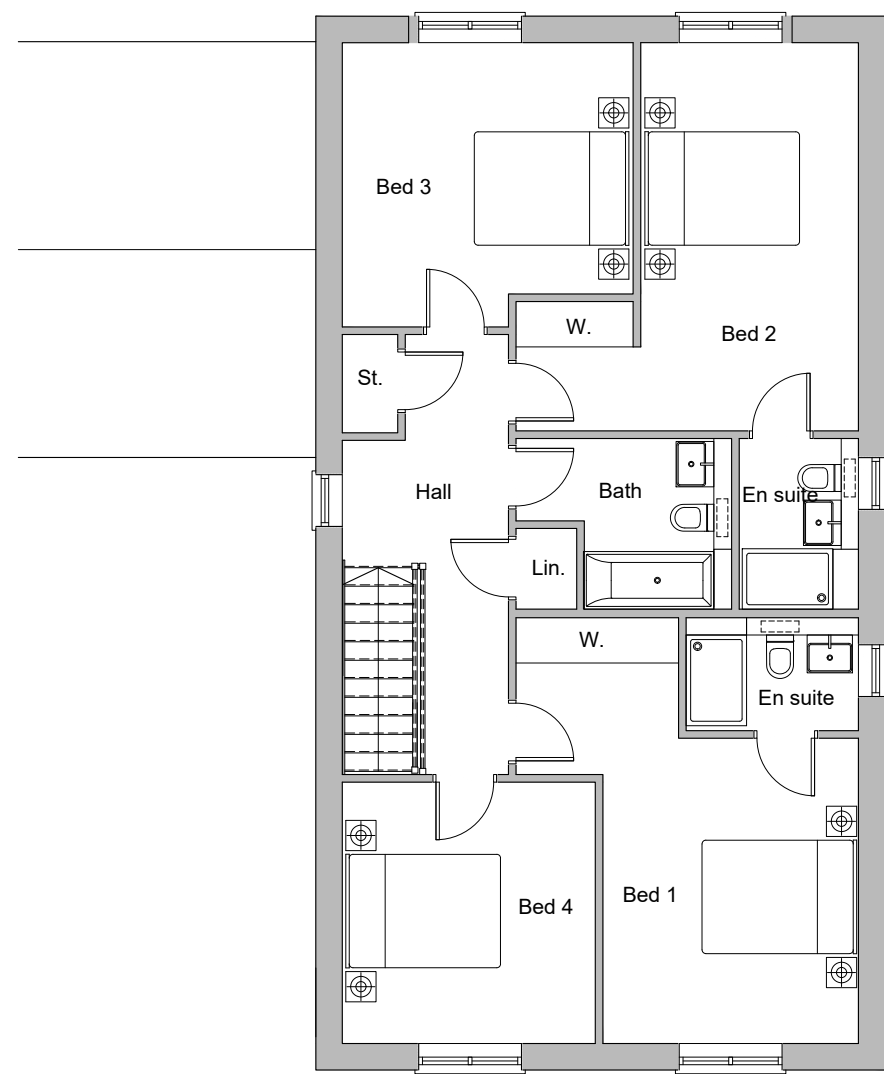


First Floor Plan

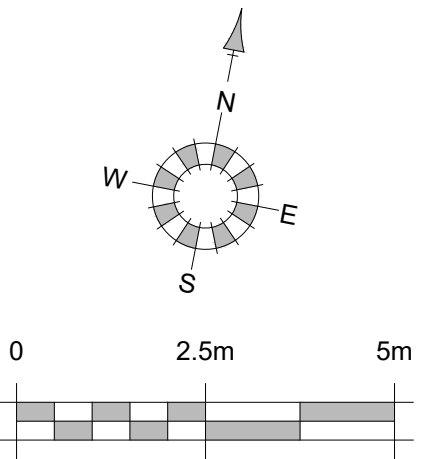

Roof Plan

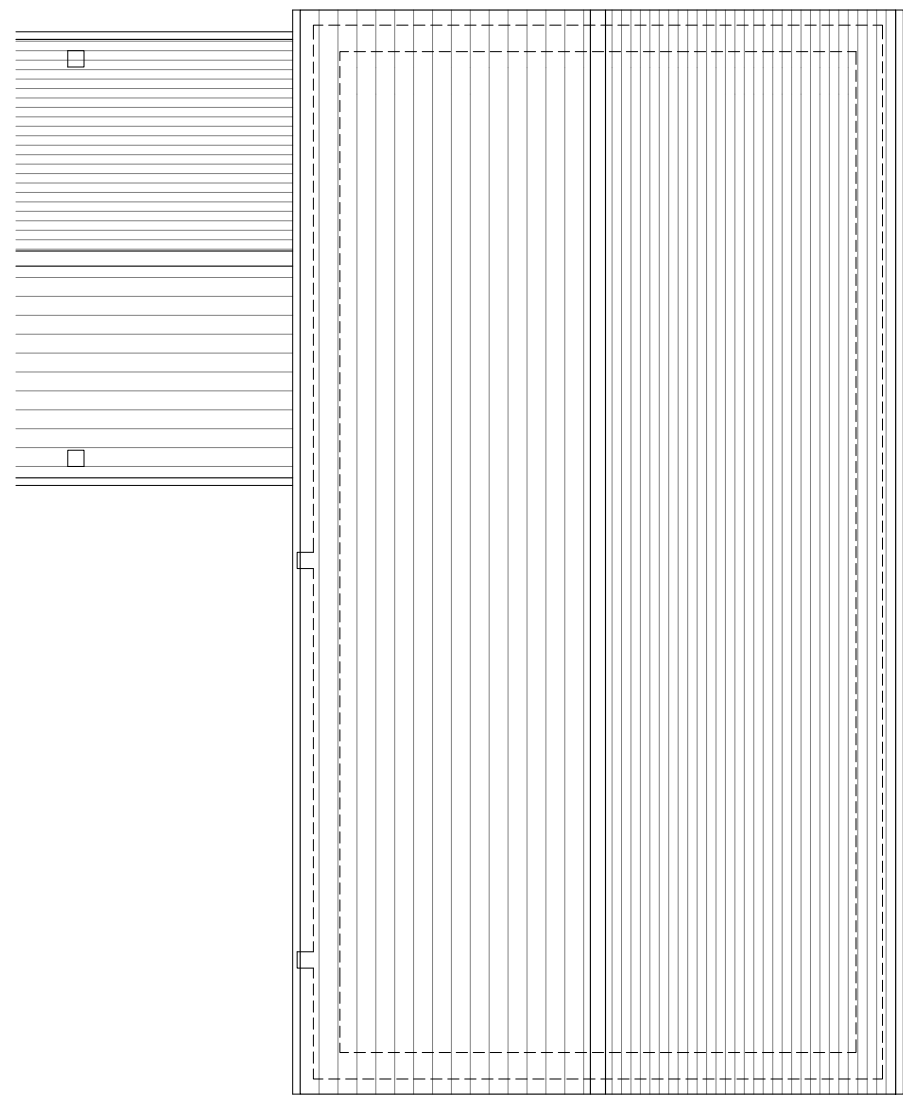


Front Elevation

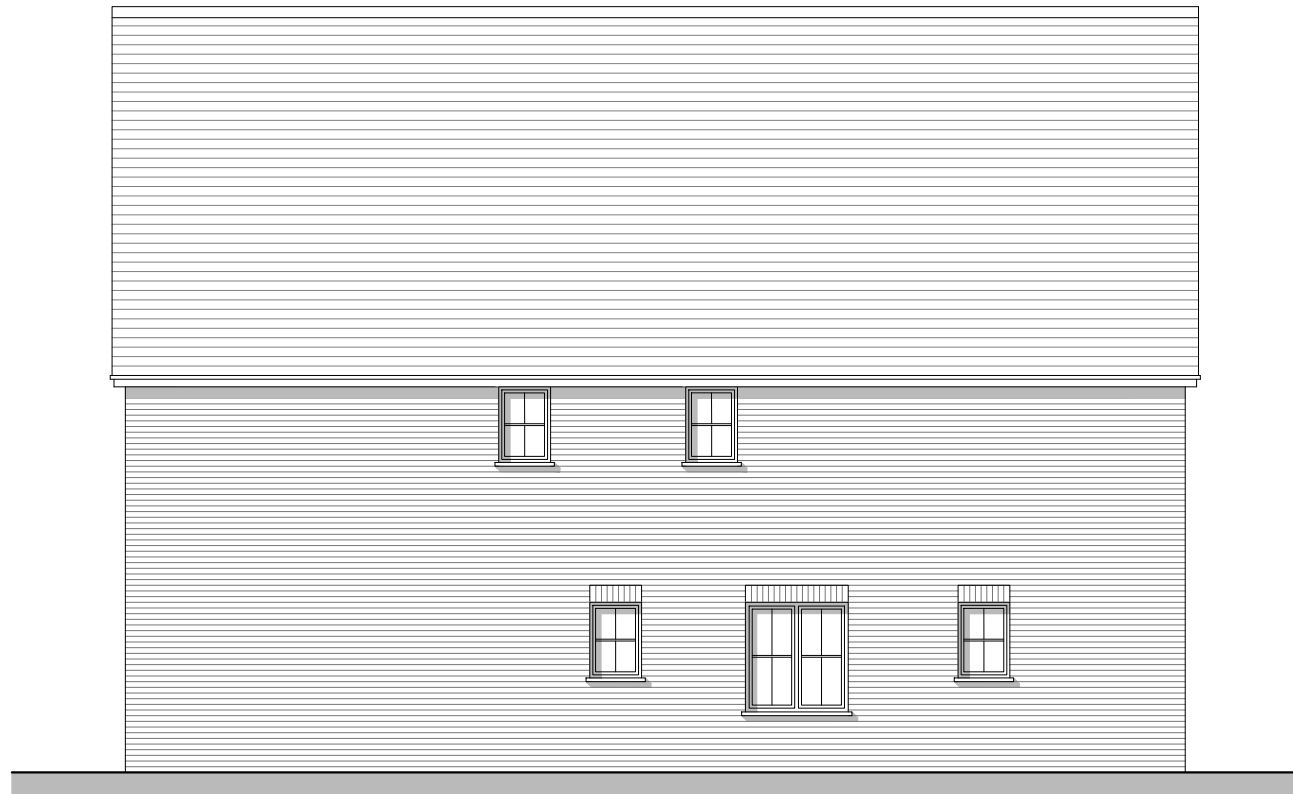


Side Elevation A



Rear Elevation

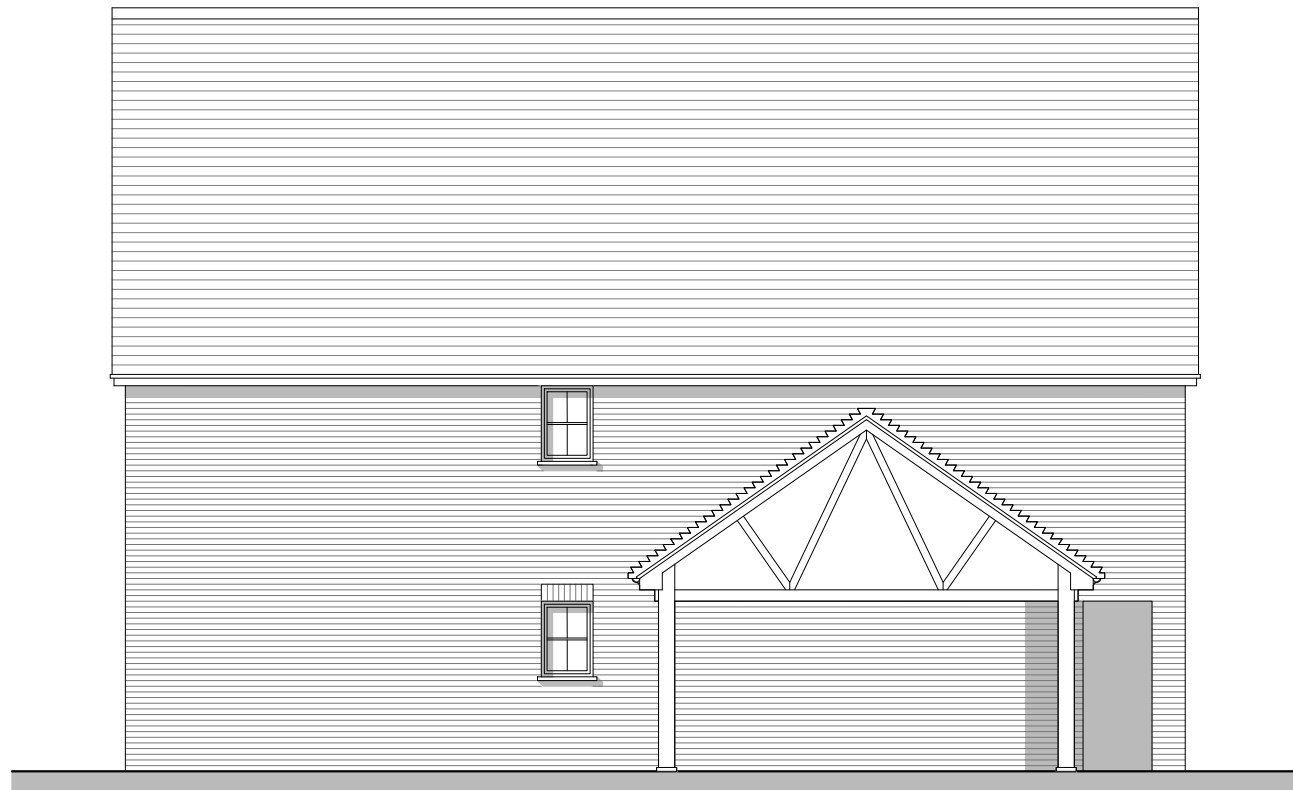

Side Elevation B

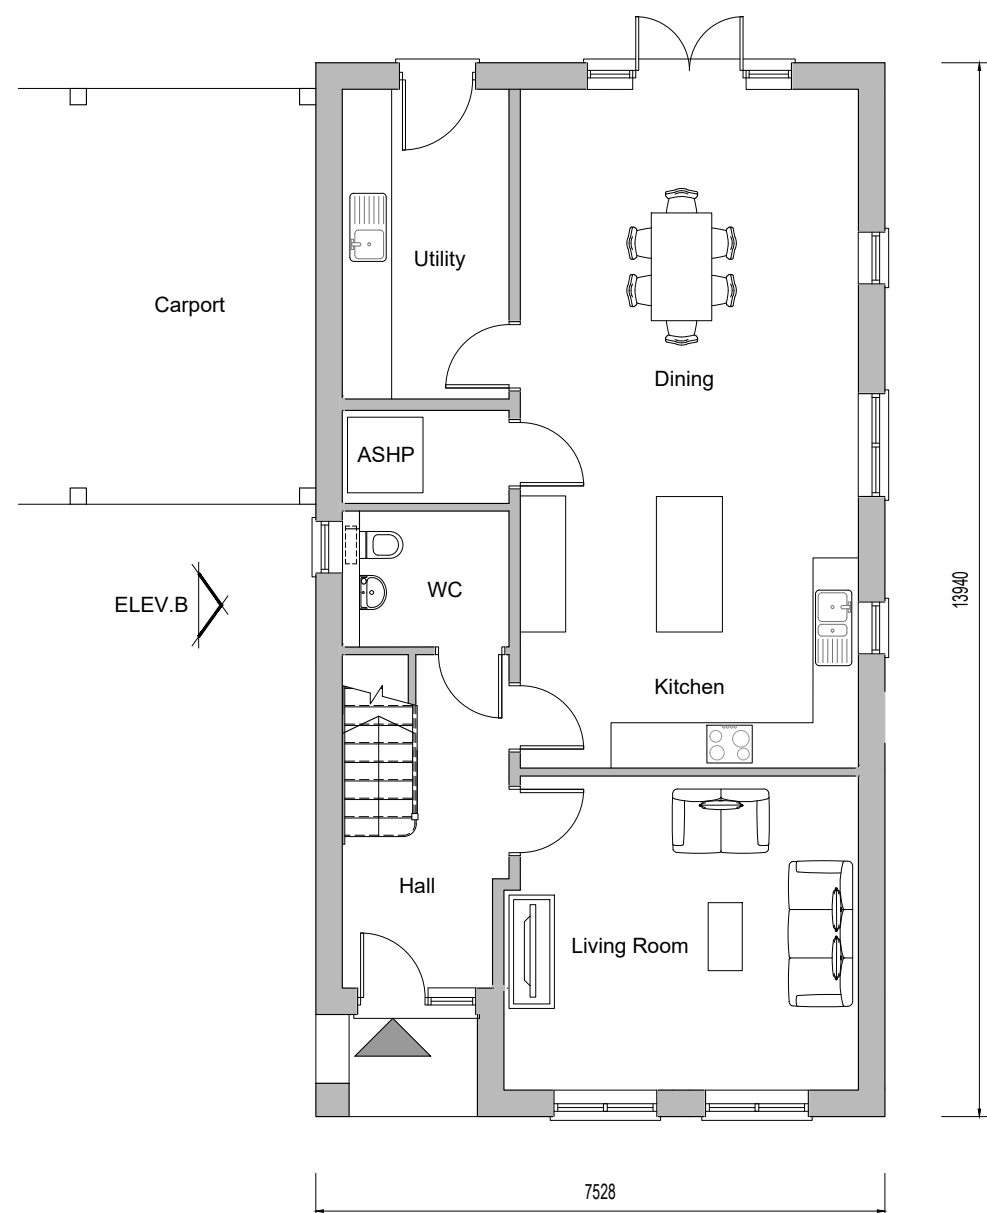

Ground Floor Plan
Plots 14, 15 (Handed)

REV.	DATE	REVISIONS:	BY	REV.	DATE	REVISIONS:	BY	REV.	DATE	REVISIONS:	BY	STATUS:

© COPYRIGHT EXISTS ON THE DESIGNS AND INFORMATION SHOWN ON THIS DRAWING

This drawing may be scaled or cross referenced to the scale bar for planning application purposes only. Do not scale for any other purpose, use figured dimensions only. Subject to site survey and all necessary consents. All dimensions to be checked by user and any discrepancies, errors or omissions to be reported to the Architect before work commences. This drawing is to be read in conjunction with all other relevant materials.

OS Licence No. AC0000851327

Planning

CLIENT: BlackOnyx Becketts Ltd	PROJECT: Cedar Cottage, Sandygate Lane, Lower Beeding
SCALE: 1:100 (A1 ORIGINAL)	DRAWING: Plots 14 & 15 Proposed Plans & Elevations
DRAWN: N.Gh. DATE: Jan '26	25109 P118 —

