




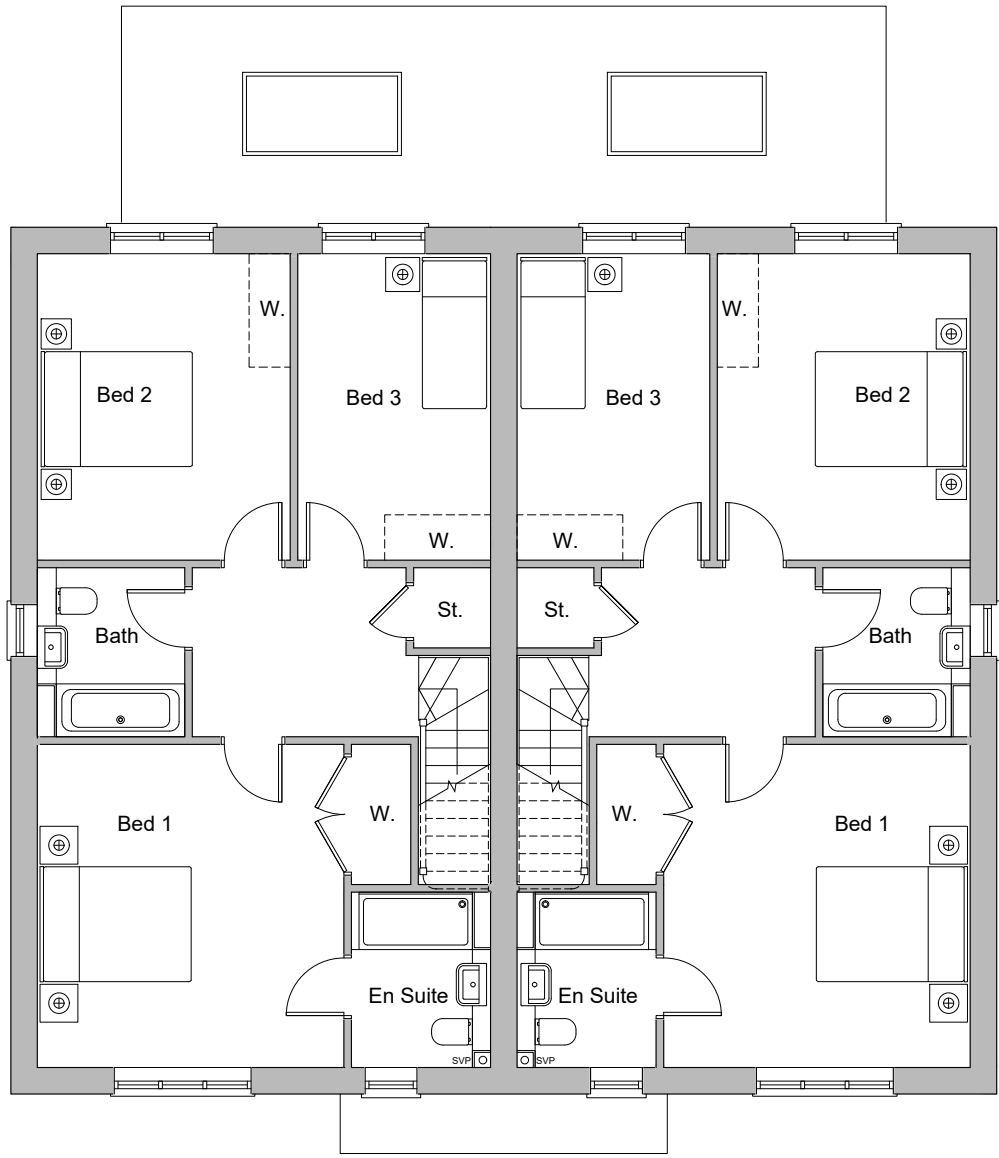


First Floor Plan

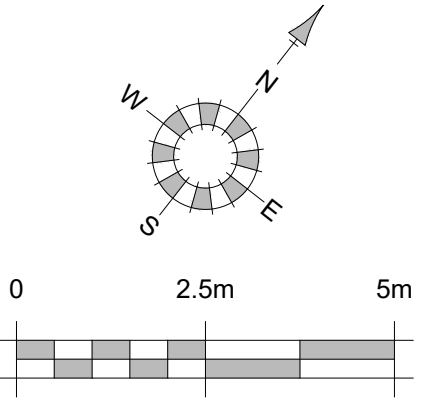

Roof Plan

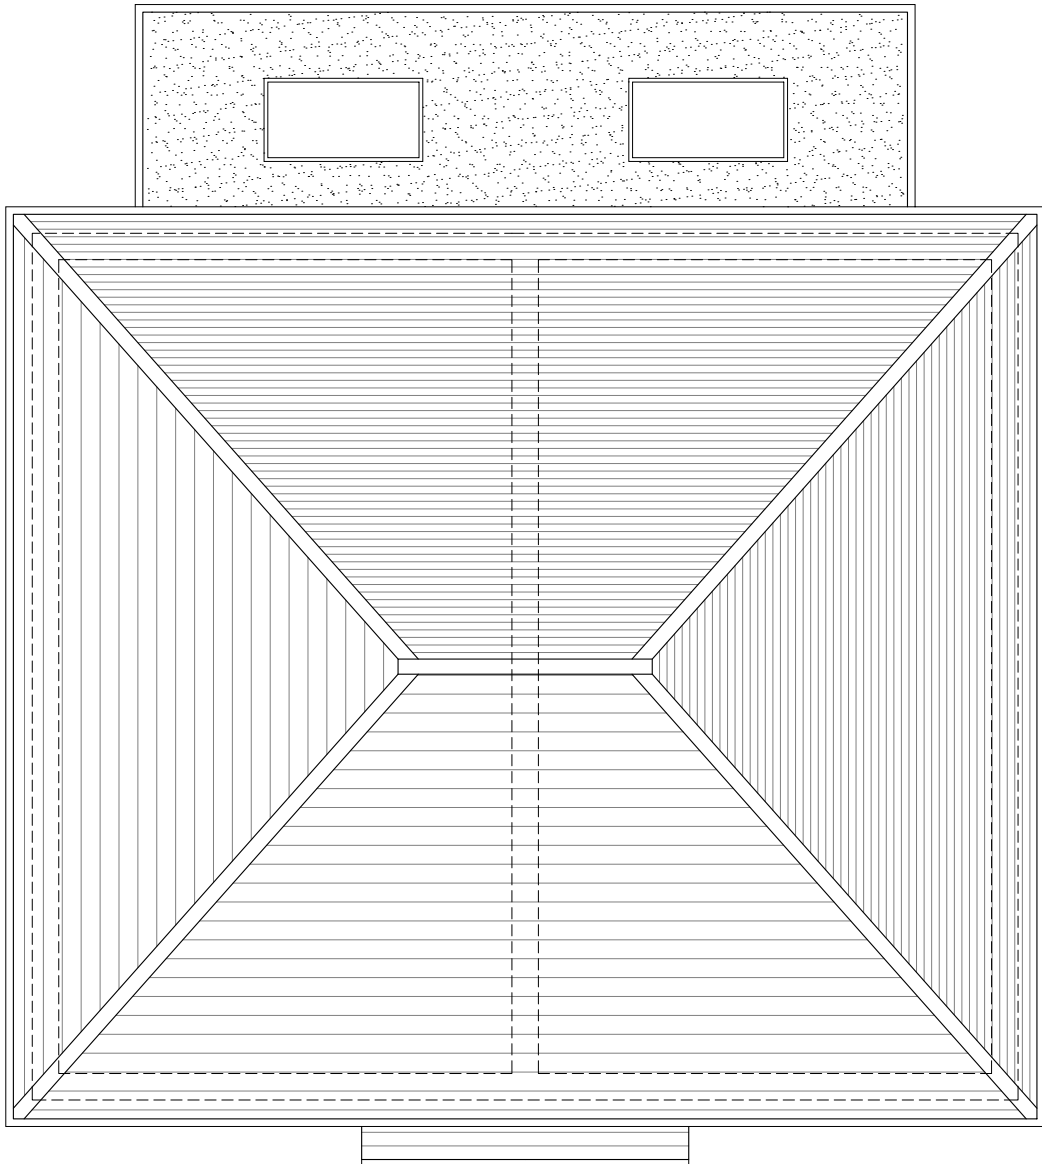

Front Elevation

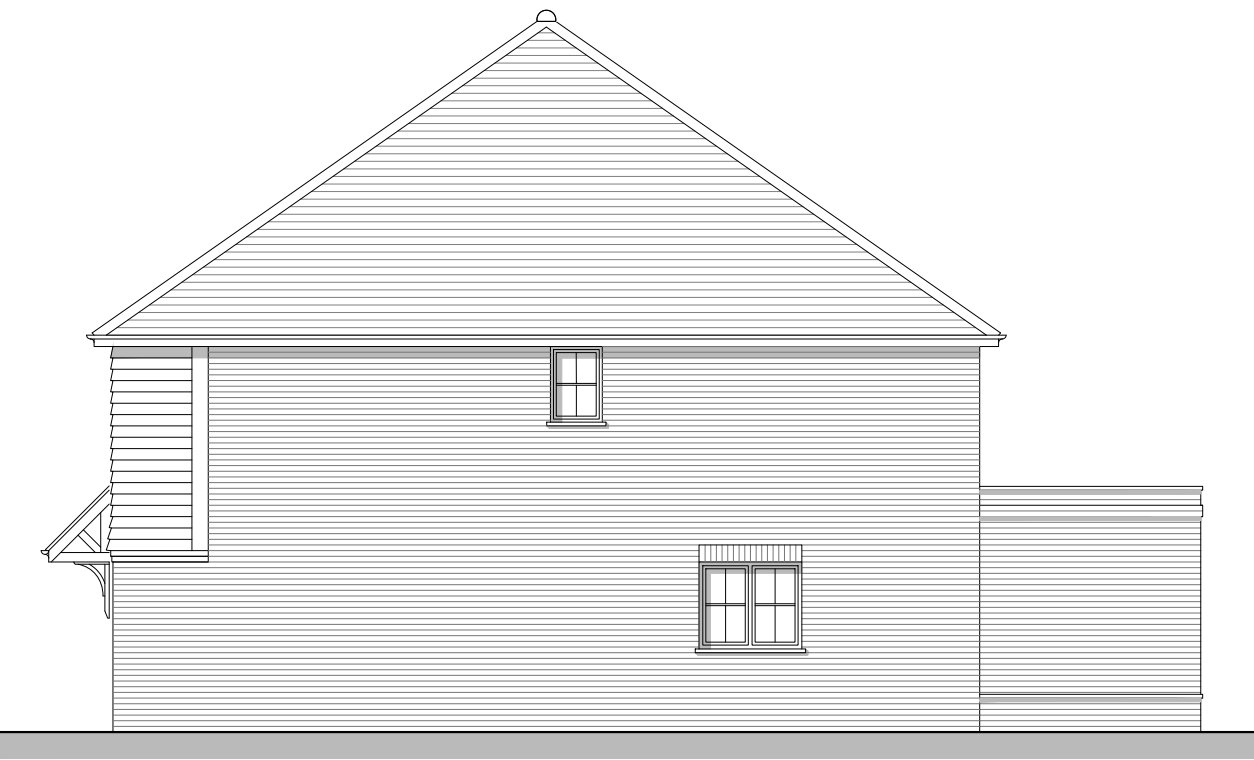


Side Elevation A



Rear Elevation



Side Elevation B

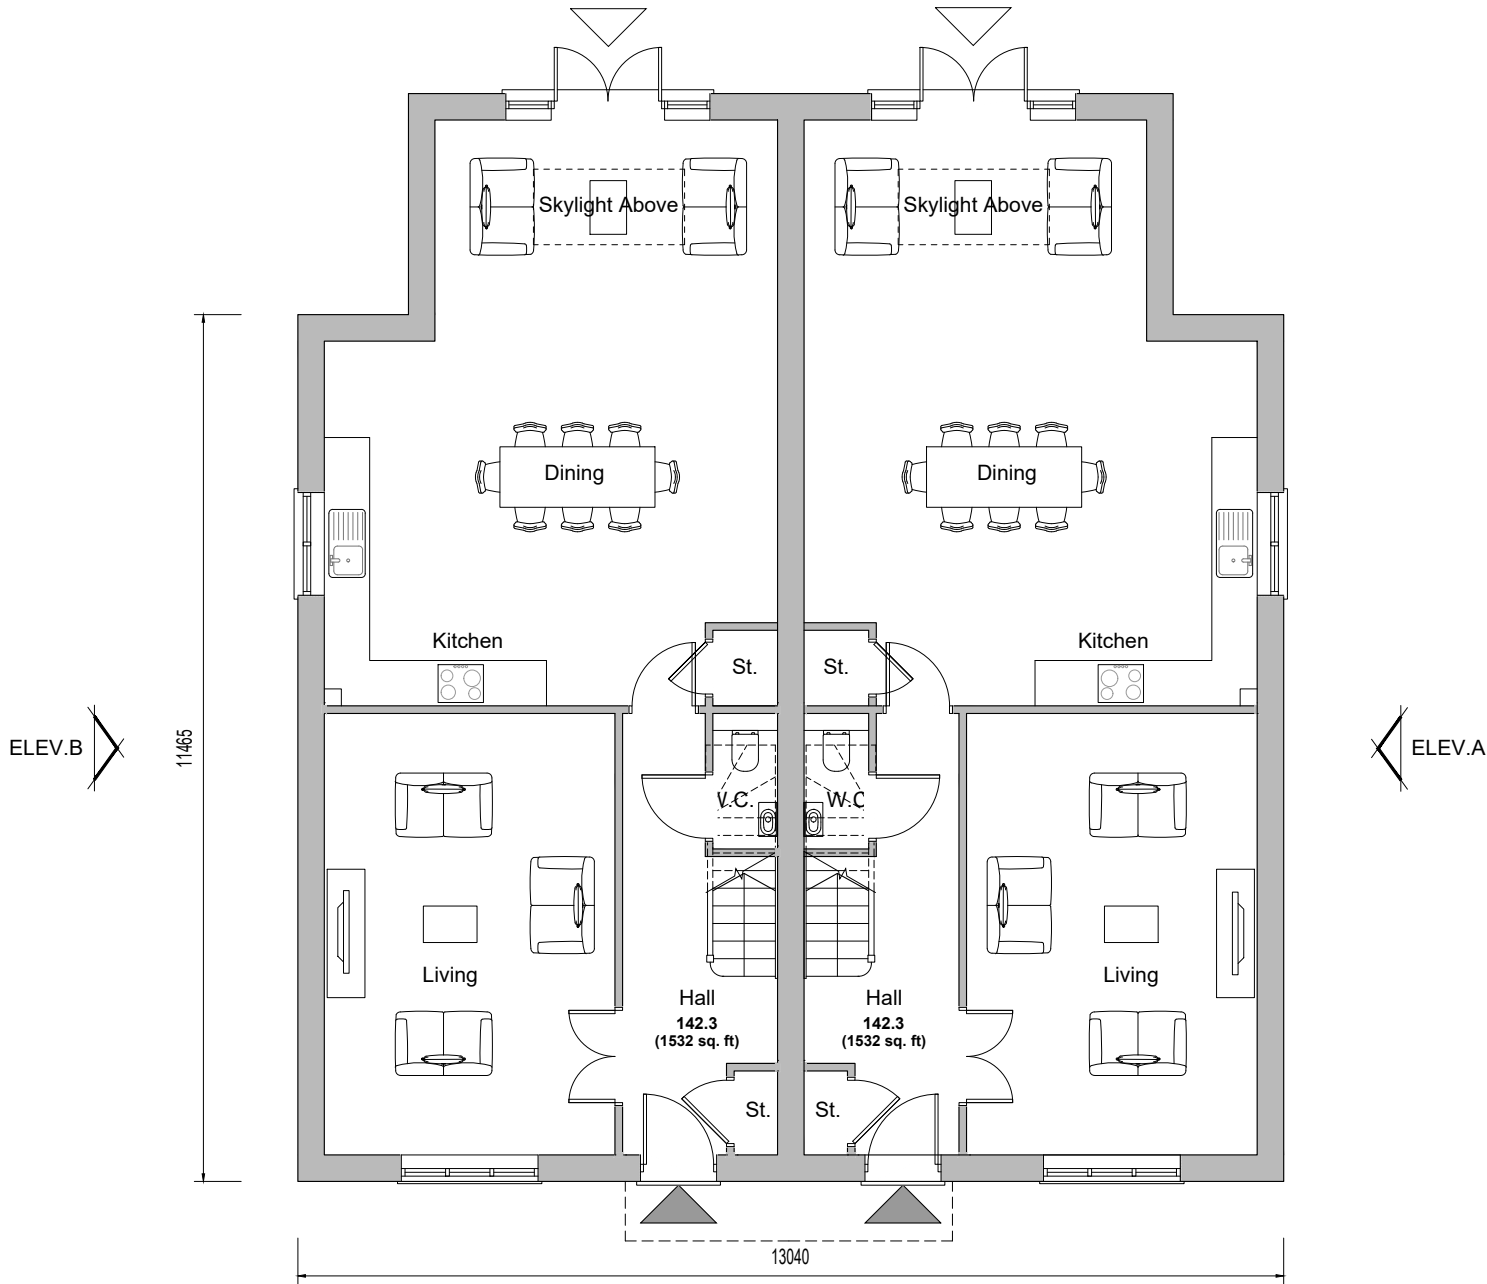

Ground Floor Plan
Plots 16 -17

REV.	DATE	REVISIONS:	BY	REV.	DATE	REVISIONS:	BY	REV.	DATE	REVISIONS:	BY	STATUS:

Planning

CLIENT: BlackOnyx Becketts Ltd	PROJECT: Cedar Cottage, Sandygate Lane, Lower Beeding
SCALE: 1:100 (A1 ORIGINAL)	DRAWING: Plots 16-17 Proposed Plans & Elevations
DRAWN: N.Gh. DATE: Jan '26	25109 P119 —

