




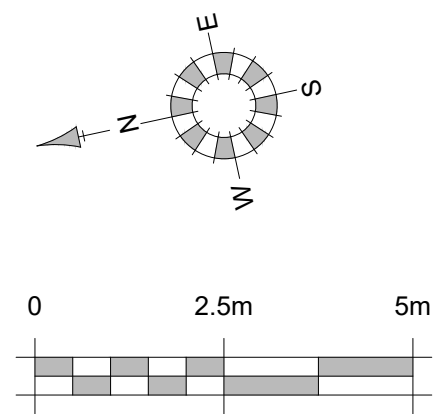

Roof Plan

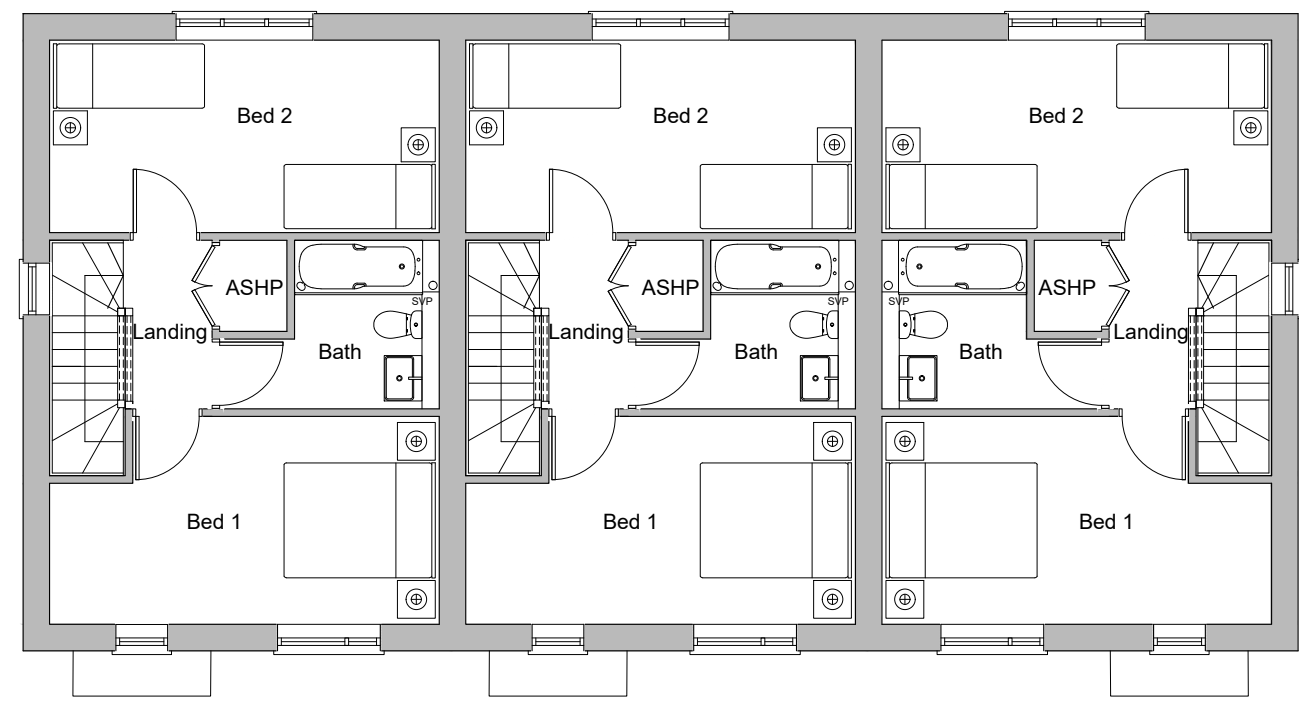


First Floor Plan

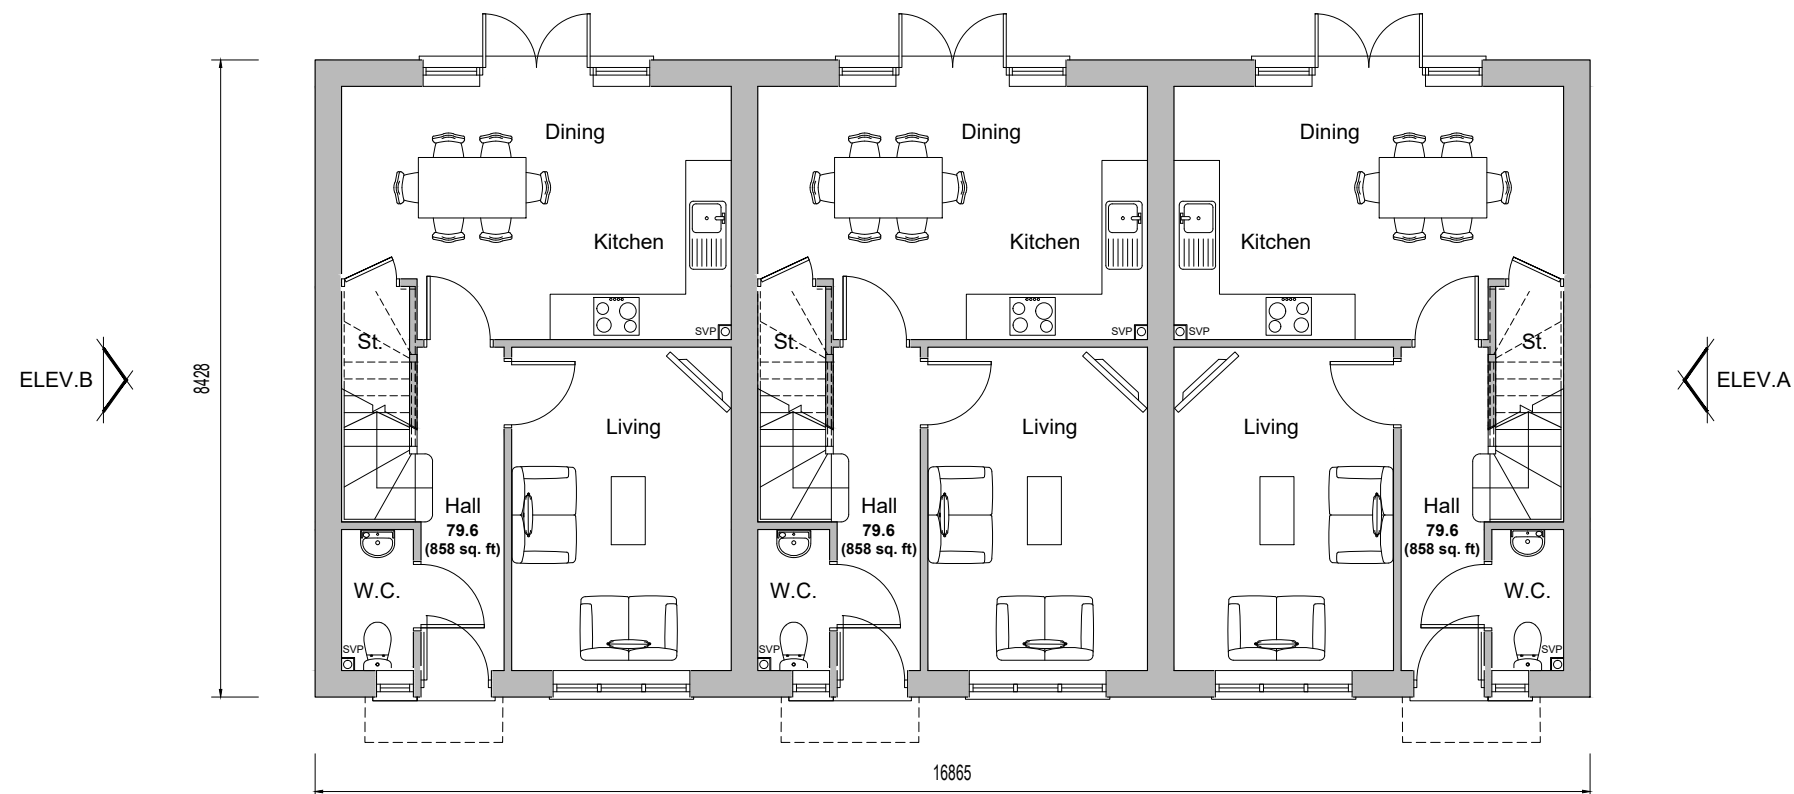

Ground Floor Plan
Plots 22-24




Front Elevation

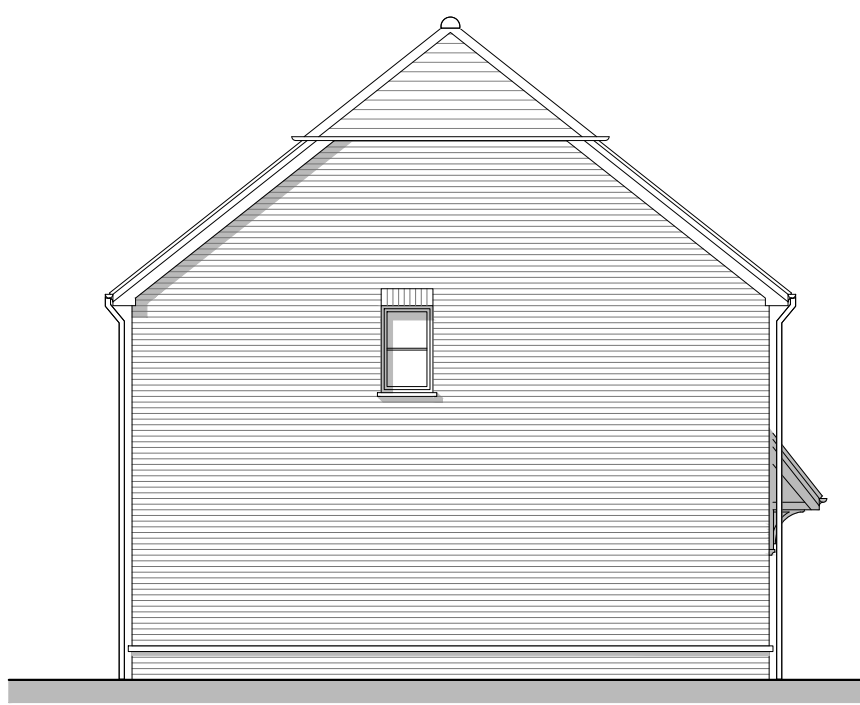

Side Elevation A



Rear Elevation

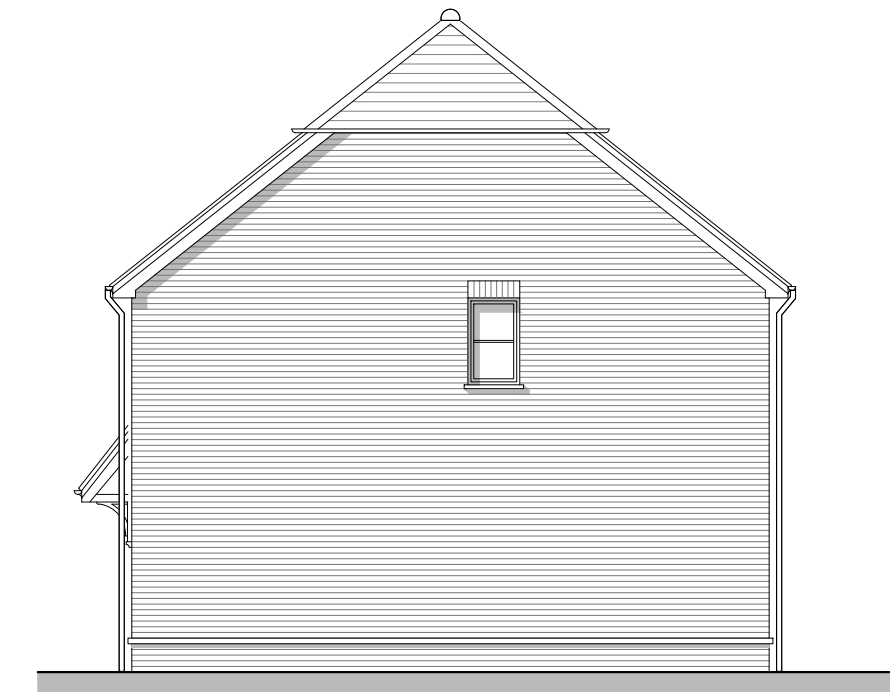

Side Elevation B

Planning

REV.	DATE	REVISIONS:	BY	REV.	DATE	REVISIONS:	BY	REV.	DATE	REVISIONS:	BY	STATUS:

CLIENT: BlackOnyx Becketts Ltd	PROJECT: Cedar Cottage, Sandygate Lane, Lower Beeding
SCALE: 1:100 (A1 ORIGINAL)	DRAWING: Plots 22-24 Proposed Plans & Elevations
DRAWN: N.Gh. DATE: Jan '26	25109 P120 —

