


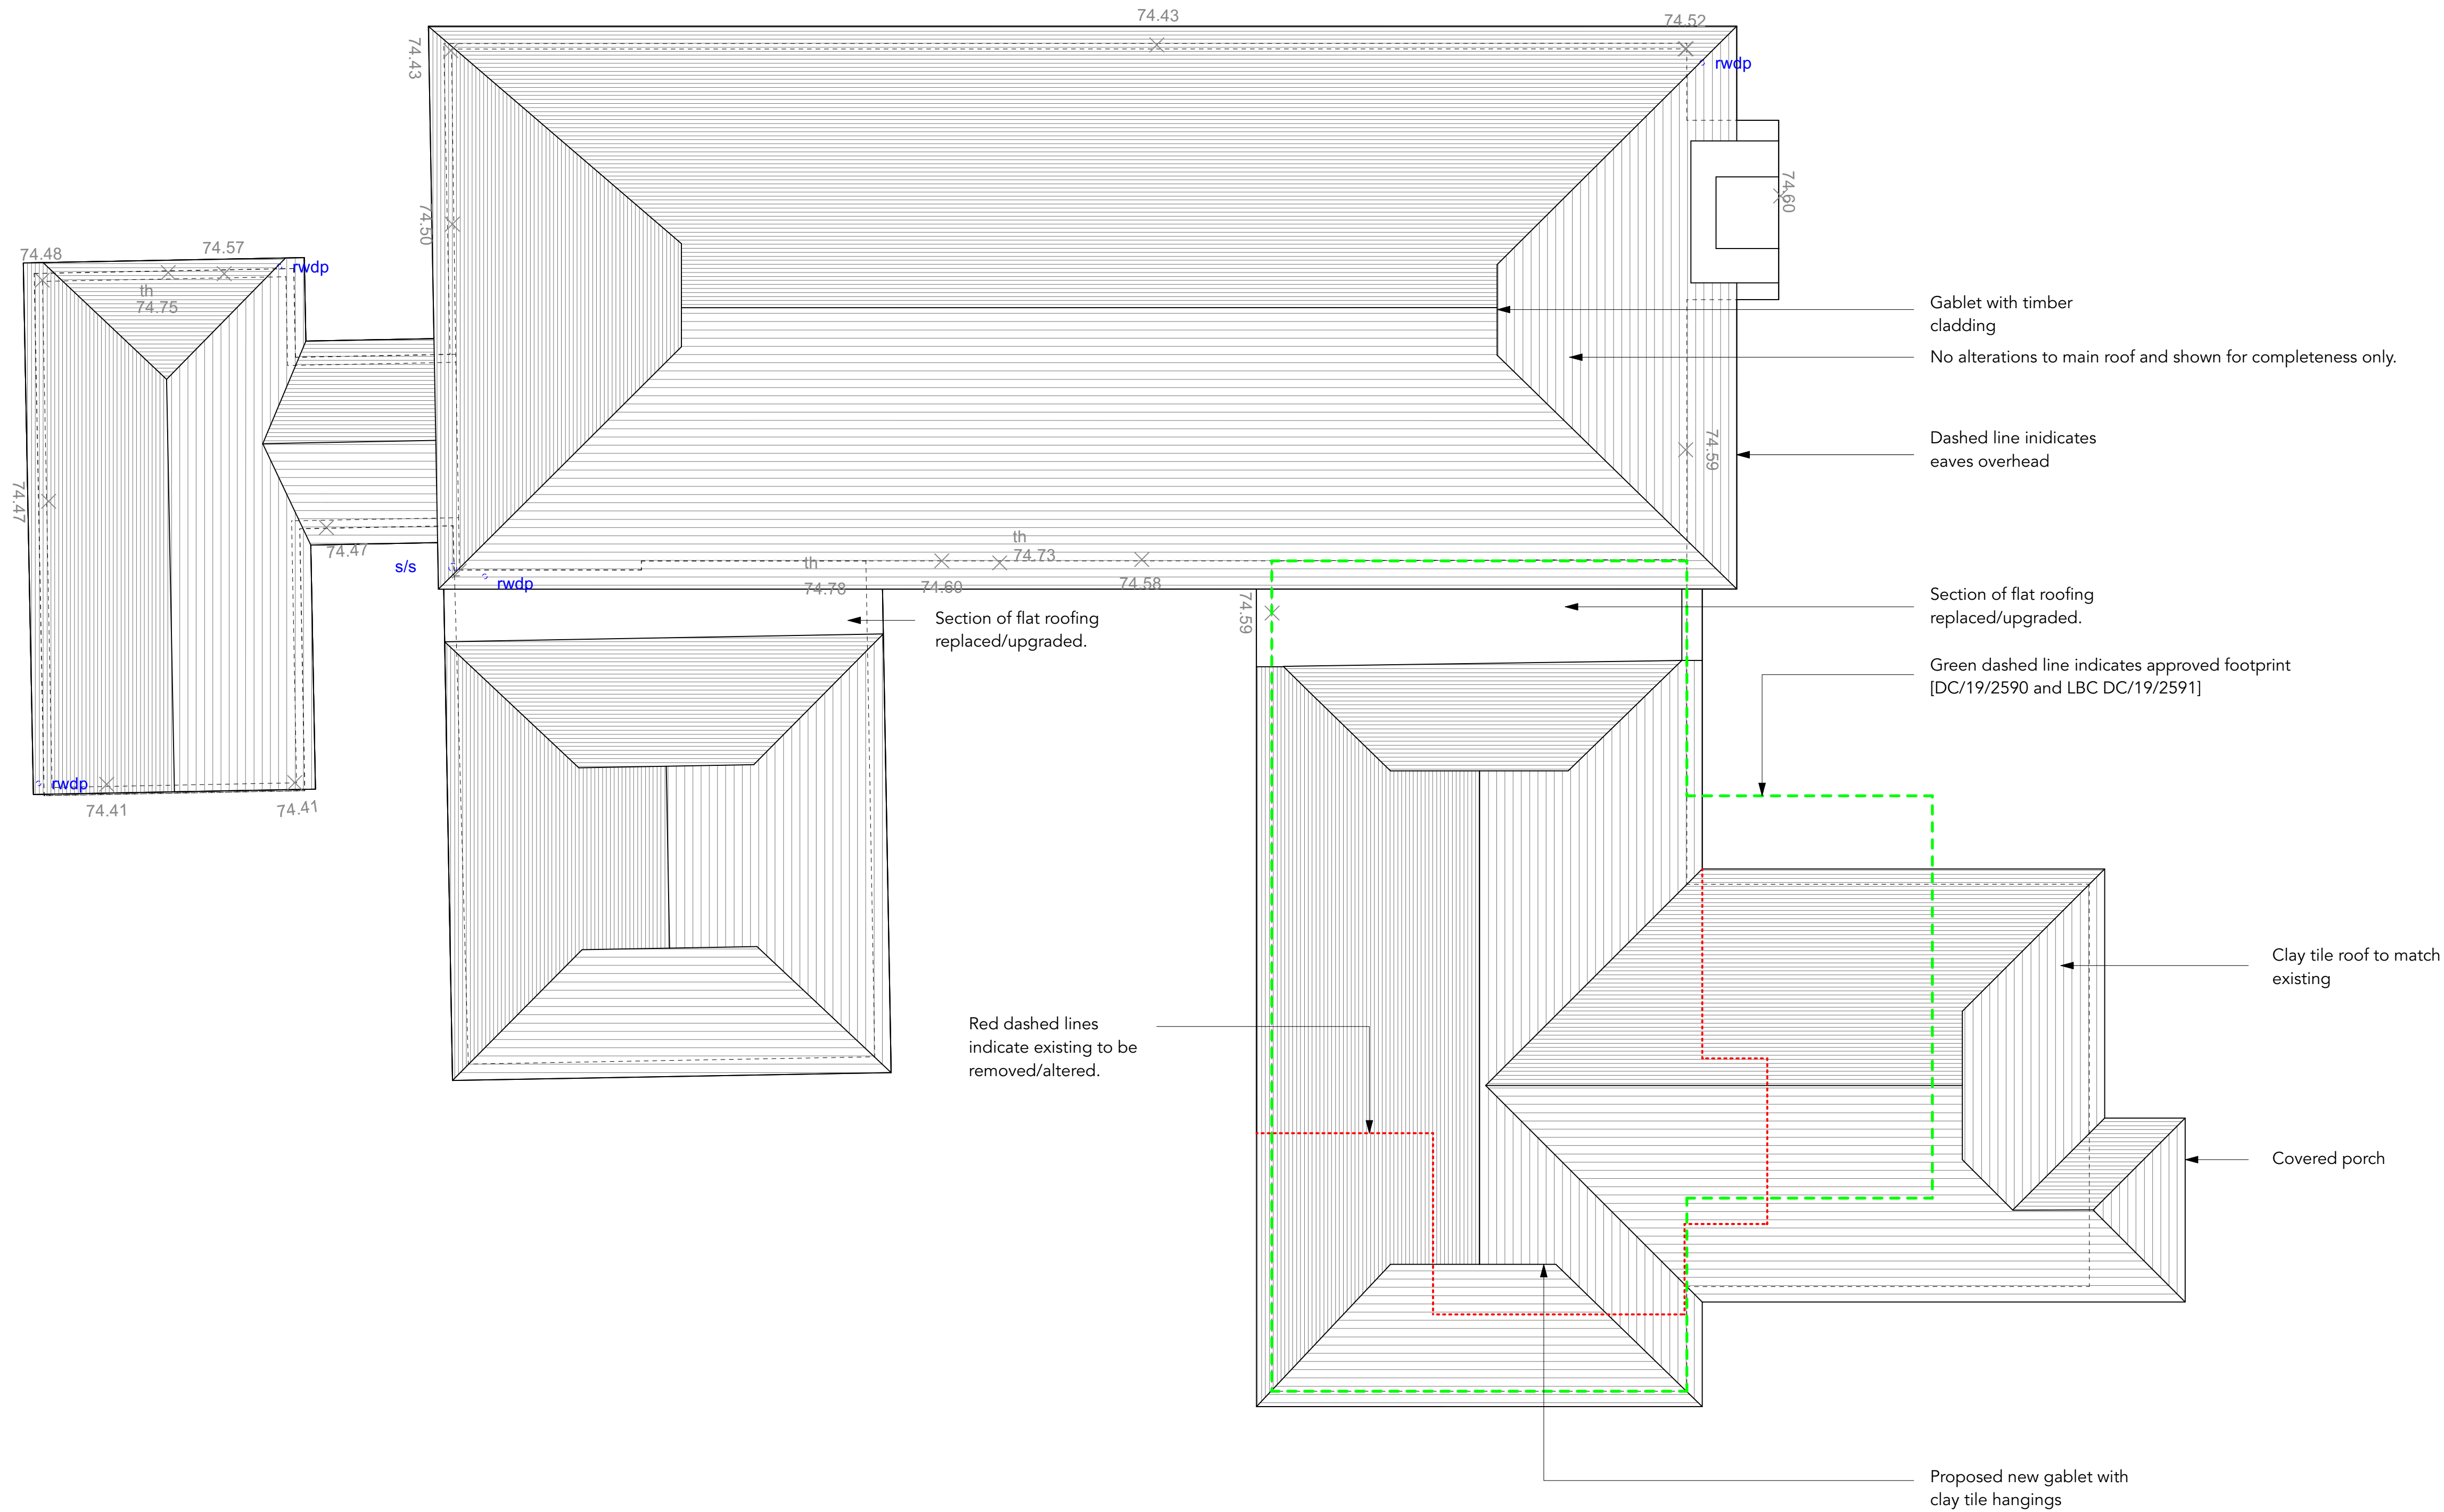

1 Proposed Roof Plan
1:50 @ A1 // 1:100 @ A3

GENERAL NOTES (PRE-CONSTRUCTION):

1. Do not scale this drawing except for planning purposes.
2. All dimensions are in mm.
3. Beckmann Architecture to be notified immediately if any discrepancy is found.
4. All dimensions to be verified by contractor and/or subcontractors before work commences.
5. All details to be in accordance with relevant British Standards, manufacturer's recommendations and specifications.
6. This drawing to be read in conjunction with full drawings set.
7. This drawing is property of Beckmann Architecture Limited. Copyright reserved.
8. This drawing is to be printed in colour unless specified by the designer

DRAWING KEY

- | | | | |
|--|---------------------------|--|--------------------|
| | Application Site Boundary | | Headheight at 1.5m |
| | Demolition | | Headheight at 1.8m |
| | Existing | | Headheight at 2.1m |
| | Proposed | | |

DRAWING TITLE
PROPOSED ROOF PLAN

DRAWING NUMBER
BA288 - 03 - 004

SCALE
1:50 @ A1 // 1:100 @ A3

STAGE
PLANNING

REV
A

REV	DATE	COMMENT
A	16/07/26	ROOF ALTERATION

CHECKED
MSH

© Crown copyright 2026 Ordnance Survey 100053143

SITE ADDRESS
WOODREEVES, LAMBS GREEN, HORSHAM, RH12 4RG

PROJECT
EXTENSIONS AND ALTERATIONS

CLIENT
MR DAVID BLAIR

DATE	DRAWN	CHECKED	SIZE
JULY 2026	MSH	CB	A1

BE // AR
BECKMANN ARCHITECTURE

07845698006 // OFFICE@BE-AR.CO.UK // BE-AR.CO.UK