


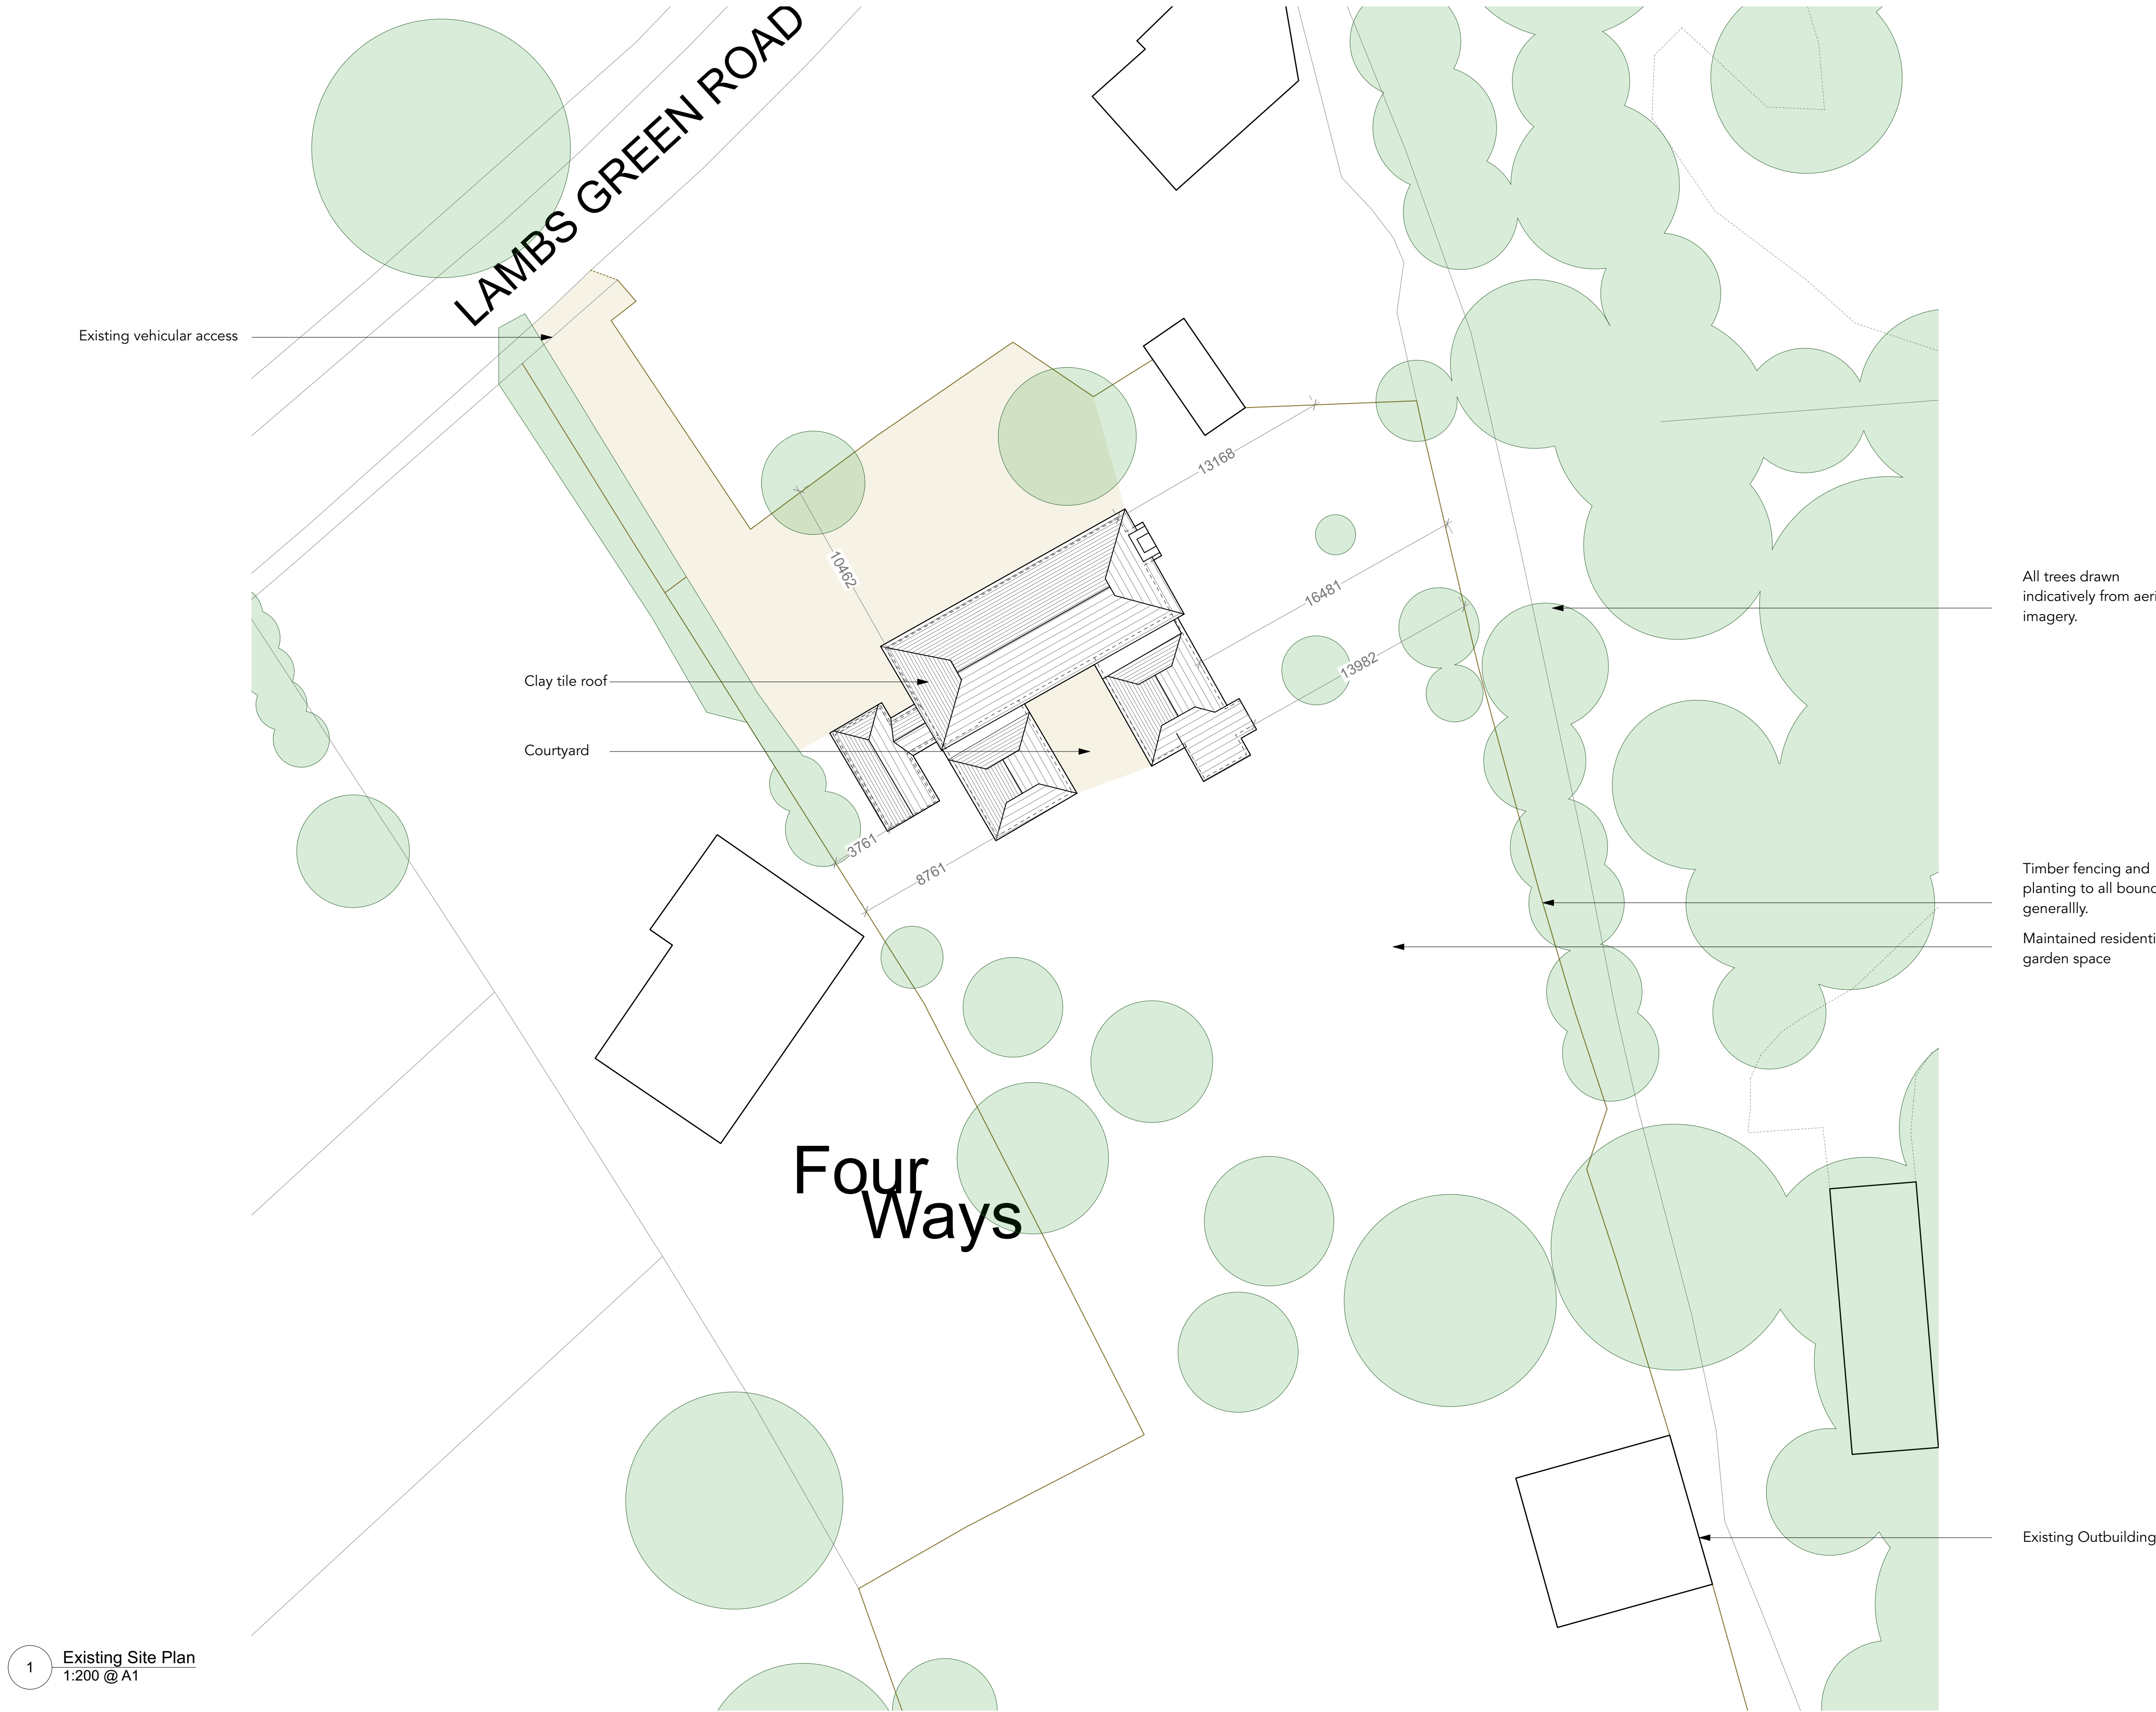


All trees drawn
indicatively from aerial
imagery.


Timber fencing and
planting to all boundaries
generallyly.

Maintained residential
garden space


Existing Outbuilding

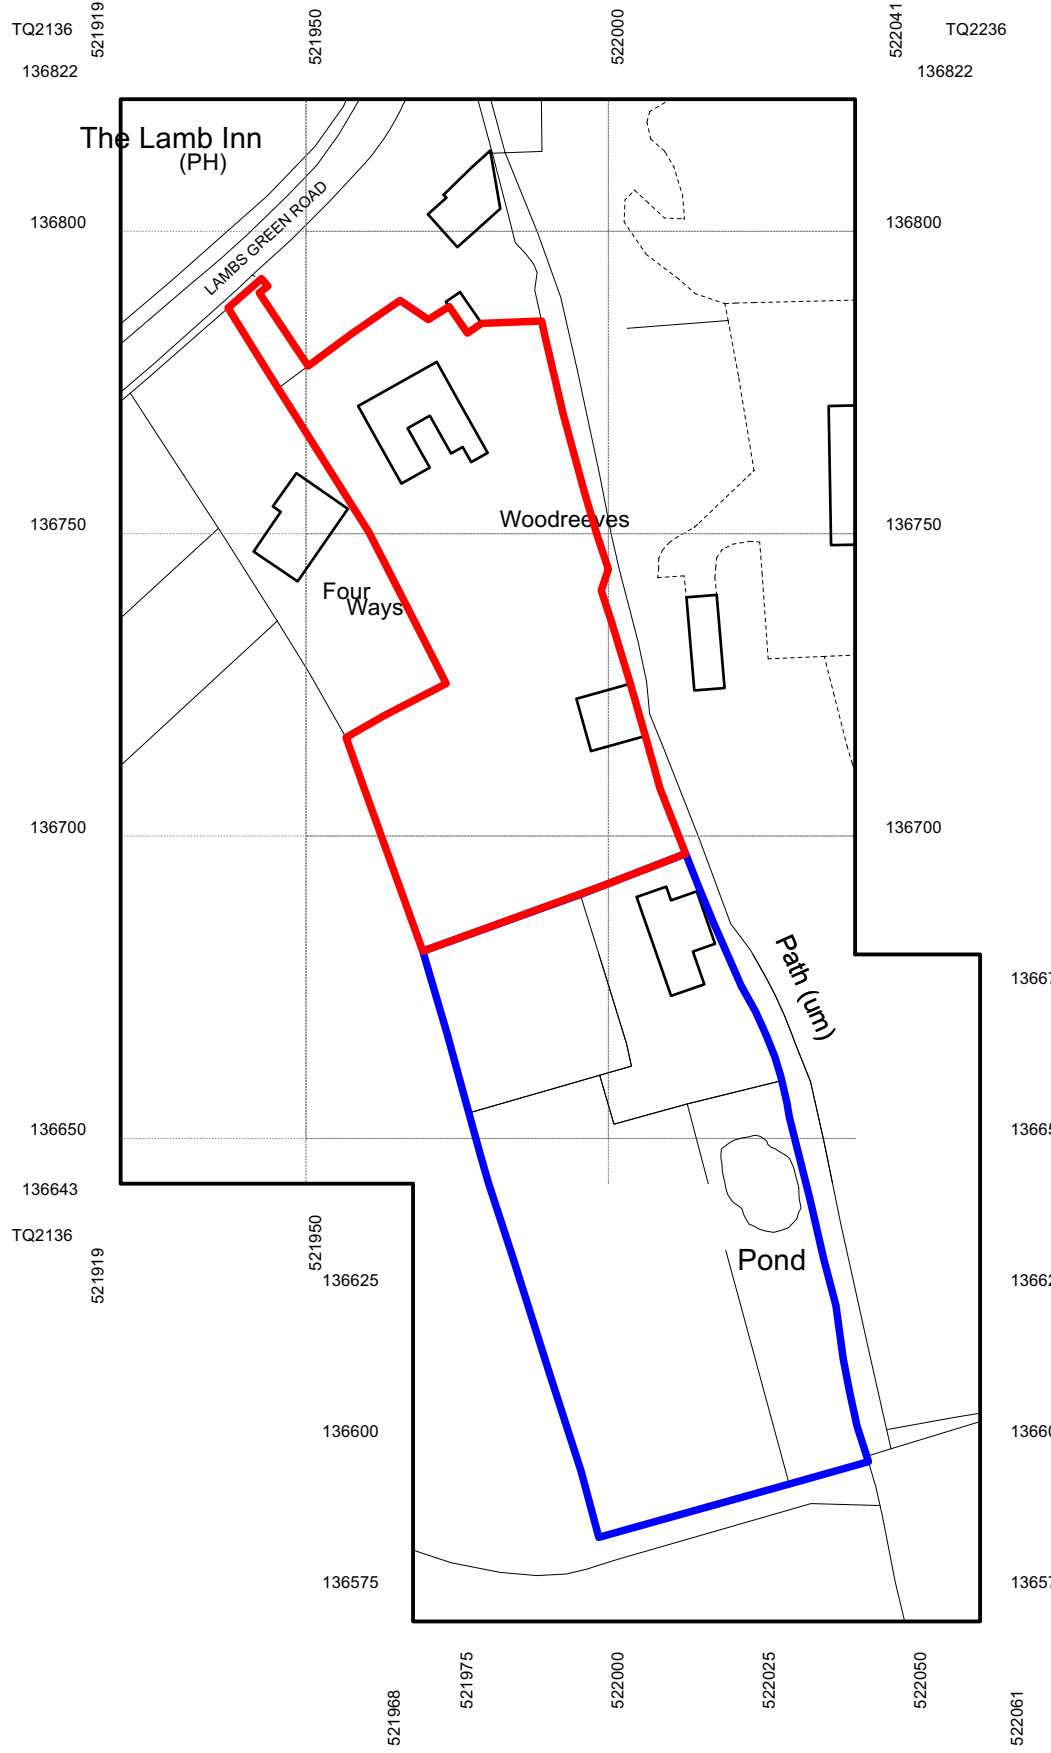

2 Site Location Plan
1:1250 @ A1

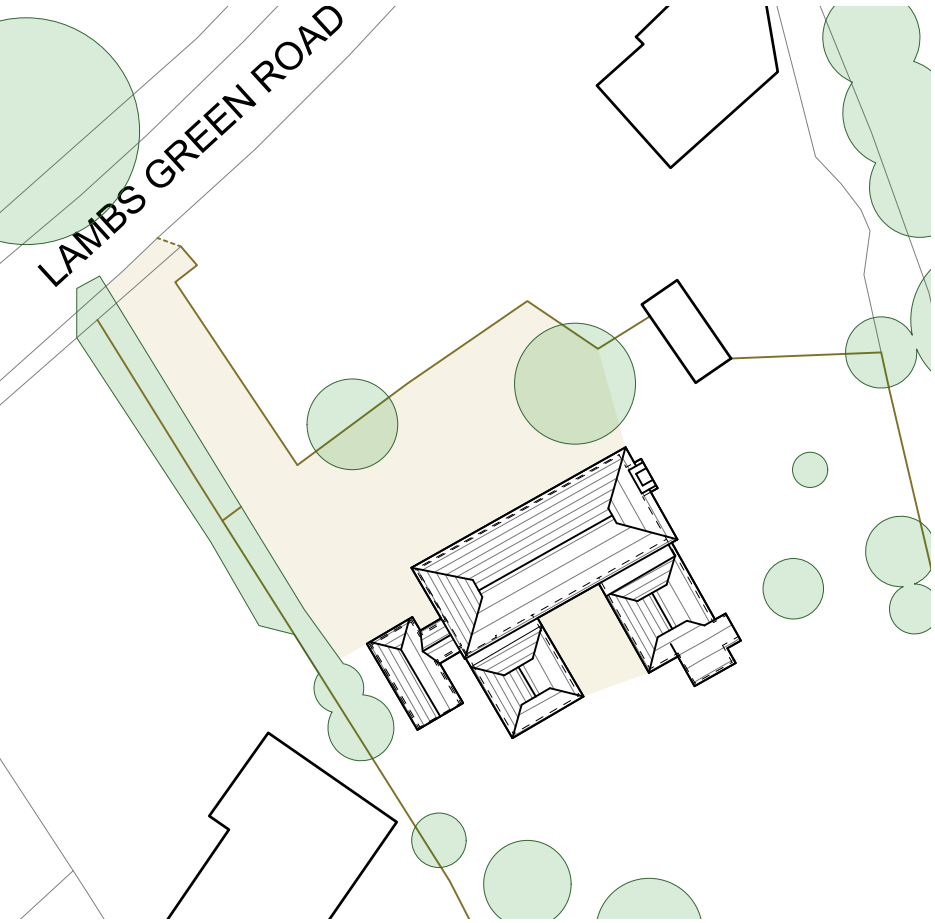

3 Existing Site Block Plan
1:500 @ A1

 

1 Existing Site Plan
1:200 @ A1

GENERAL NOTES (PRE-CONSTRUCTION):

- Do not scale this drawing except for planning purposes.
- All dimensions are in mm.
- Beckmann Architecture to be notified immediately if any discrepancy is found.
- All dimensions to be verified by contractor and/or subcontractors before work commences.
- All details to be in accordance with relevant British Standards, manufacturer's recommendations and specifications.
- This drawing to be read in conjunction with full drawings set.
- This drawing is property of Beckmann Architecture Limited. Copyright reserved.
- This drawing is to be printed in colour unless specified by the designer

DRAWING KEY

- | | | | |
|--|---------------------------|--|--------------------|
| | Application Site Boundary | | Headheight at 1.5m |
| | Wider Site Ownership | | Headheight at 1.8m |
| | Demolition | | Headheight at 2.1m |
| | Existing | | |
| | Proposed | | |

DRAWING TITLE

EXISTING SITE PLAN AND SITE LOCATION PLAN

DRAWING NUMBER

BA288 - 01 - 001

SCALE

1:200 @ A1

STAGE

PLANNING

© Crown copyright 2026 Ordnance Survey 100053143

SITE ADDRESS

WOODREEVES, LAMBS GREEN, HORSHAM, RH12 4RG

PROJECT

EXTENSIONS AND ALTERATIONS

CLIENT

MR DAVID BLAIR

DATE

JULY 2026

DRAWN

MSH

CHECKED

CB

SIZE

A1

BE // AR

BECKMANN ARCHITECTURE

07845698006 // OFFICE@BE-AR.CO.UK // BE-AR.CO.UK