


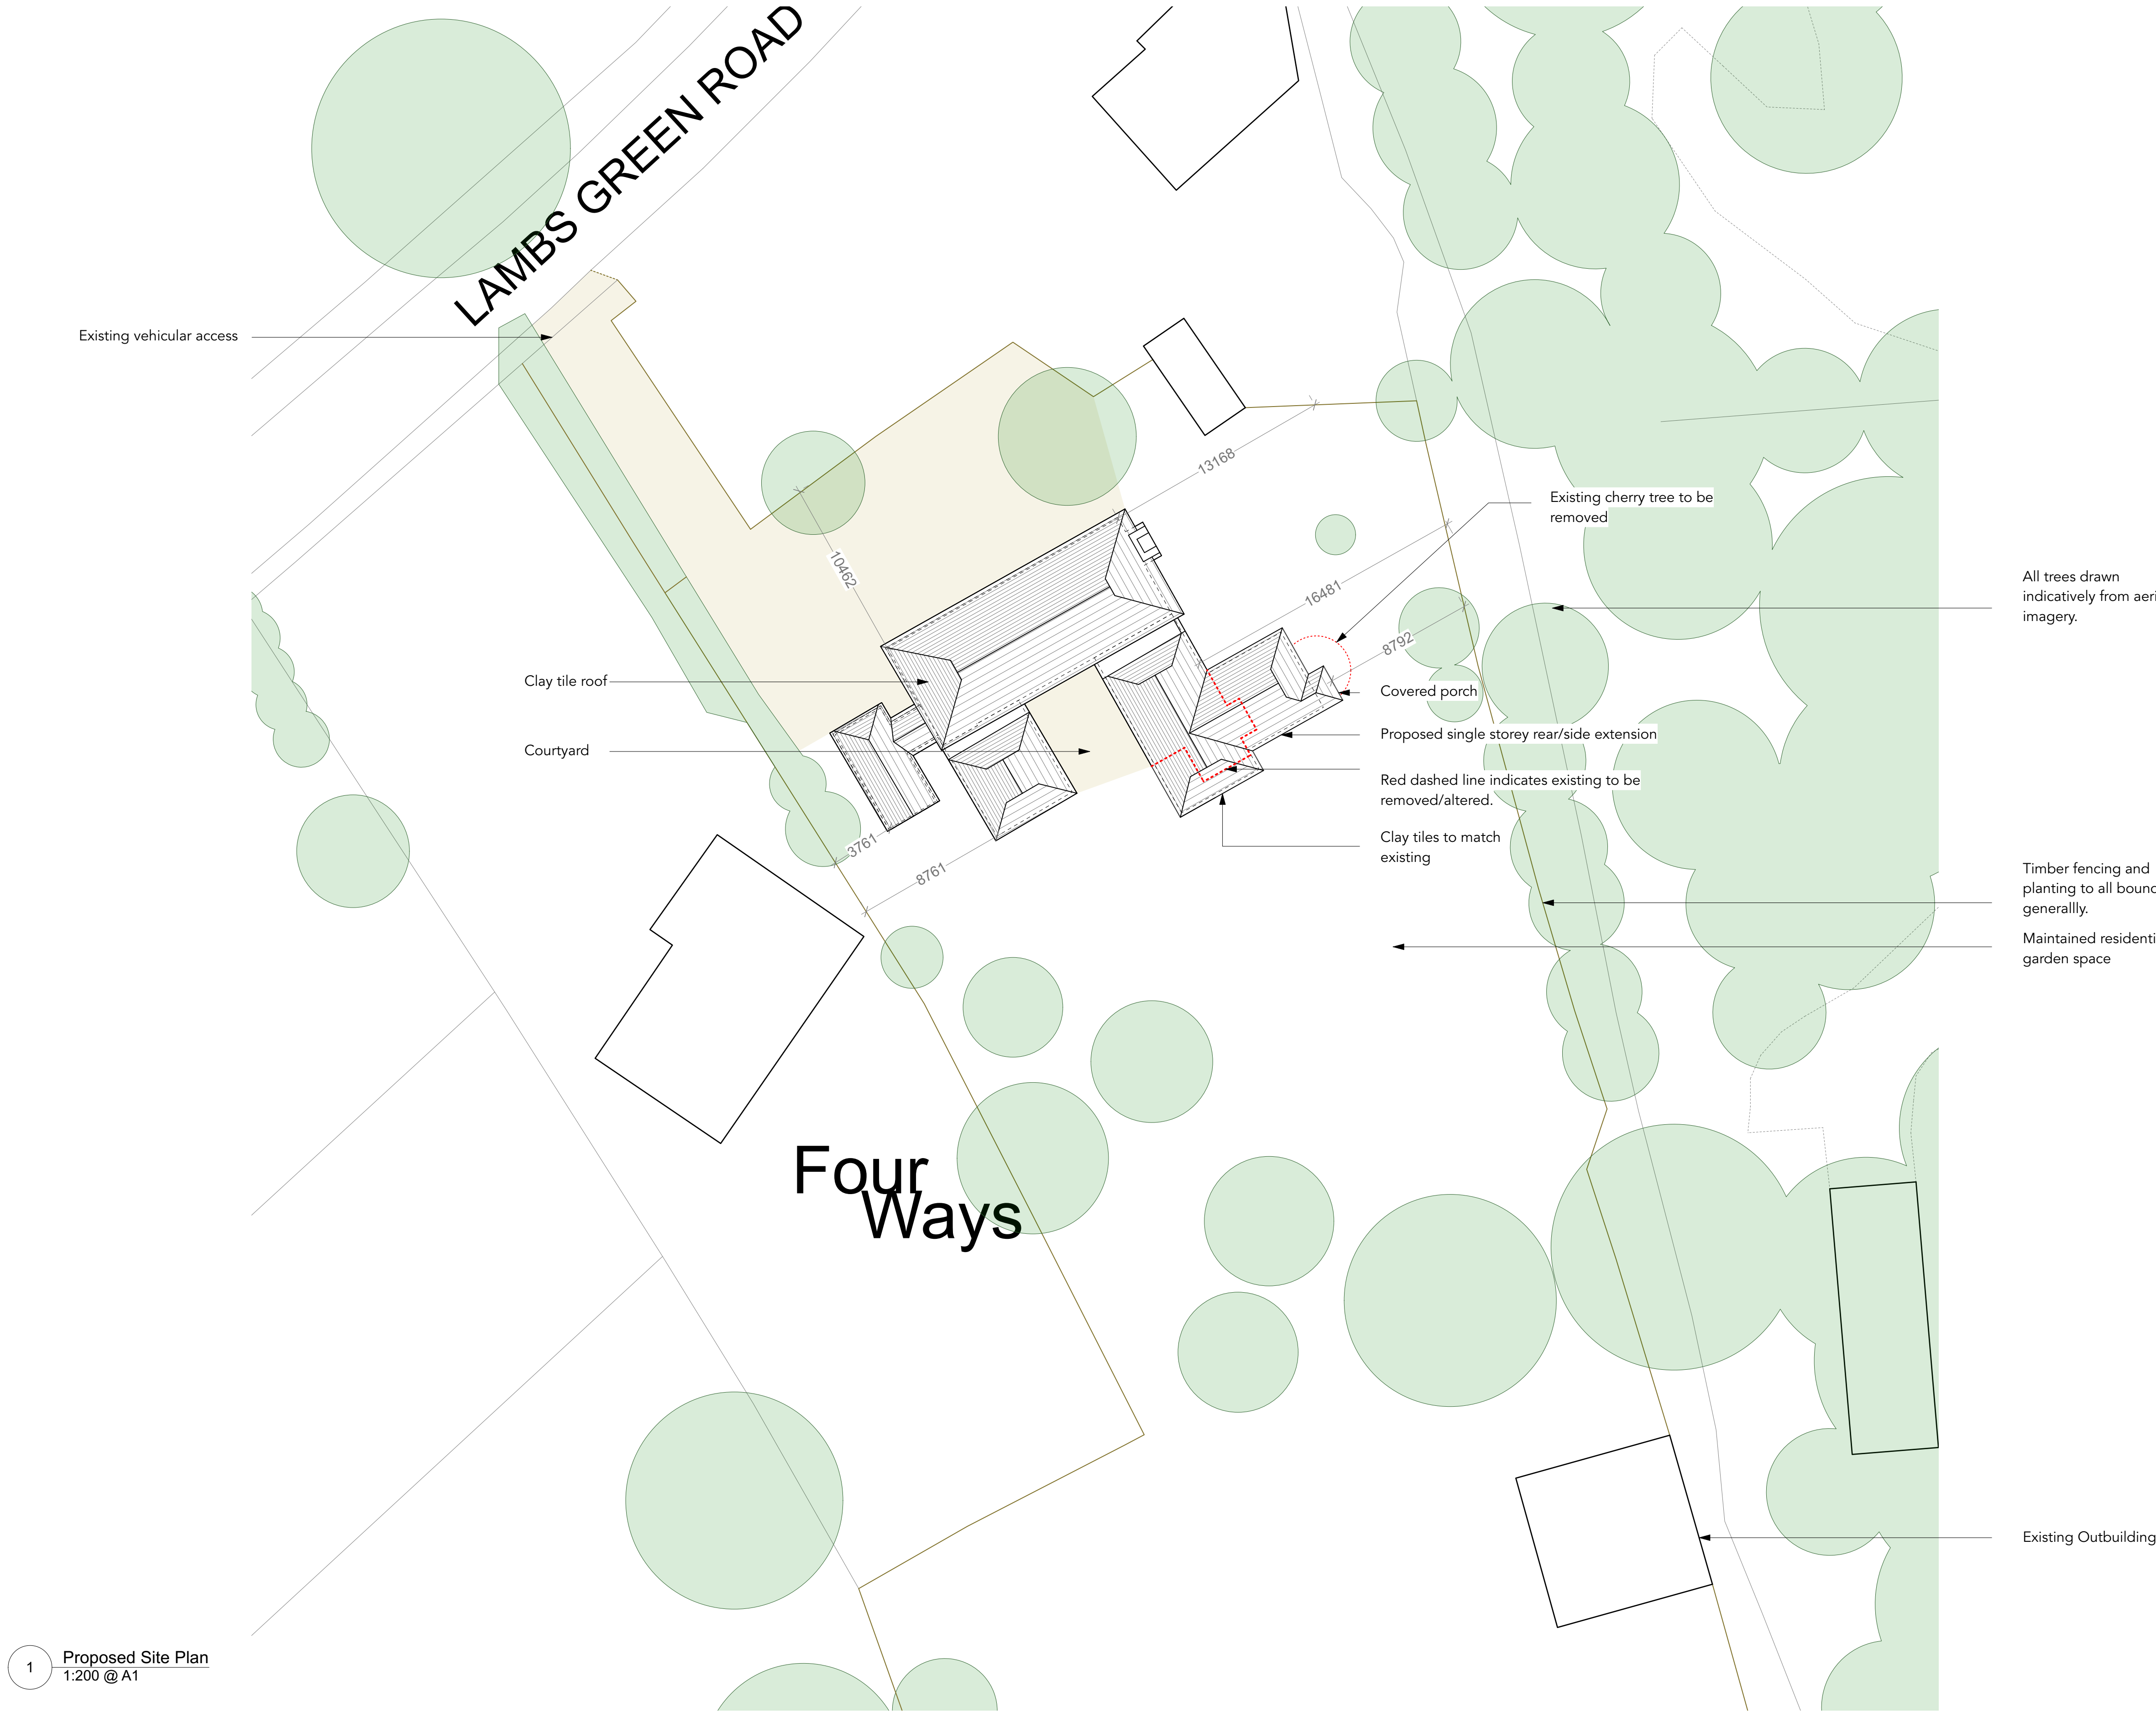

1 Proposed Site Plan
1:200 @ A1

GENERAL NOTES (PRE-CONSTRUCTION):

- Do not scale this drawing except for planning purposes.
- All dimensions are in mm.
- Beckmann Architecture to be notified immediately if any discrepancy is found.
- All dimensions to be verified by contractor and/or subcontractors before work commences.
- All details to be in accordance with relevant British Standards, manufacturer's recommendations and specifications.
- This drawing to be read in conjunction with full drawings set.
- This drawing is property of Beckmann Architecture Limited. Copyright reserved.
- This drawing is to be printed in colour unless specified by the designer

DRAWING KEY


- | | | | |
|--|---------------------------|--|--------------------|
| | Application Site Boundary | | Headheight at 1.5m |
| | Wider Site Ownership | | Headheight at 1.8m |
| | Demolition | | Headheight at 2.1m |
| | Existing | | |
| | Proposed | | |

All trees drawn
indicatively from aerial
imagery.

Timber fencing and
planting to all boundaries
generally.


Maintained residential
garden space

Existing Outbuilding

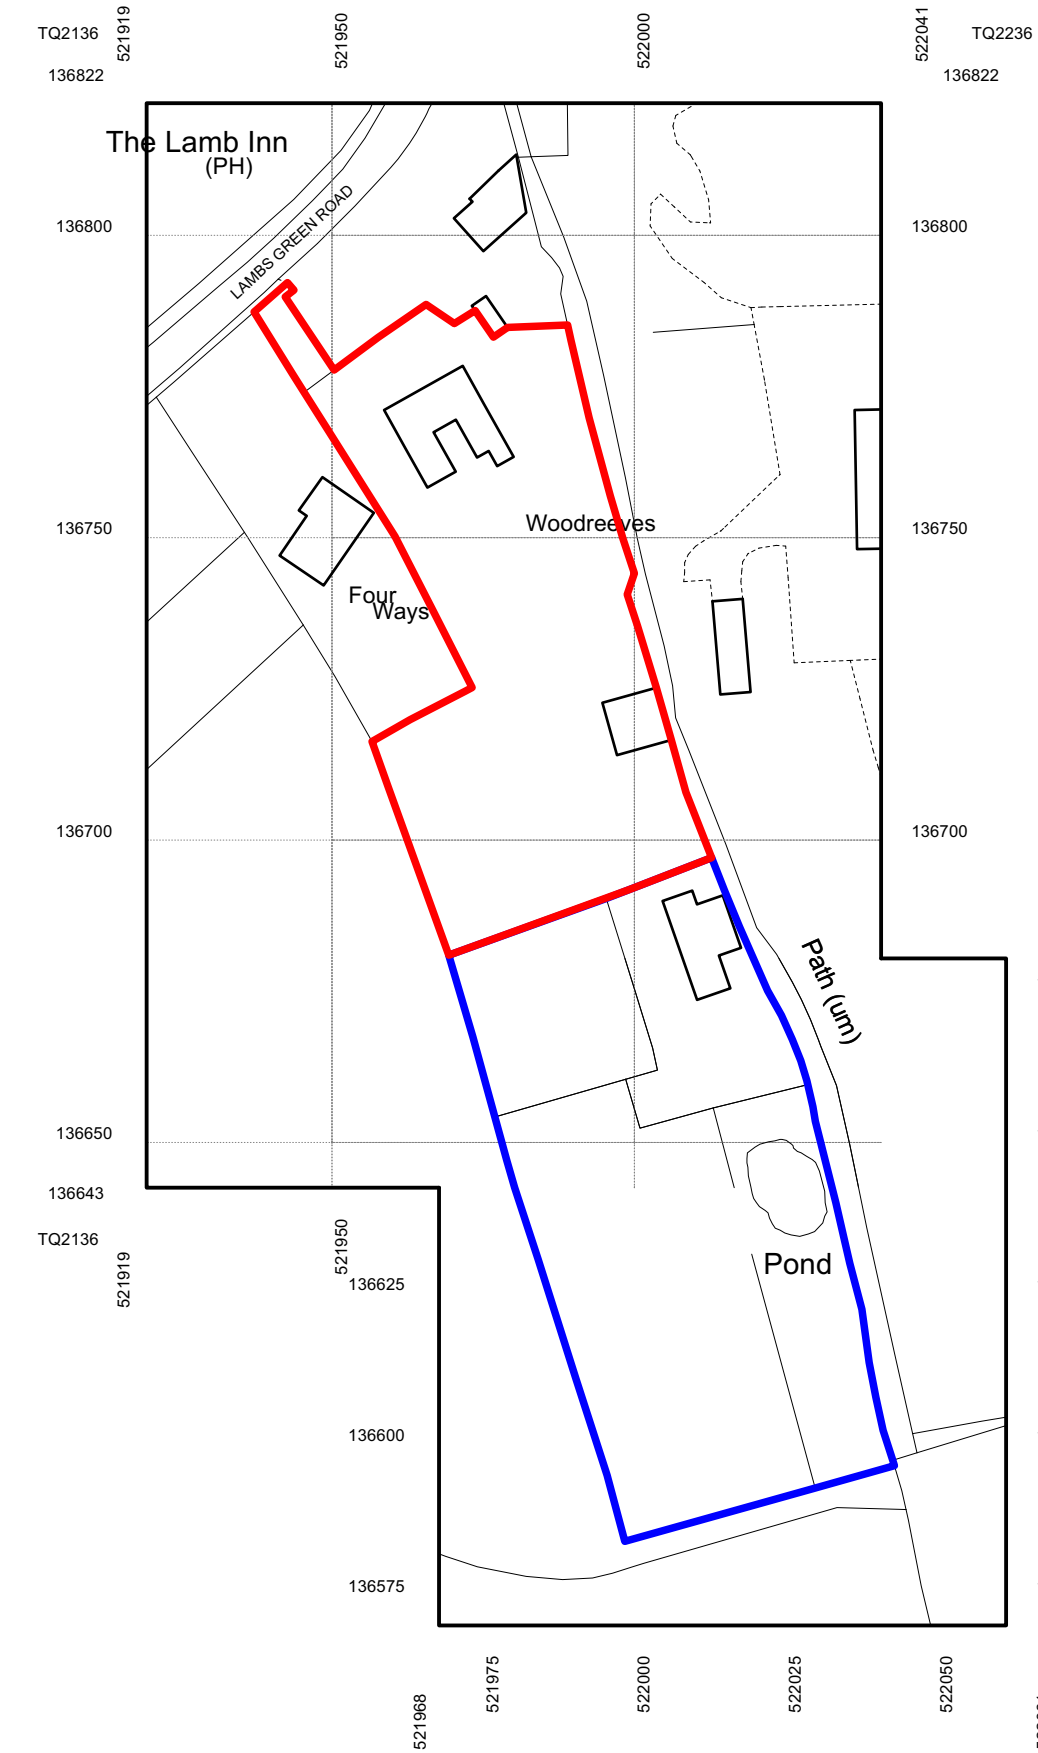

2 Site Location Plan
1:1250 @ A1

0 10 20 40 60m

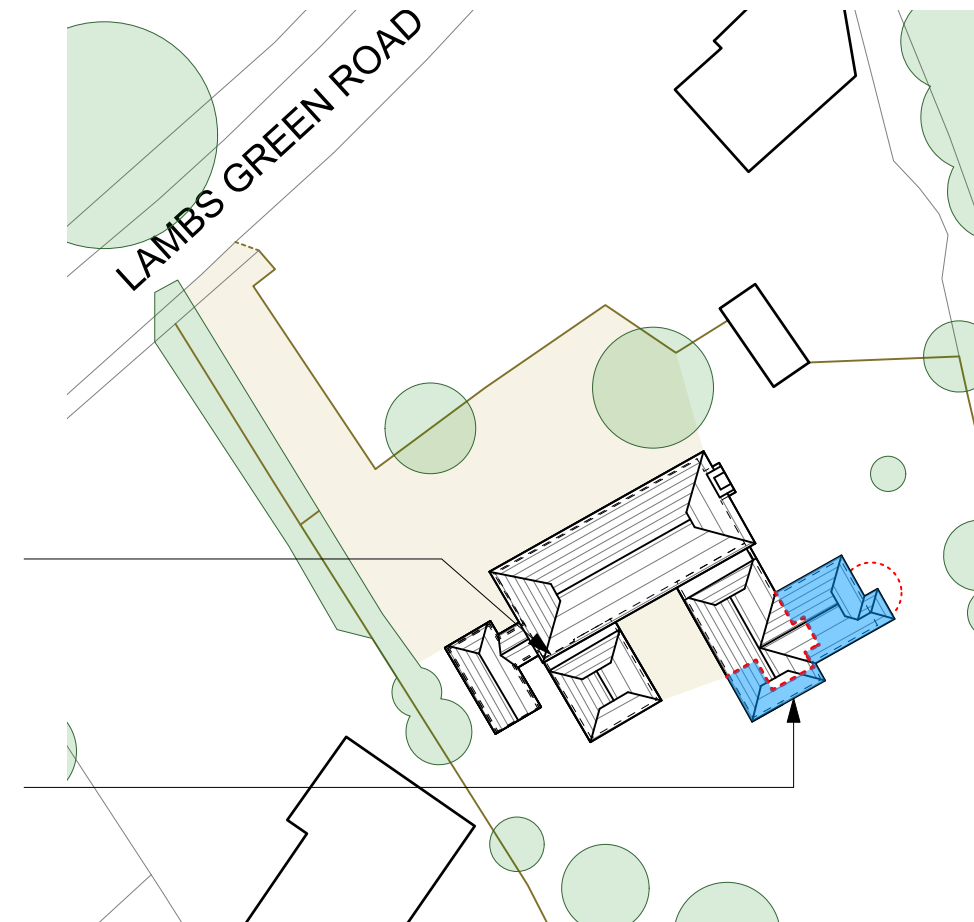

3 Proposed Site Block Plan
1:500 @ A1

0 5 10 15 20 25m

Existing flat roofs to be
replaced / upgraded

Blue hatch indicates
proposed new single
storey rear/side extension

DRAWING TITLE
PROPOSED SITE PLAN AND SITE LOCATION PLAN
DRAWING NUMBER
BA288 - 03 - 001
SCALE
1:200 @ A1
STAGE
PLANNING

© Crown copyright 2026 Ordnance Survey 100053143

SITE ADDRESS
WOODREEVES, LAMBS GREEN, HORSHAM, RH12 4RG
PROJECT
EXTENSIONS AND ALTERATIONS
CLIENT
MR DAVID BLAIR

DATE
JULY 2026
DRAWN
MSH
CHECKED
CB
SIZE
A1

BE // AR
BECKMANN ARCHITECTURE

07845698006 // OFFICE@BE-AR.CO.UK // BE-AR.CO.UK