


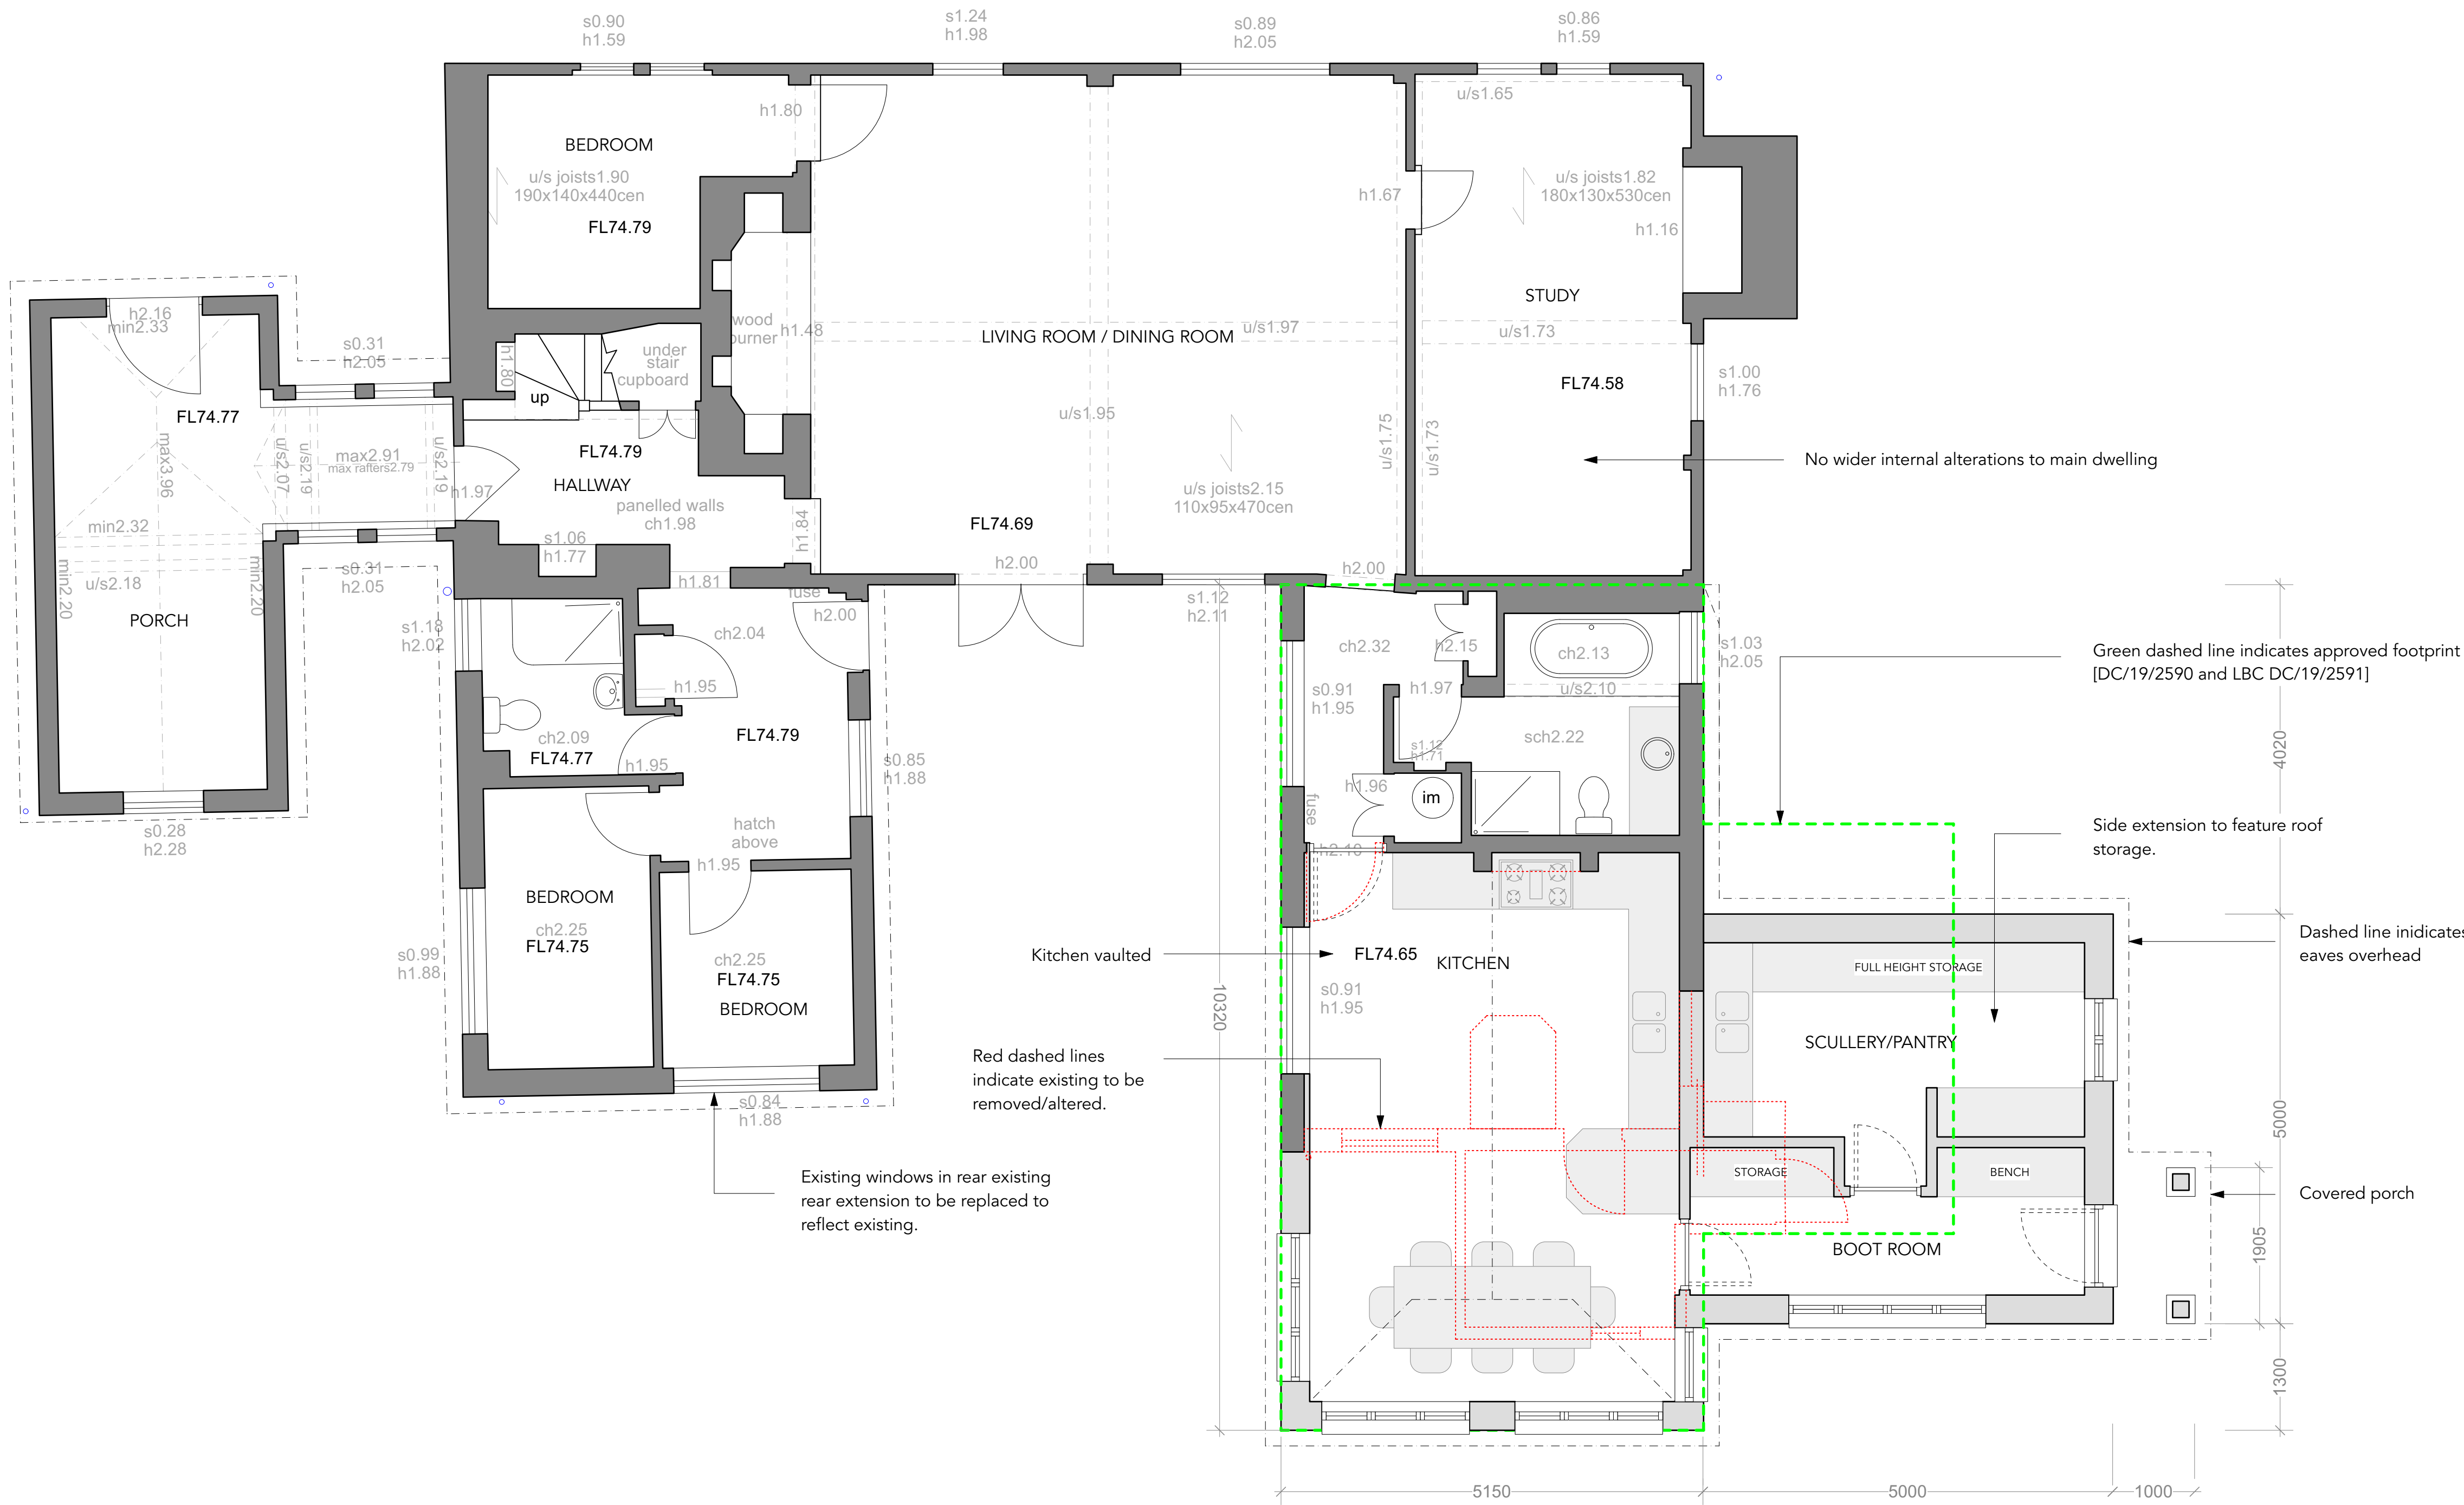

1 Proposed Ground Floor Plan
1:50 @ A1 // 1:100 @ A3

GENERAL NOTES (PRE-CONSTRUCTION):

- Do not scale this drawing except for planning purposes.
- All dimensions are in mm.
- Beckmann Architecture to be notified immediately if any discrepancy is found.
- All dimensions to be verified by contractor and/or subcontractors before work commences.
- All details to be in accordance with relevant British Standards, manufacturer's recommendations and specifications.
- This drawing to be read in conjunction with full drawings set.
- This drawing is property of Beckmann Architecture Limited. Copyright reserved.
- This drawing is to be printed in colour unless specified by the designer

DRAWING KEY

- | | | | |
|--|---------------------------|--|--------------------|
| | Application Site Boundary | | Headheight at 1.5m |
| | Demolition | | Headheight at 1.8m |
| | Existing | | Headheight at 2.1m |
| | Proposed | | |

DRAWING TITLE
PROPOSED GROUND FLOOR PLAN

DRAWING NUMBER
BA288 - 03 - 002

SCALE
1:50 @ A1 // 1:100 @ A3

STAGE
PLANNING

SITE ADDRESS
WOODREEVES, LAMBS GREEN, HORSHAM, RH12 4RG

PROJECT
EXTENSIONS AND ALTERATIONS

CLIENT
MR DAVID BLAIR

DATE
JULY 2026

DRAWN
MSH

CHECKED
CB

SIZE
A1

BE // AR
BECKMANN ARCHITECTURE

07845698006 // OFFICE@BE-AR.CO.UK // BE-AR.CO.UK

REV	DATE	COMMENT	CHECKED
A	16/07/26	WINDOW ALTERATION	MSH

© Crown copyright 2026 Ordnance Survey 100053143