




The direction name for the proposed site is to be confirmed. This is expected to change the dimensions of the proposed sign once confirmed. The dimensions shown are based off of the layouts and names currently shown.

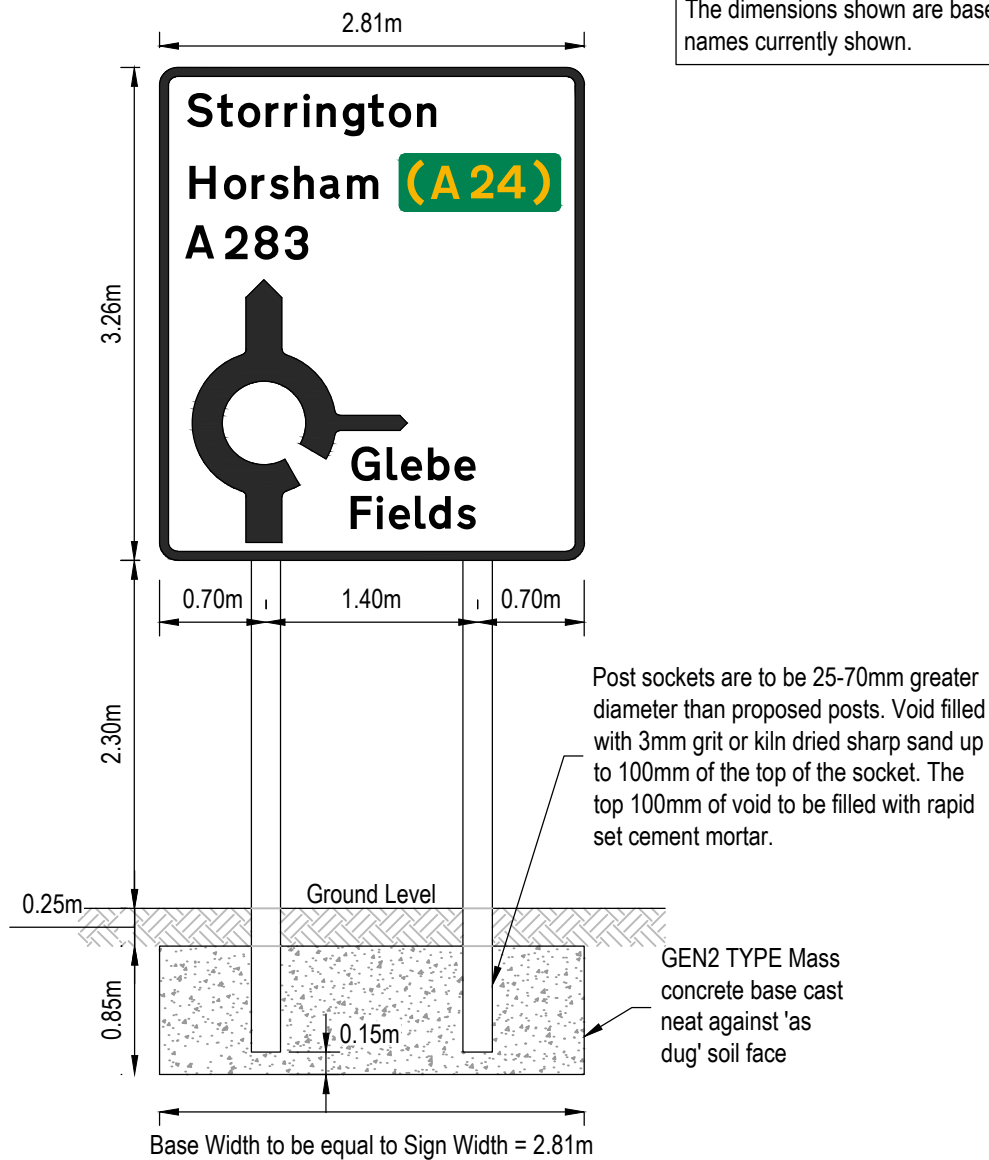

South-Facing S278 Roundabout Advanced Warning Sign
Base Construction Detail - Front Elevation
Scale 1:50
X-Height = 158mm
Refer to TSRDG Chapter 1 and Chapter 7

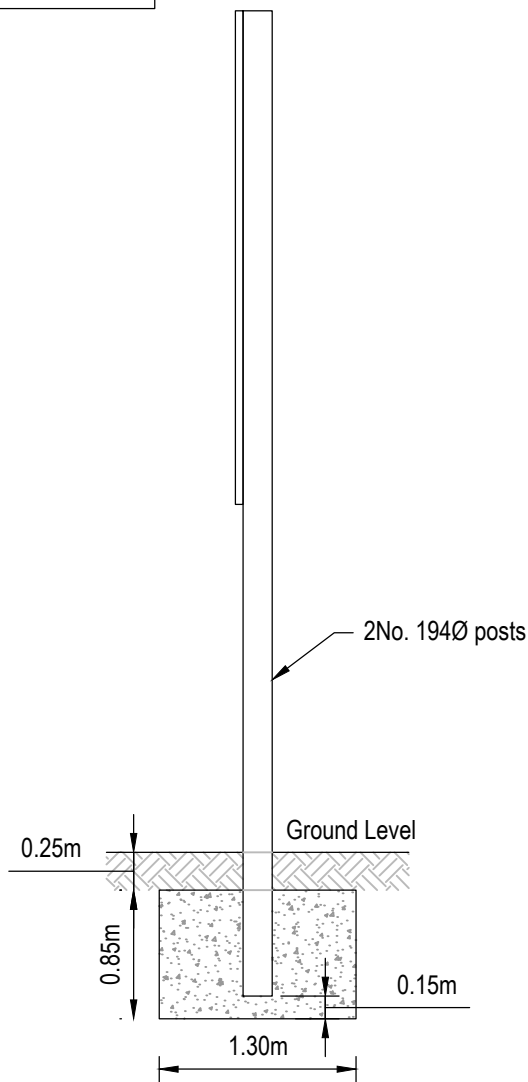

Typical S278 Roundabout Advanced Warning Sign
Base Construction Detail - Side Elevation
Scale 1:50
Refer to TSRDG Chapter 1

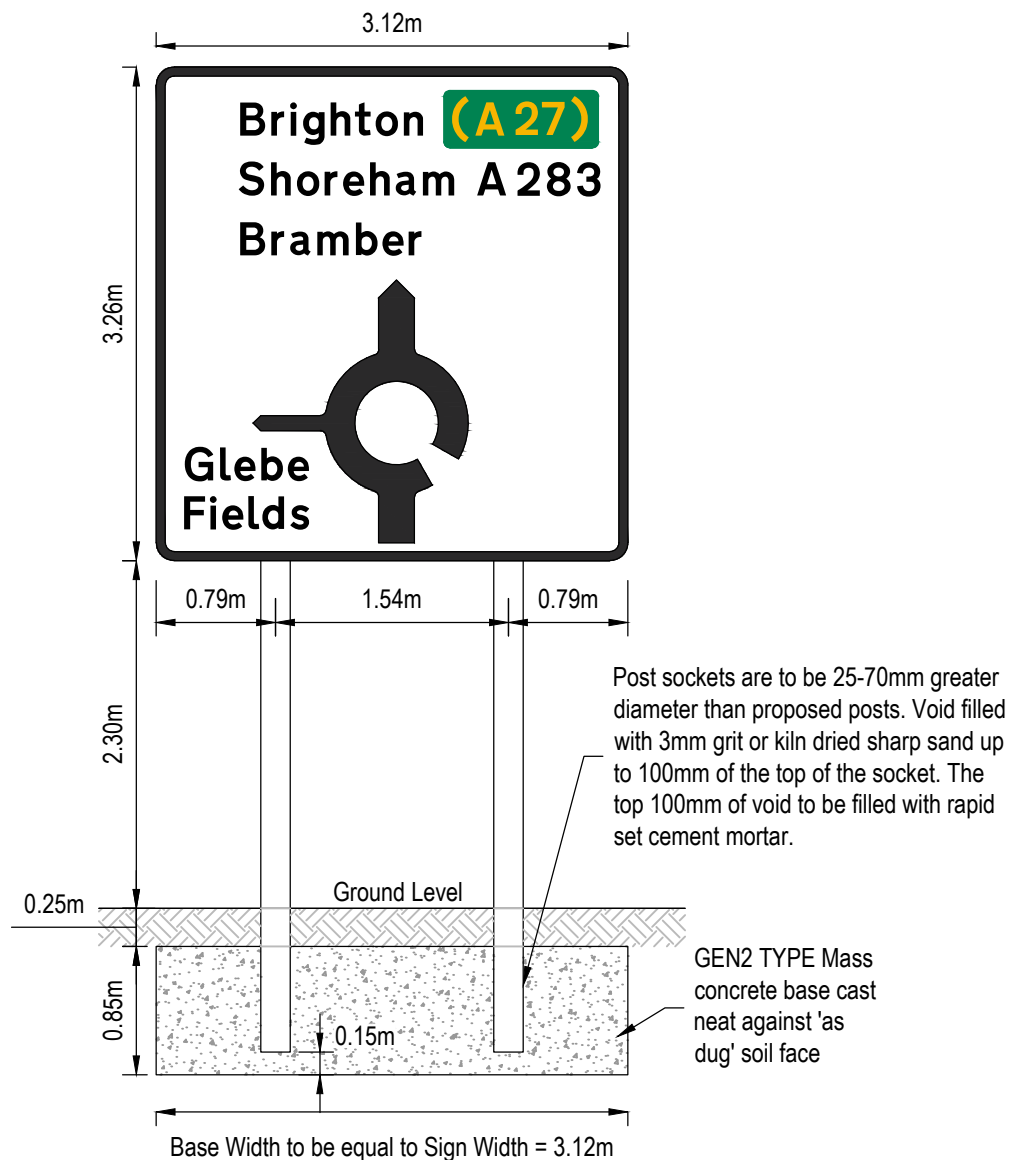

North-Facing S278 Roundabout Advanced Warning Sign
Base Construction Detail - Front Elevation
Scale 1:50
X-Height = 158mm
Refer to TSRDG Chapter 1 and Chapter 7



Health & Safety Note

The details on this drawing have been prepared on the assumption that a competent contractor will be carrying out the works. If the contractor(s) considers that there is insufficient Health and Safety information on this drawing, this should immediately be brought to the attention of the designer.

C01	01/04/2026	Construction Issue	AG / AM / AM
P02	09/02/2026	Glebe Fields name updated	AG / AM / AM
P01	26/01/2026	First Issue	AG / AM / AM
Rev.	Date	Description	Dm / Chk'd / App'd
Suitability: A5 - Approved/Stage Complete			

Client: Vistry South East	
Job: Glebe Farm, Steyning, S278	
Title: S278 Roundabout Advanced Direction Signs Construction Details	
Classification: FI_60_20	
Scale @ A3: As Shown	



JNP GROUP
CONSULTING ENGINEERS

Amersham • Belfast • Brighouse • Bristol
Hartlepool • Sheffield • Warwick

www.jnpgroup.co.uk

Project - Originator - Volume/System - Level/Location - Type - Discipline - Number

BR31274- JNP-XX-XX- DR -C- 3006

Document/Drawing Number

Revision:

C01