

Orientation of site has not been checked, design subject to check before installation



Miracle Design & Play

TEL: ++44 (0)1604 658240
E-MAIL: sales@miracledandp.co.uk
WEB: www.miracledesignandplay.co.uk

PROJECT TITLE:
Land at Duckmoor

SHEET TITLE: Site Plan

- Key:**
- Surfacing:
 - PCC Edging to perimeter of Surfacing
 - Green Wet Pour Safer Surfacing
 - Green Rubber Mulch Safer Surfacing
 - Pathway by Client
 - Existing Grass
 - Mown Pathway
 - Grass Mounds by Client
 - Landscaping:
 - Trees by Client
 - Shrub Planting by Client
 - A2 Sized Freestanding Signage

REVISIONS		
Issue	Description	Date
G	Kit and Surfacing ammendments	10/09/25
F	Trim Trail Moved	26/06/25
E	New CAD Layout	23/05/25
D	Zipline Surfacing Changed to Wet Pour	21/05/25
C	Revised as per comments	19/05/25
B	Revised as per comments	10/03/25
A	Revised as per comments	04/03/25

DRAWN BY: L.Ghebikan

REVISED BY: A.Popielska

CHECKED BY: G. Medica


SCALE: 1:500@A1

CLIENT: Bellway Homes

DRAWING NO: Q10442_G

DATE: 09/08/24

© 2024 MIRACLE DESIGN AND PLAY LTD, "ALL RIGHTS RESERVED, THIS DRAWING MAY NOT BE REPRODUCED, TRANSMITTED OR STORED IN WHOLE OR IN PART WITHOUT OUR WRITTEN CONSENT"

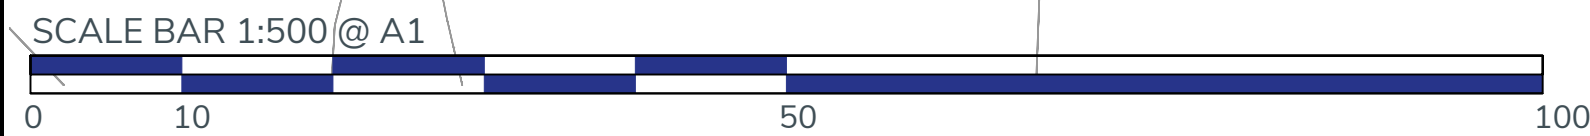

EXACT LOCATION OF EQUIPMENT TO BE AGREED ON SITE. ALL SURFACING TO BE FLAT AND LEVEL, ANY DISCREPENCIES IN LEVELS TO BE REPORTED TO MIRACLE DESIGN & PLAY IMMEDIATELY