




REAR ELEVATION
ELEVATIONS
SCALE 1:100
PROPOSED EXTENSION SHOWN 'DETAILED'



SIDE ELEVATION



FRONT ELEVATION

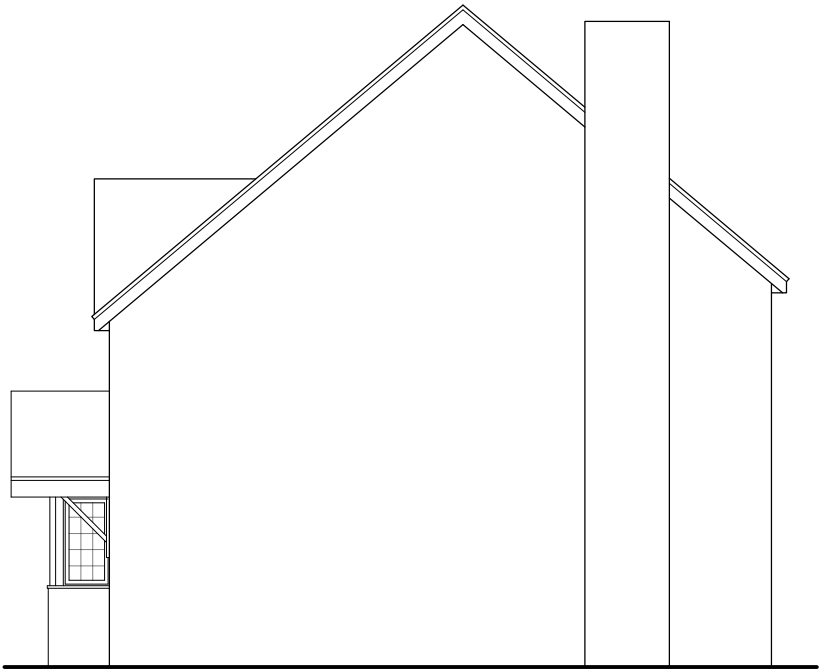

SIDE ELEVATION

FOR MR & MRS DAWSON		
SITE 28 WINTERBOURNE, HORSHAM, WEST SUSSEX, RH12 5JW		
TITLE ELEVATIONS SHOWING PROPOSED EXTENSION		
SCALE 1:100 @ A3	DRAWN AH 08/24	DRAWING NO. 05 REV