
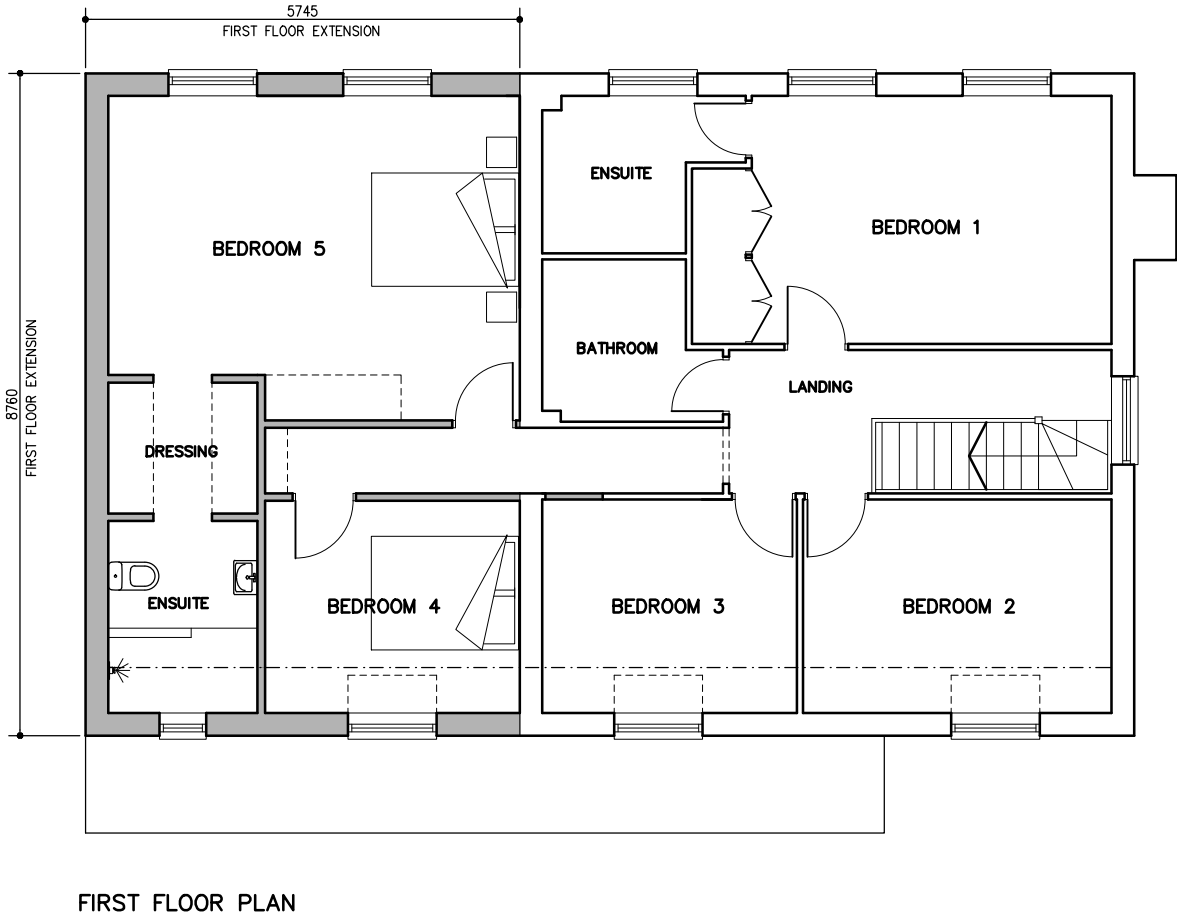


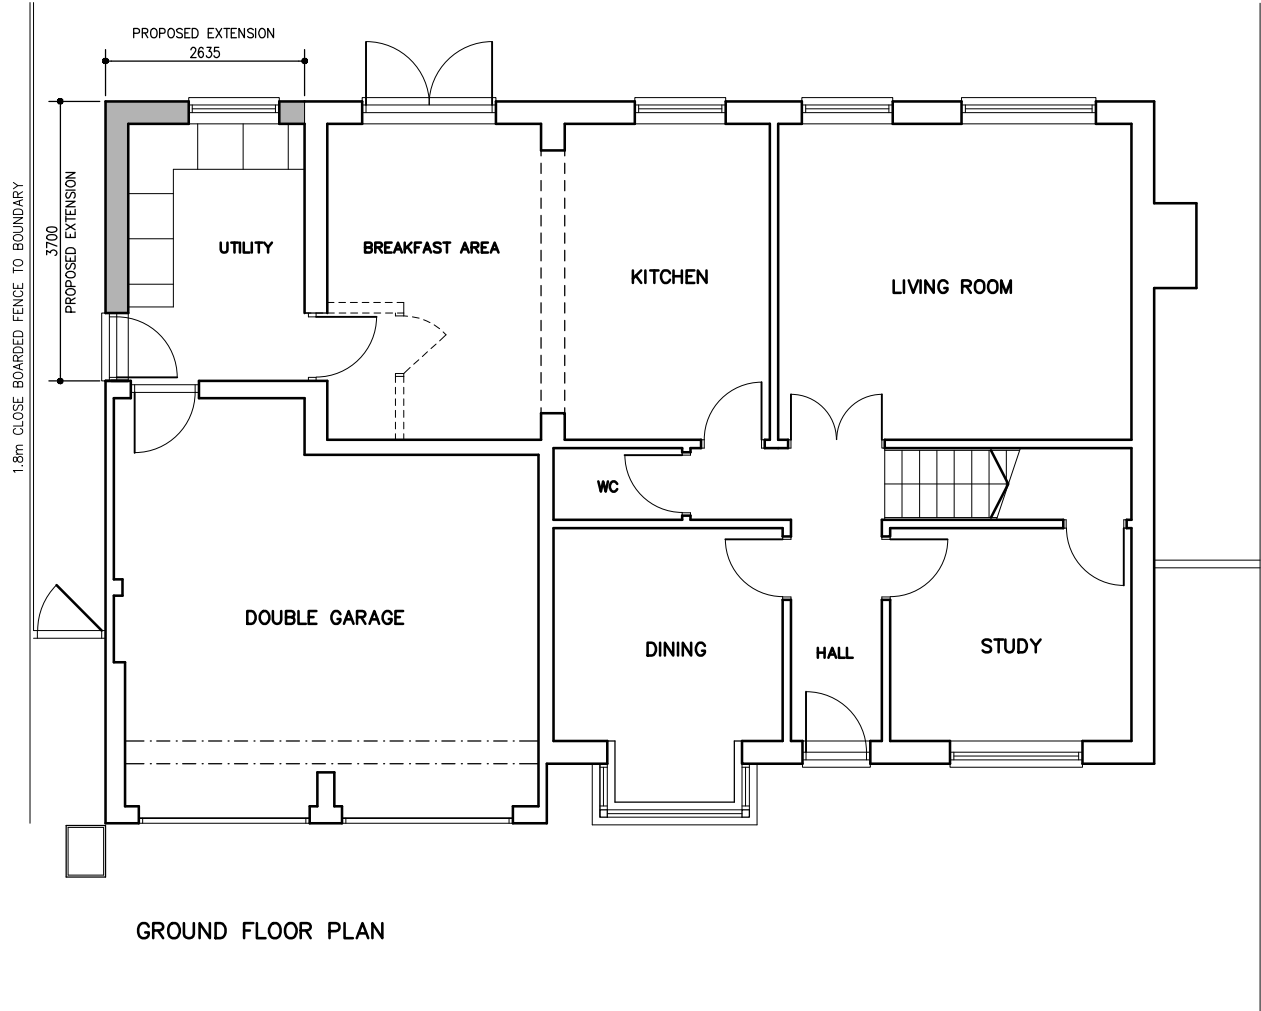

FOR MR & MRS DAWSON		
SITE 28 WINTERBOURNE, HORSHAM, WEST SUSSEX, RH12 5JW		
TITLE GROUND & FIRST FLOOR PLANS SHOWING PROPOSED EXTENSION		
SCALE 1:100 @ A3	DRAWN AH 08/24	DRAWING NO. 04 REV