

Hurst Road


N

Sheet Size
A2

This drawing and the works depicted are the copyright of AP Architecture Ltd. and may only be reproduced by written permission. All dimensions depicted are subject to checking on site, any discrepancies to be noted to office of origin immediately. Only figured dimensions to be used. The information in this drawing is solely applicable to the below project.

5101520253035404550556065707580859095100

(Scale Bar - 1 to 1mm)

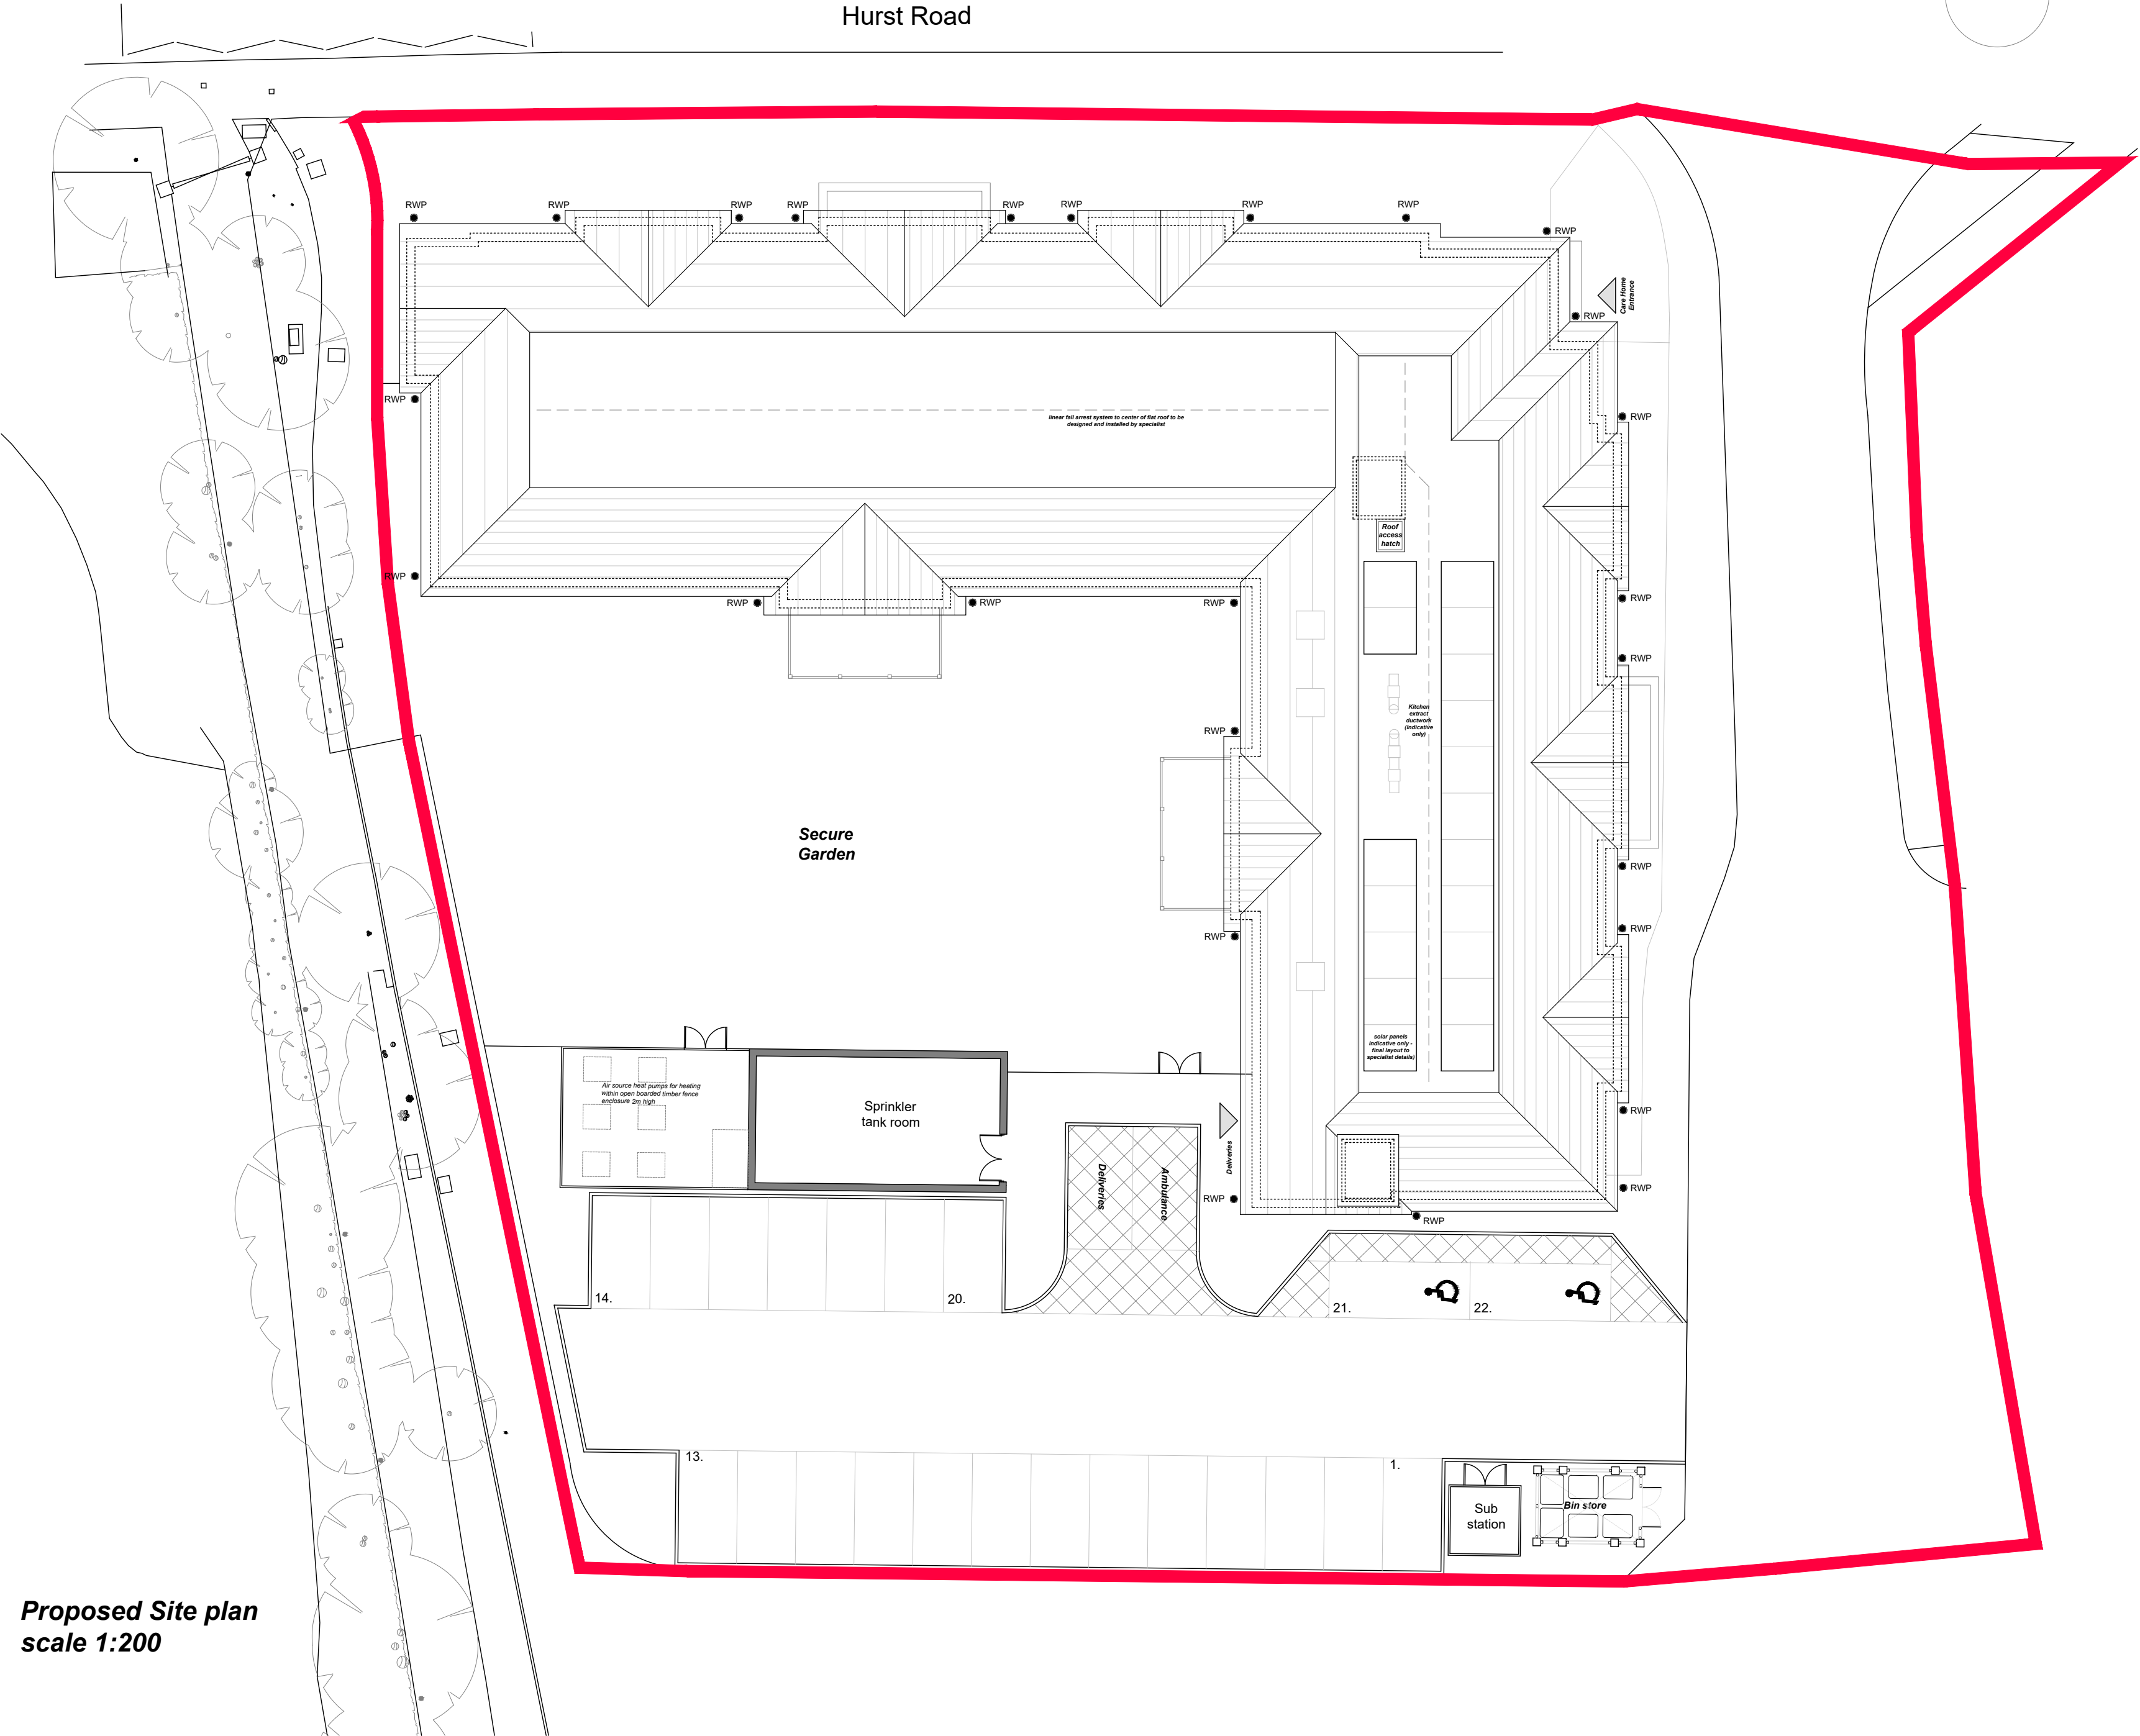

Proposed Site plan
scale 1:200

FOR INFORMATION

Revision : Date : Description : By :

Client :
Zephyr X Horsham
Project :
Proposed Care Home Development at Hurst Road, Horsham, RH12 2DN
Drawing :
Working Drawings Site Plan

Date :
28.01.26
Drawing No :
AP24027- L100

Drawn By :
RP
Revision :
-
Scale :
1:200



Commercial Residential Retail Healthcare Offices



E-Innovation Centre, Priorslee, Telford, Shropshire. TF2 9FT
www.ap-architecture.co.uk mail@ap-architecture.co.uk

Tel : 01952 288 290 Fax : 01952 288 291
Birmingham - 0121 369 0290 Wolverhampton - 01902 518 290