



SIDE ELEVATION


REAR ELEVATION



LOCATION PLAN

Scale 1:1250

OS WZ 100065752

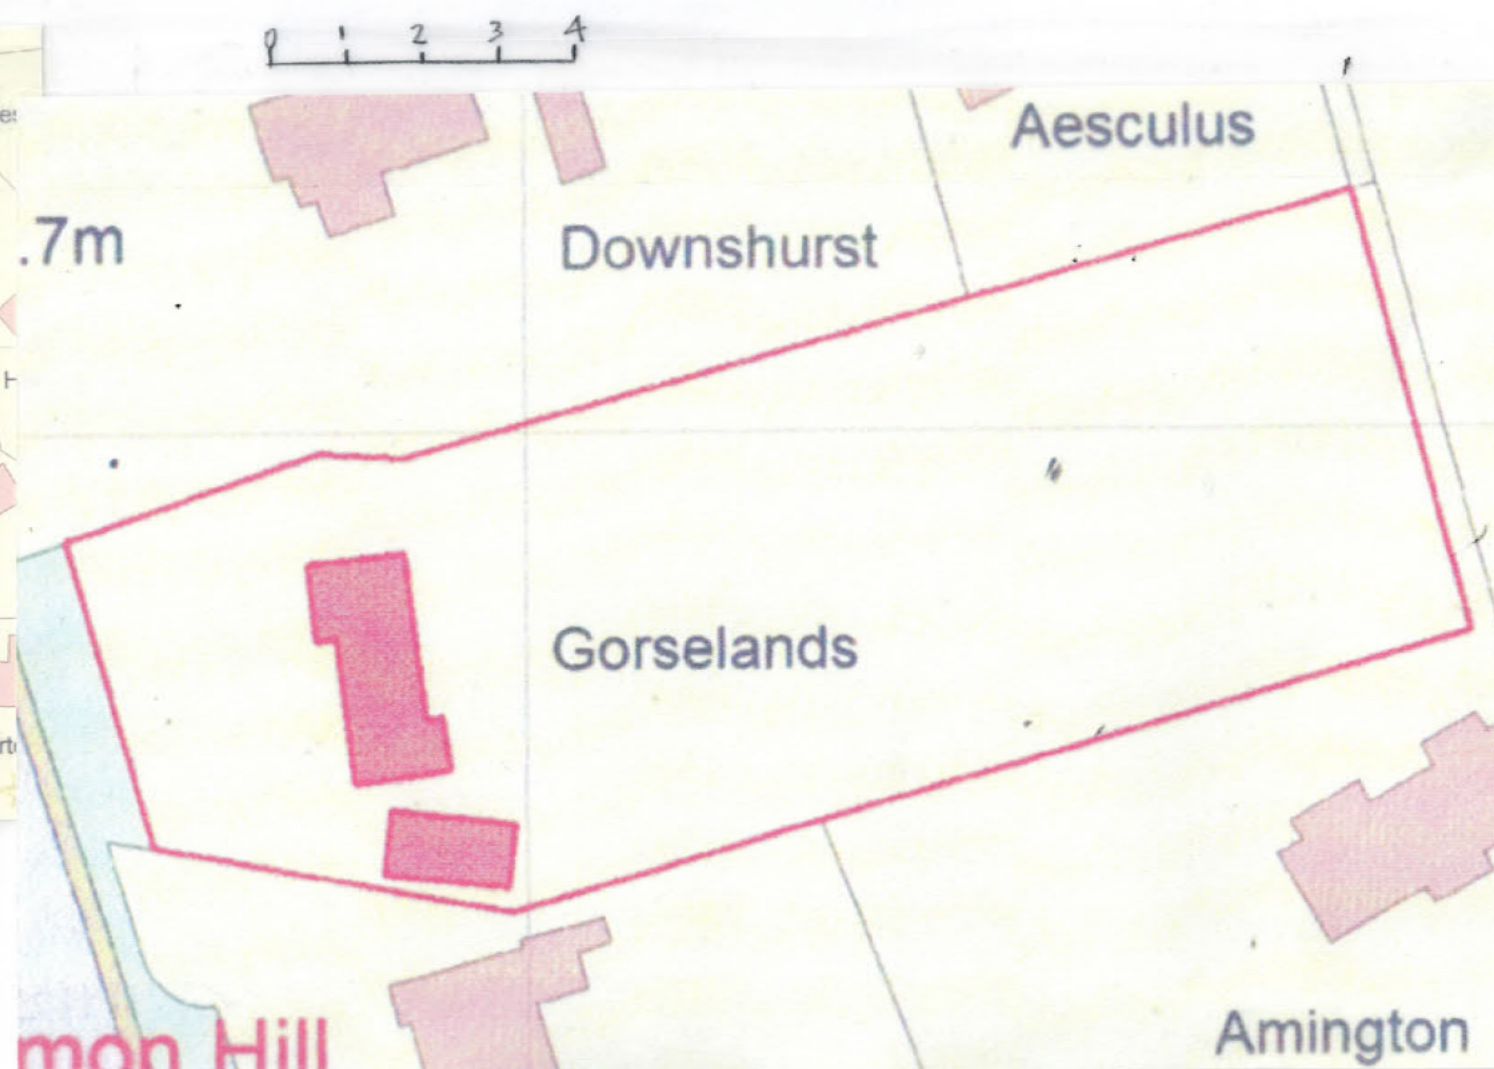

SITE PLAN

Scale 1:500



B	JULY'26	SIDE PLAN ADDED.	
A	MAY'26	BED 5 WINDOW INCREASED	
DEREK TREAGUS ASSOCIATES ARCHITECTURAL SERVICES Tel: 07956 624094 Email: derek.treagus@gmail.com			
Project	LOG STORE & REAR DORMER AT GORSELANDS, COMMON HILL, PULBOROUGH.		
Client	Mr & Mrs S Beaven		
Subject	Planning Drawing Proposed Elevations & Location Plan		
Date:	May 2026	Scale:	1:100, 1:1250
Rev:	A/B	Drg. No.	26/525/02
- Copyright reserved. - All dimensions are to be site confirmed and should not be scaled unless for Planning purposes. - Verify all queries with the office.			