



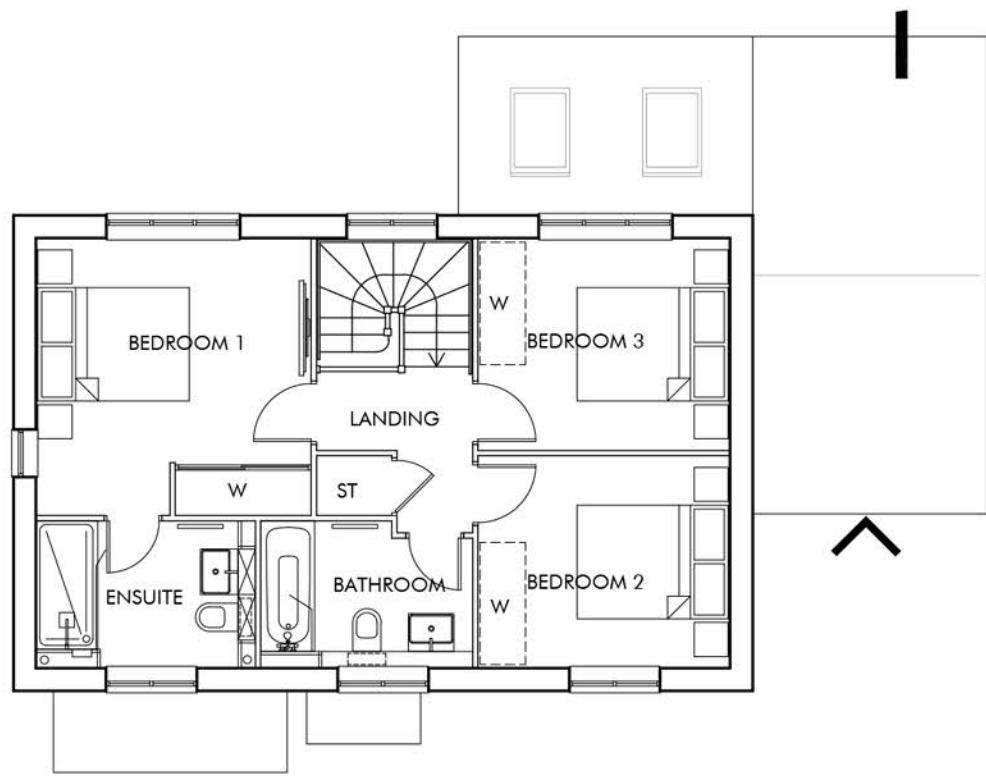

FIRST FLOOR

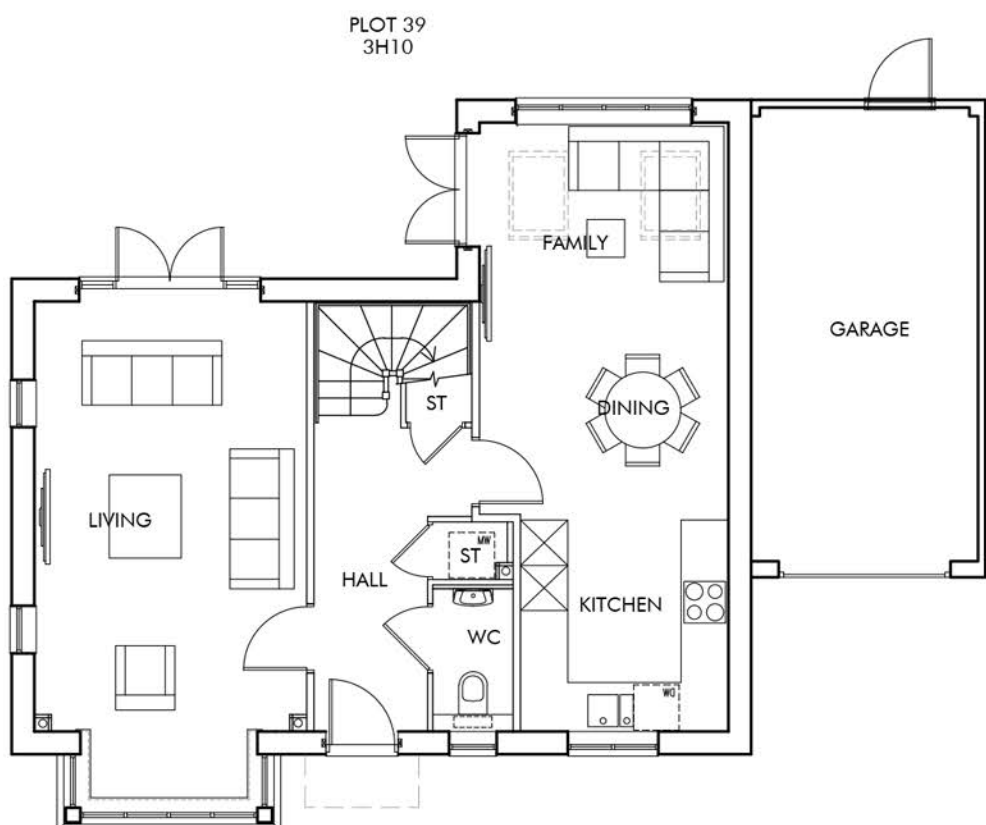

GROUND FLOOR PLAN



FRONT ELEVATION - A SCALE 1:50




SIDE ELEVATION B



REAR ELEVATION C




SIDE ELEVATION D

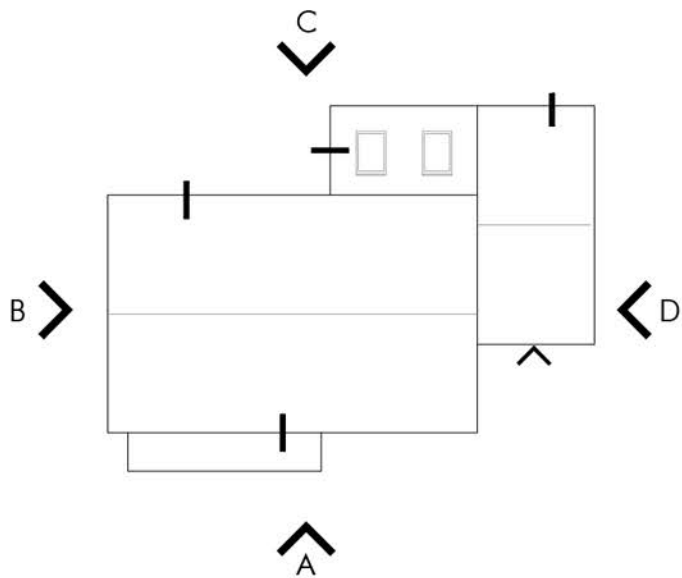

ROOF PLAN 1:200



KEY PLAN 1:2000

 

Berkeley
Designed for life

Omega
Architects

Unit 6, AC Court, High Street, Thomas Dilton, Surrey, KT7 0SR
T: 01372 470 313 W: www.omega-architects.co.uk

Client:

BERKELEY HOMES

Project:

SOUTHWATER, PHASE 5

Drawing Title:

TYPE 3H10 - PLOT 39

Plans & Elevations

Scale:

1:100 @ A1

(except where stated)

Revision

Drawn

Check

Date

Project No

Class

Draw No

Status

Rev

2772

C

3060

PL

A

Omega Architects Ltd. Registered Architects, 10 High Street, Epsom, Surrey, KT20 1JY

Copyright © Omega Architects Ltd. The contents of this document are the property of Omega Architects Ltd. and are not to be reproduced or used in any form without the written consent of Omega Architects Ltd.

Omega Architects Ltd. is a registered company number 2017256, Registered Address: Epsom, Surrey, KT20 1JY