

Bailing Hill Farmhouse


Scale 1:100 at A4

Warnham

Horsham


West Sussex

RH12 3QJ

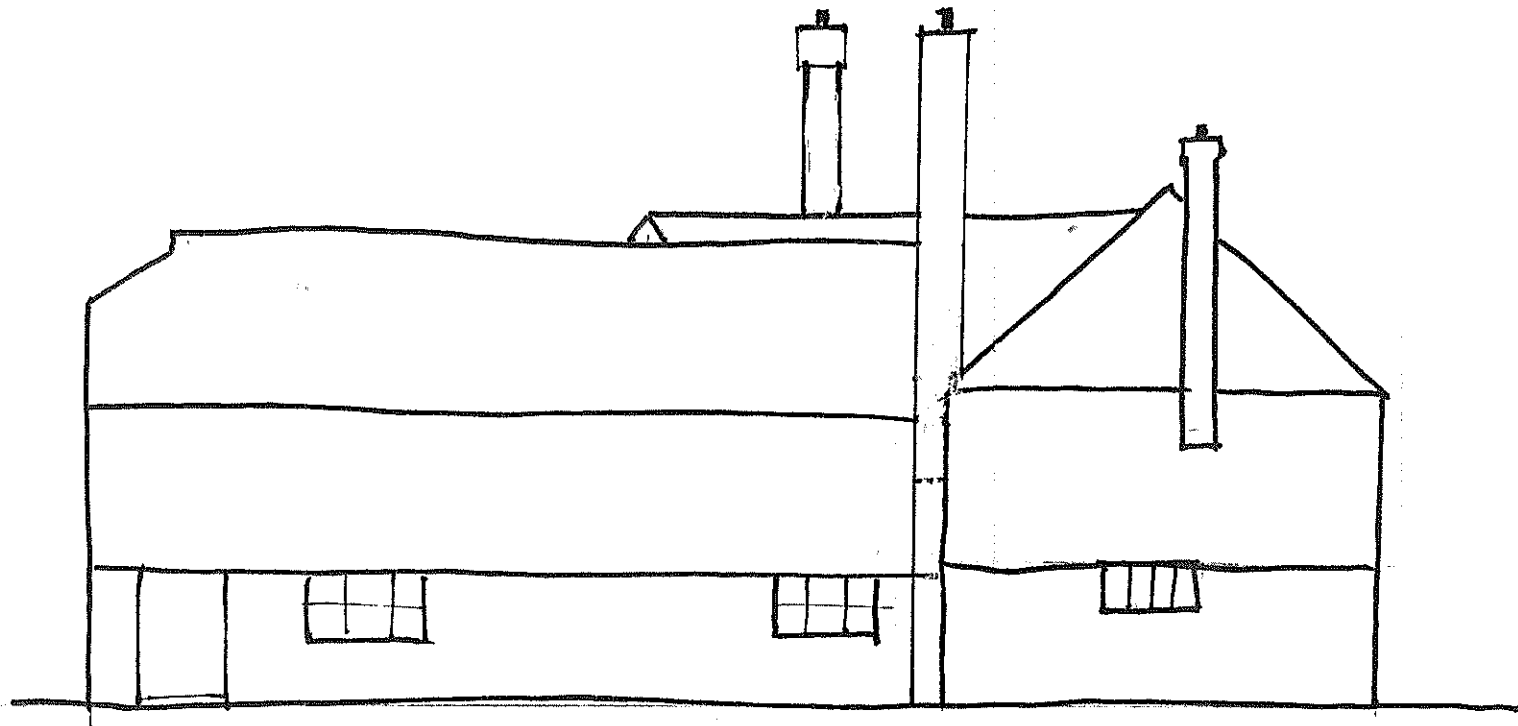

SOUTH ELEVATION

SCALE

 

ALL 1:100