

Bailing Hill Farmhouse


Scale 1:100 at A4

Warnham

Horsham

West Sussex

RH12 3QJ

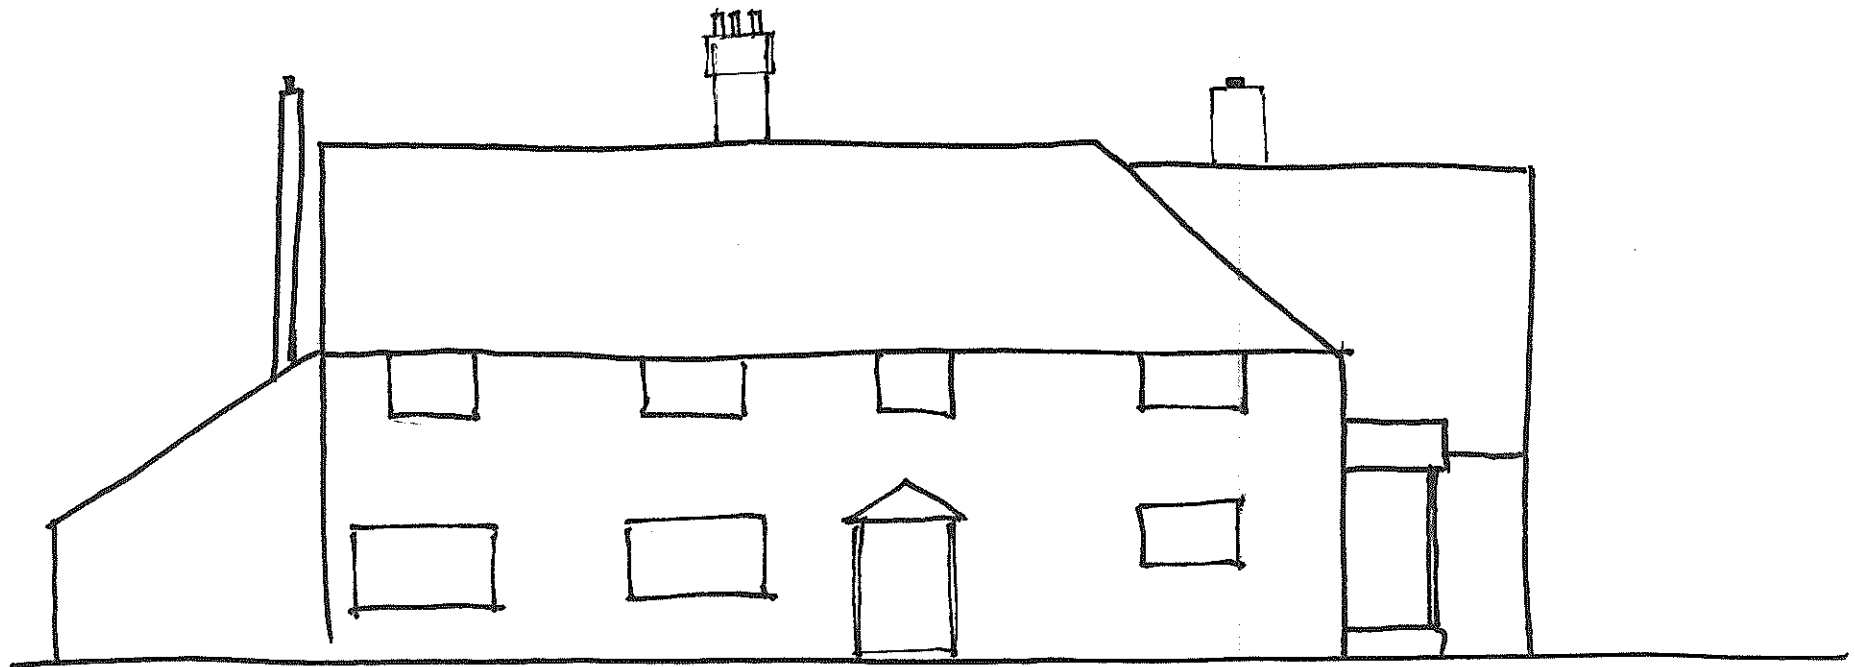

EAST ELEVATION .

SCALE  A4 1:100
5m