



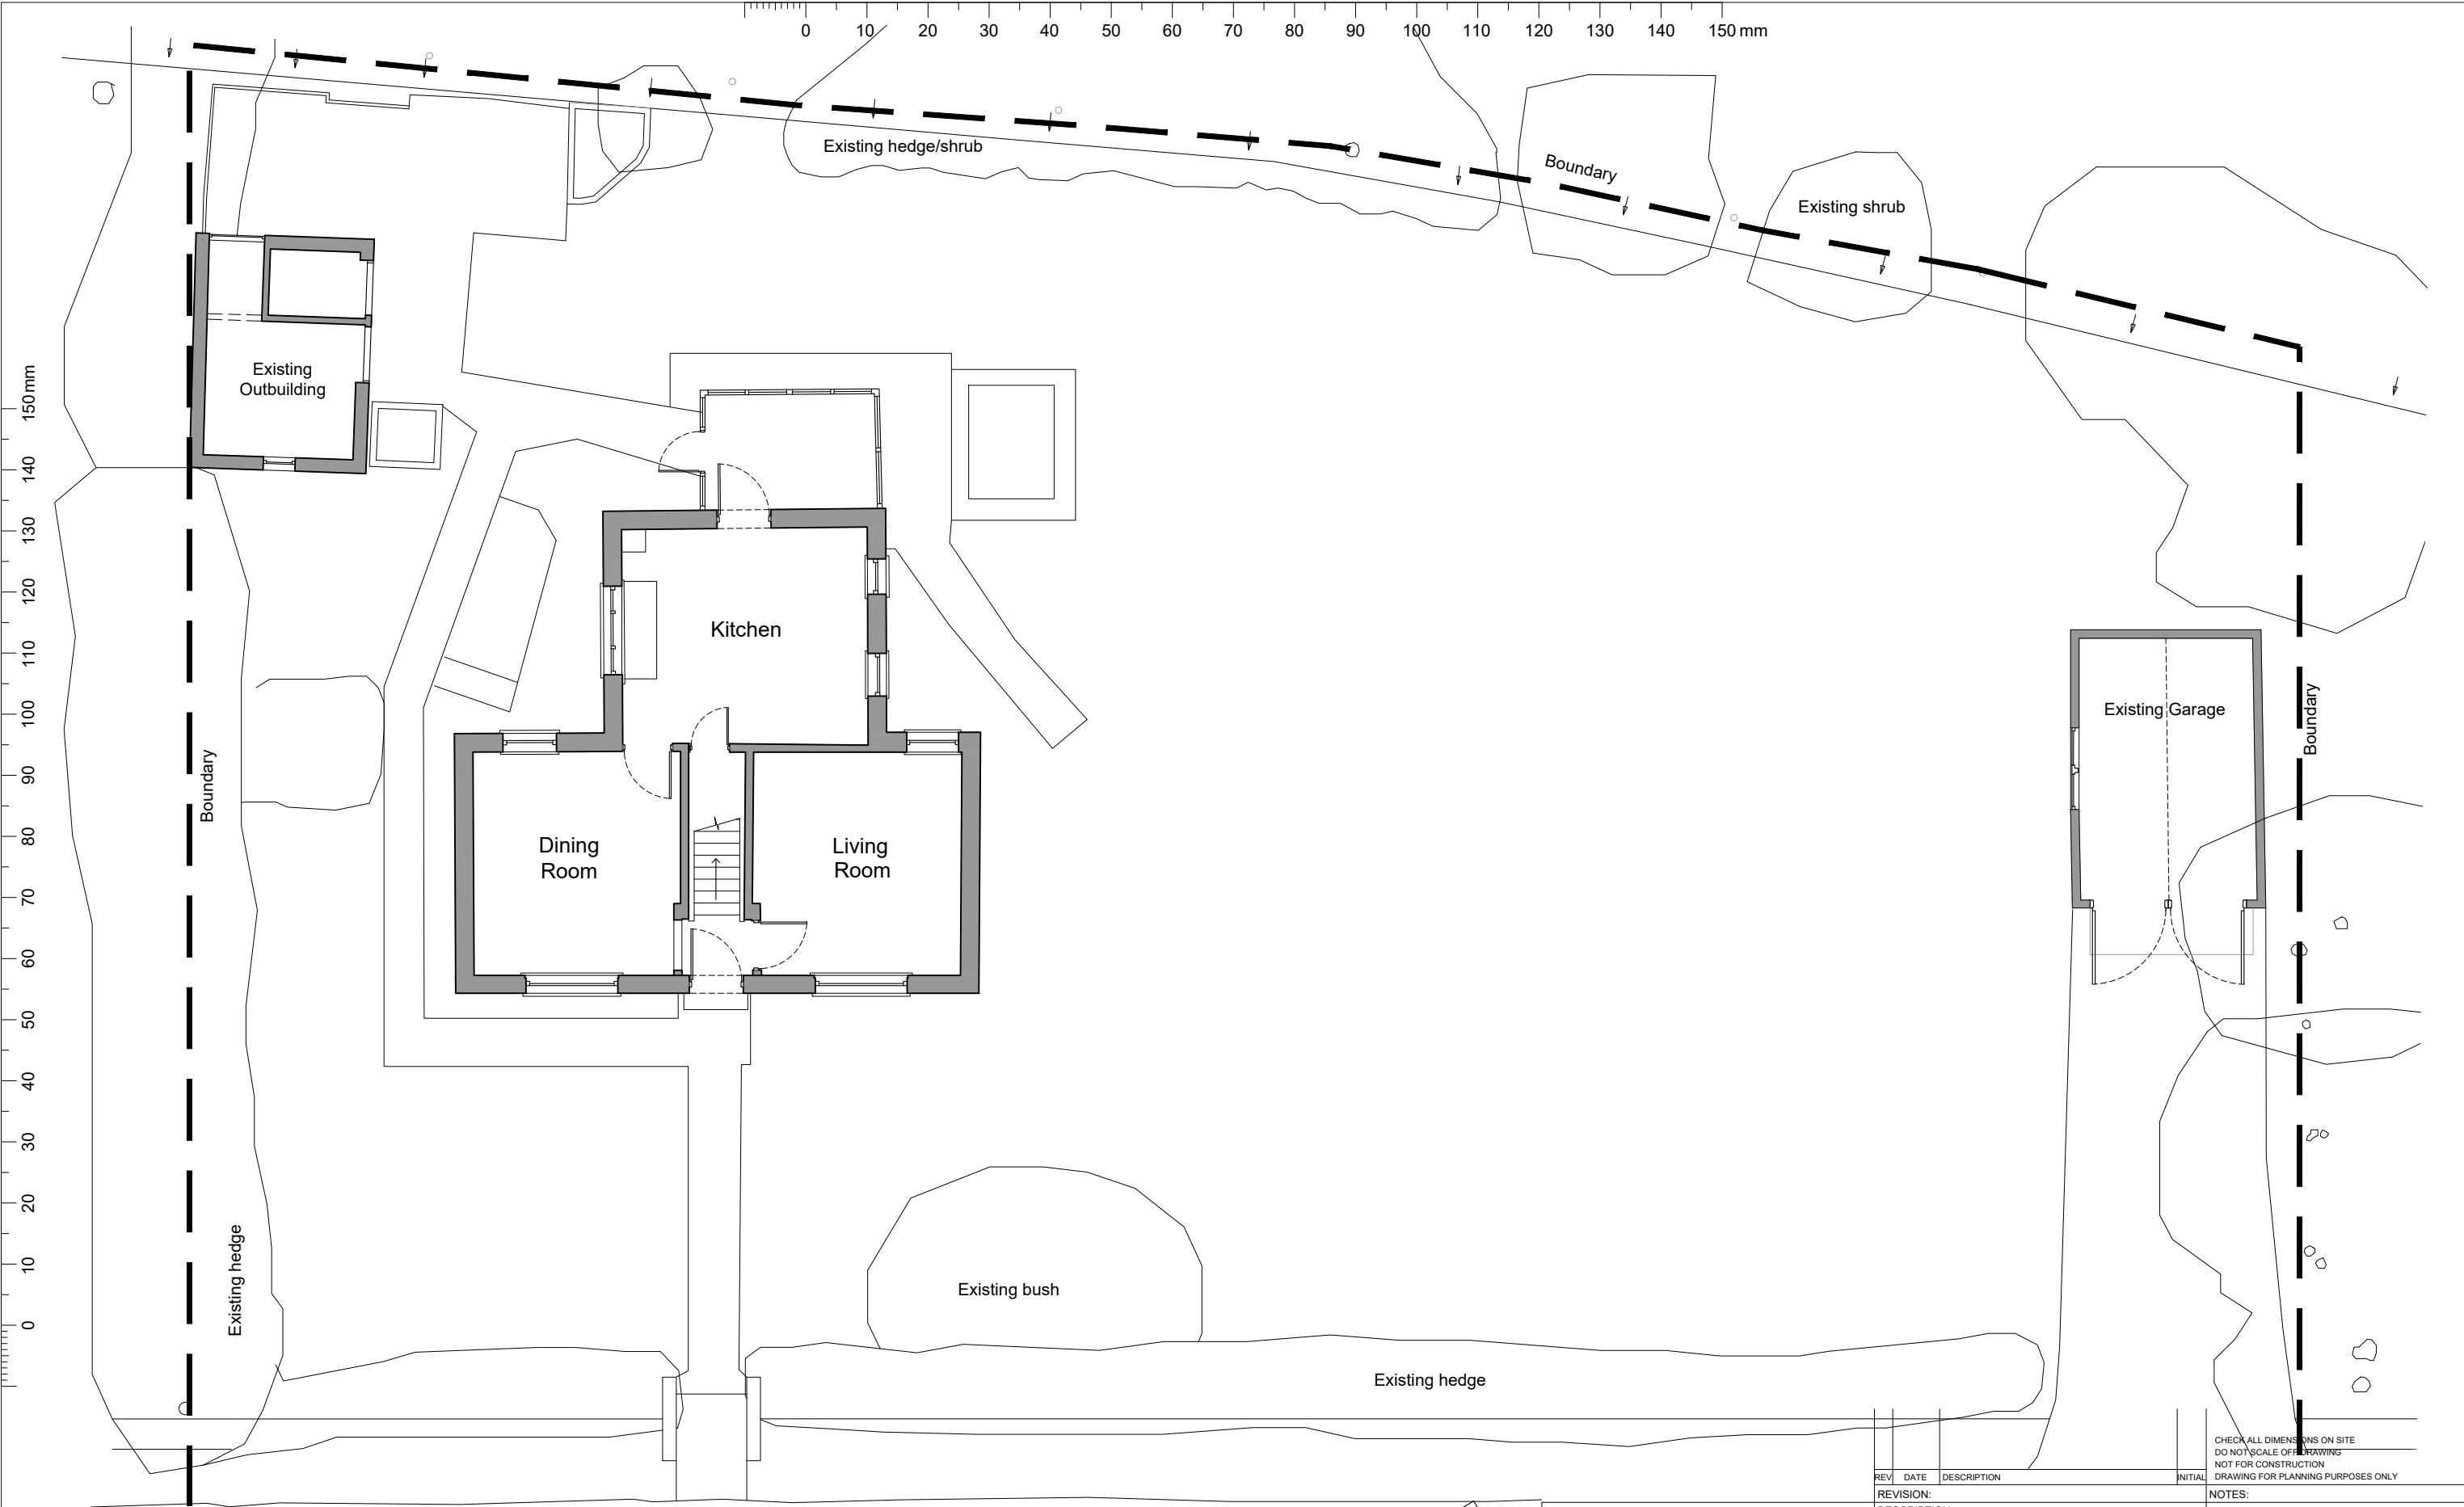

Existing Ground Floor Plan 1:100

Nuthurst Road

Planning Application

 

REV	DATE	DESCRIPTION	INITIAL	NOTES:	
REVISION:		DESCRIPTION:		RATHBONE•MILLER architecture & project management First Floor, 39 High Street, Steyning, West Sussex, BN44 3YE Telephone: 01903 879873 DRAWING NUMBER: 22546 - 111 © Copyright RATHBONE MILLER LIMITED	
SCALE:	DATE:	DRAWN:	PROJECT:		
1:100@ A3	March 26'	TR	Clovelly, Nuthurst Road Monks Gate, Horsham, RH13 6LG	REVISION:	