



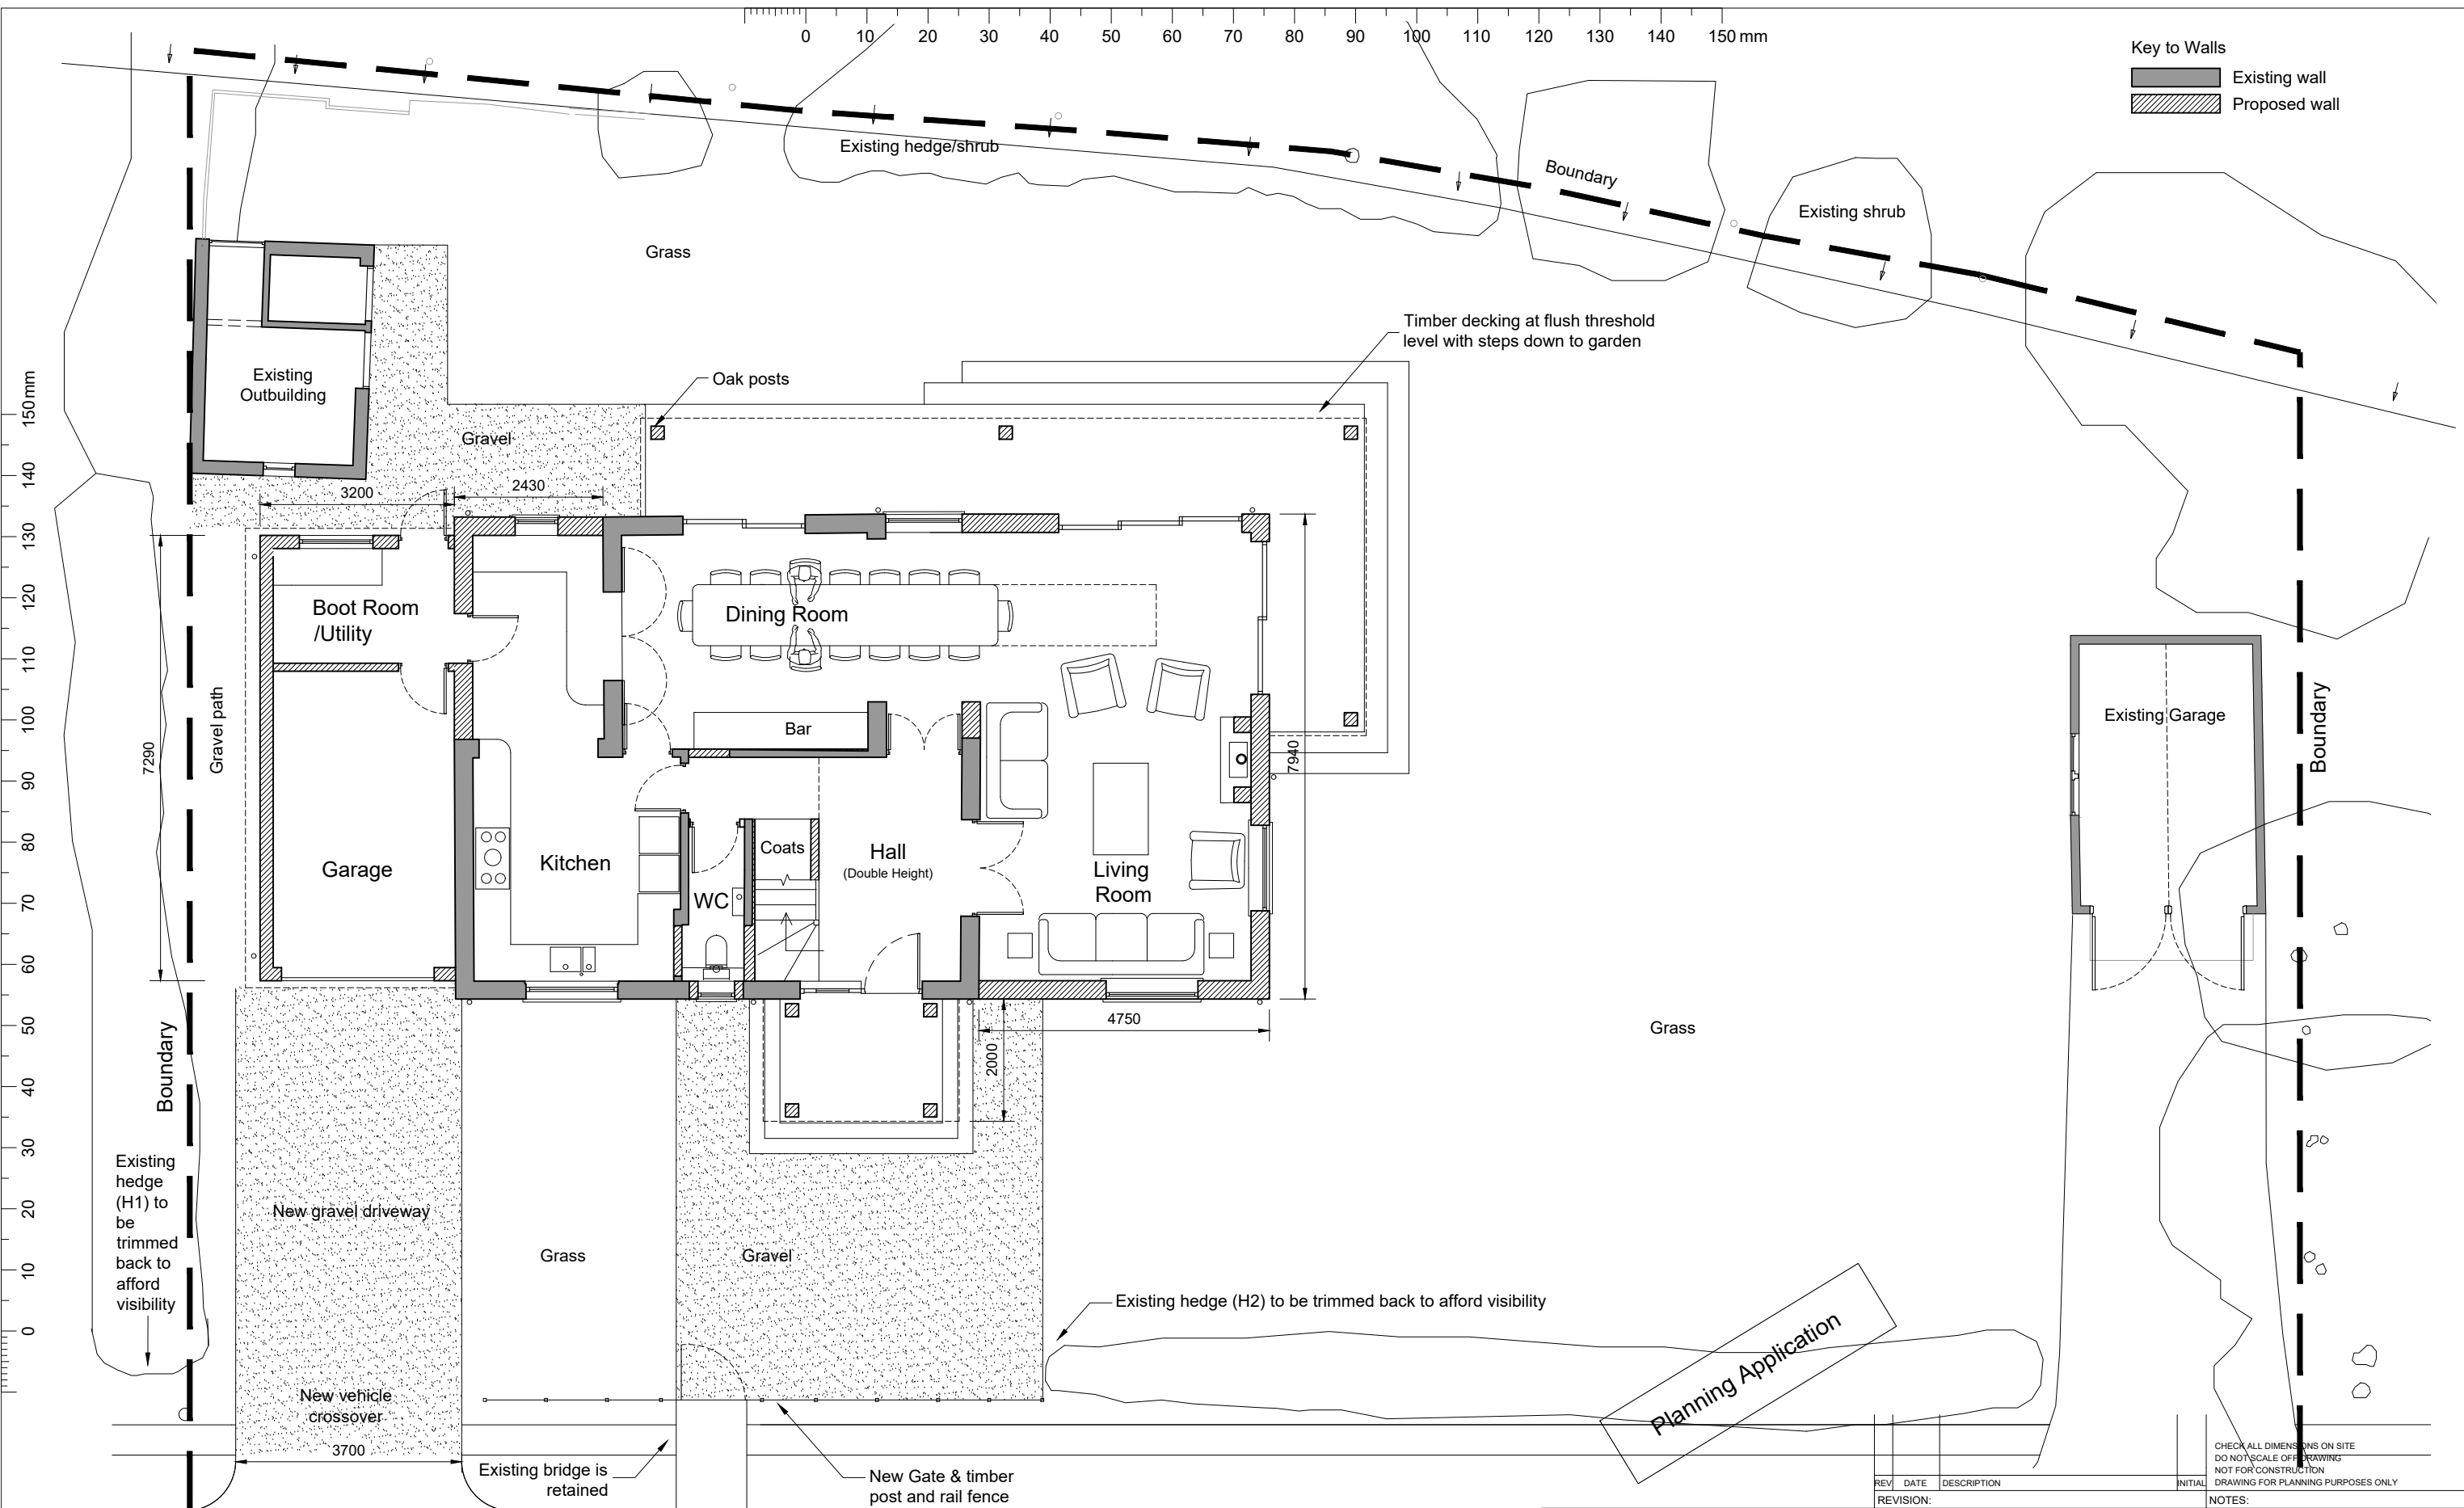

Proposed Ground Floor Plan 1:100

Nuthurst Road

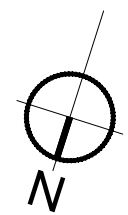

REV		DATE	DESCRIPTION	INITIAL
REVISION:				
NOTES:				
CLIENT:			DESCRIPTION:	
Mr Andrews			Proposed Ground Floor Plan & Site Plan	
SCALE:		DATE:	DRAWN:	PROJECT:
1:100 @ A3		March 26'	PF/TR	Clovelly, Nuthurst Road Monks Gate, Horsham, RH13 6LG
DRAWING NUMBER:				REVISION:
22546 - 114				
© Copyright RATHBONE MILLER LIMITED				

CHECK ALL DIMENSIONS ON SITE
DO NOT SCALE OFF DRAWING
NOT FOR CONSTRUCTION
DRAWING FOR PLANNING PURPOSES ONLY

RATHBONE • MILLER
architecture & project management
First Floor, 39 High Street,
Steyning, West Sussex, BN44 3YE
Telephone: 01903 879873