




Proposed Elevations 1:100

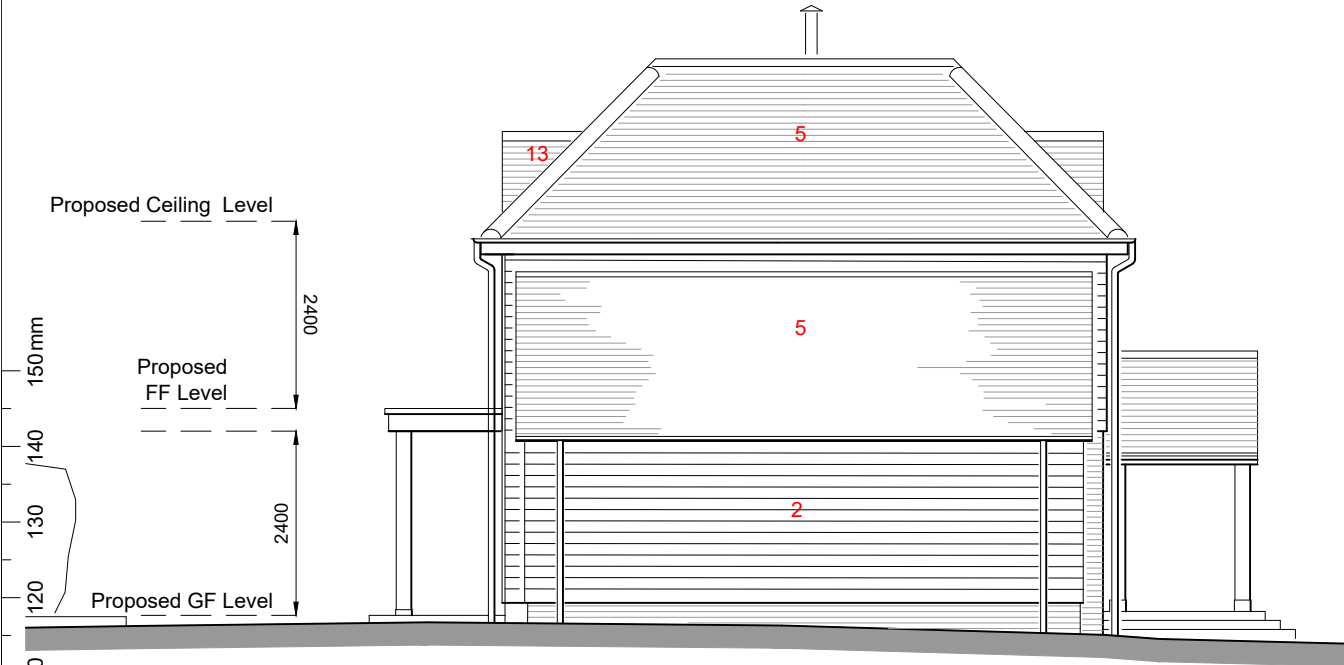

Side Elevation 1:100

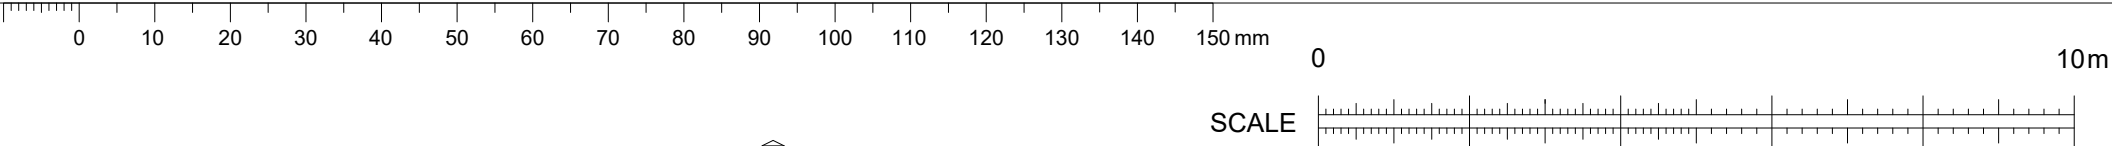

Rear Elevation 1:100

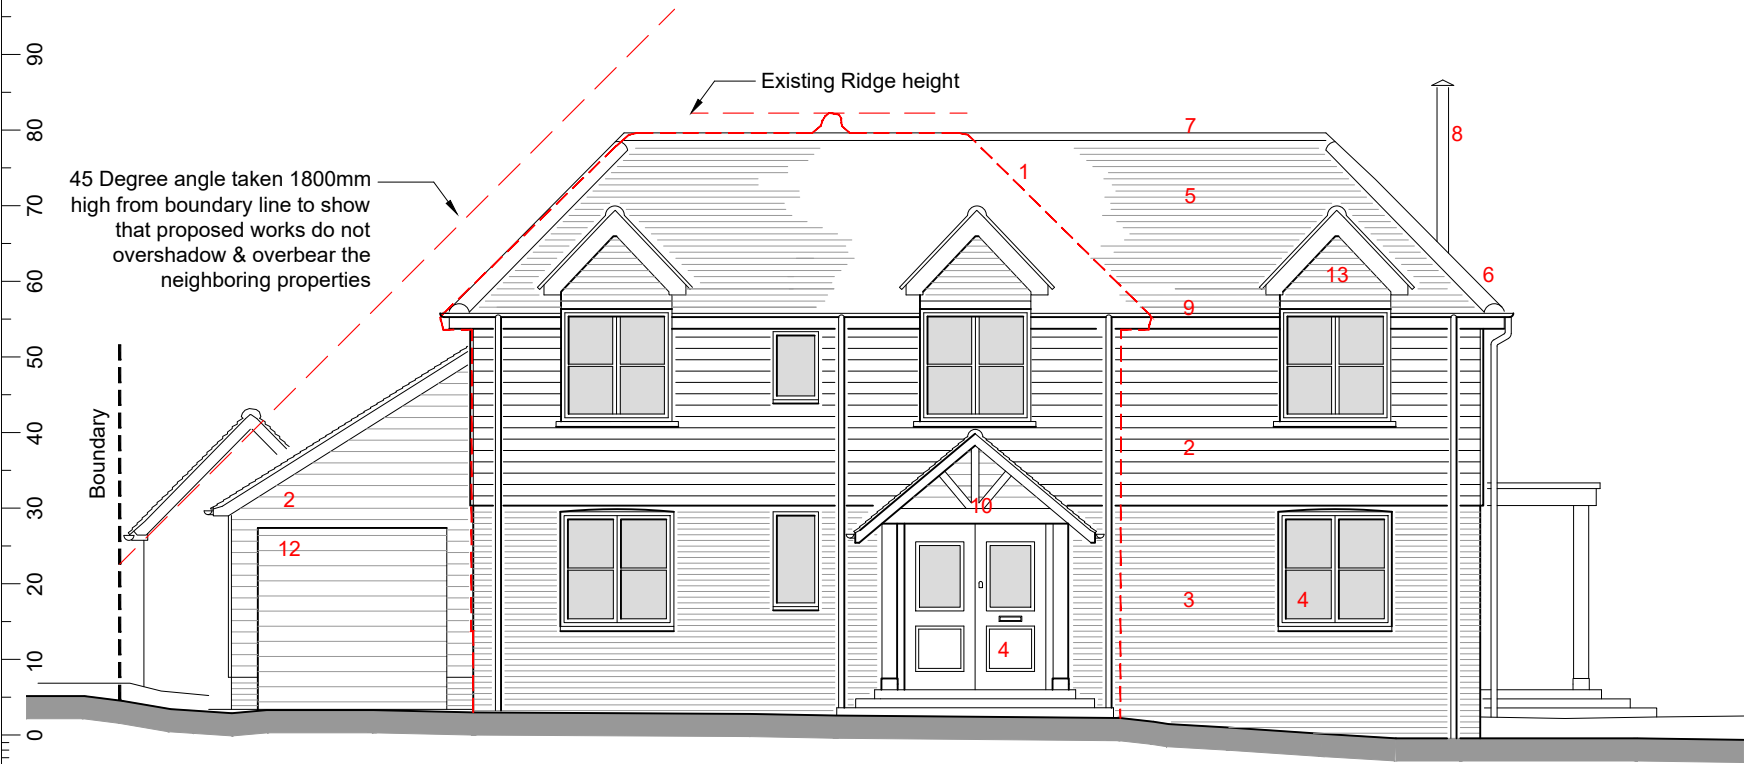

Front Elevation 1:100



Side Elevation 1:100

Key to numbers on the Drawing - Proposed Elevations

- Red dashed line is the outline/profile of the existing house
- Horizontal weatherboard
- Facing brickwork to match existing
- doors and windows - upvc or powder coated metal frames and doors are in timber composite material, all glazing high performance double glazed, grey colour.
- Red tile pitched roof to match existing
- Half round hip tiles to match existing

- Grey (hidden) flat roof
- Black Metal wood burner flue
- Round gutters and matching downpipes in black colour
- New Porch roof on oak posts
- Canopy roof to provide rain shelter and sun shade over rear sliding doors & rear timber decking. Flat roof with grey fascias on oak posts.
- 'Lean to' Garage in facing brickwork to match existign and horizontal weatherbaperd with up and over door in grey colour.
- New dormer windows to match existing

Planning Application

CLIENT:		Mr Andrews		REVISION:		NOTES:	
SCALE:		DATE:		DRAWN:		PROJECT:	
1:100 @ A3		March 26'		PF/TR		Clovelly, Nuthurst Road Monks Gate, Horsham, RH13 6LG	
DRAWING NUMBER:		REVISION:		CHECK ALL DIMENSIONS ON SITE DO NOT SCALE OFF DRAWING NOT FOR CONSTRUCTION DRAWING FOR PLANNING PURPOSES ONLY		RATHBONE • MILLER architecture & project management First Floor, 39 High Street, Steyning, West Sussex, BN44 3YE Telephone: 01903 879873	
22546 - 116						© Copyright RATHBONE MILLER LIMITED	