




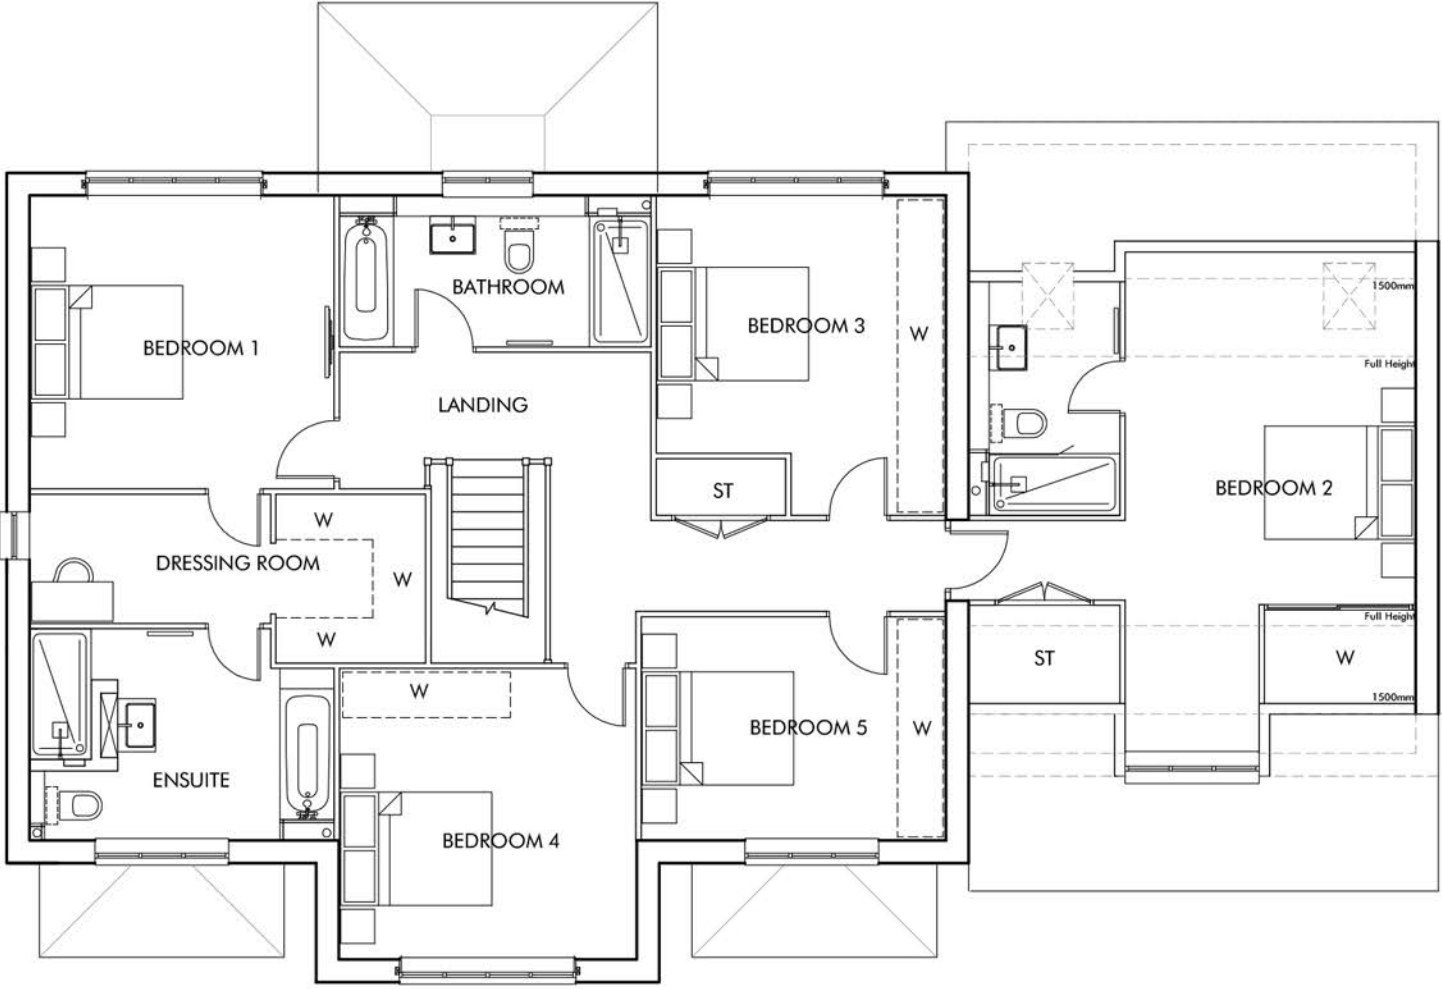

FIRST FLOOR PLAN

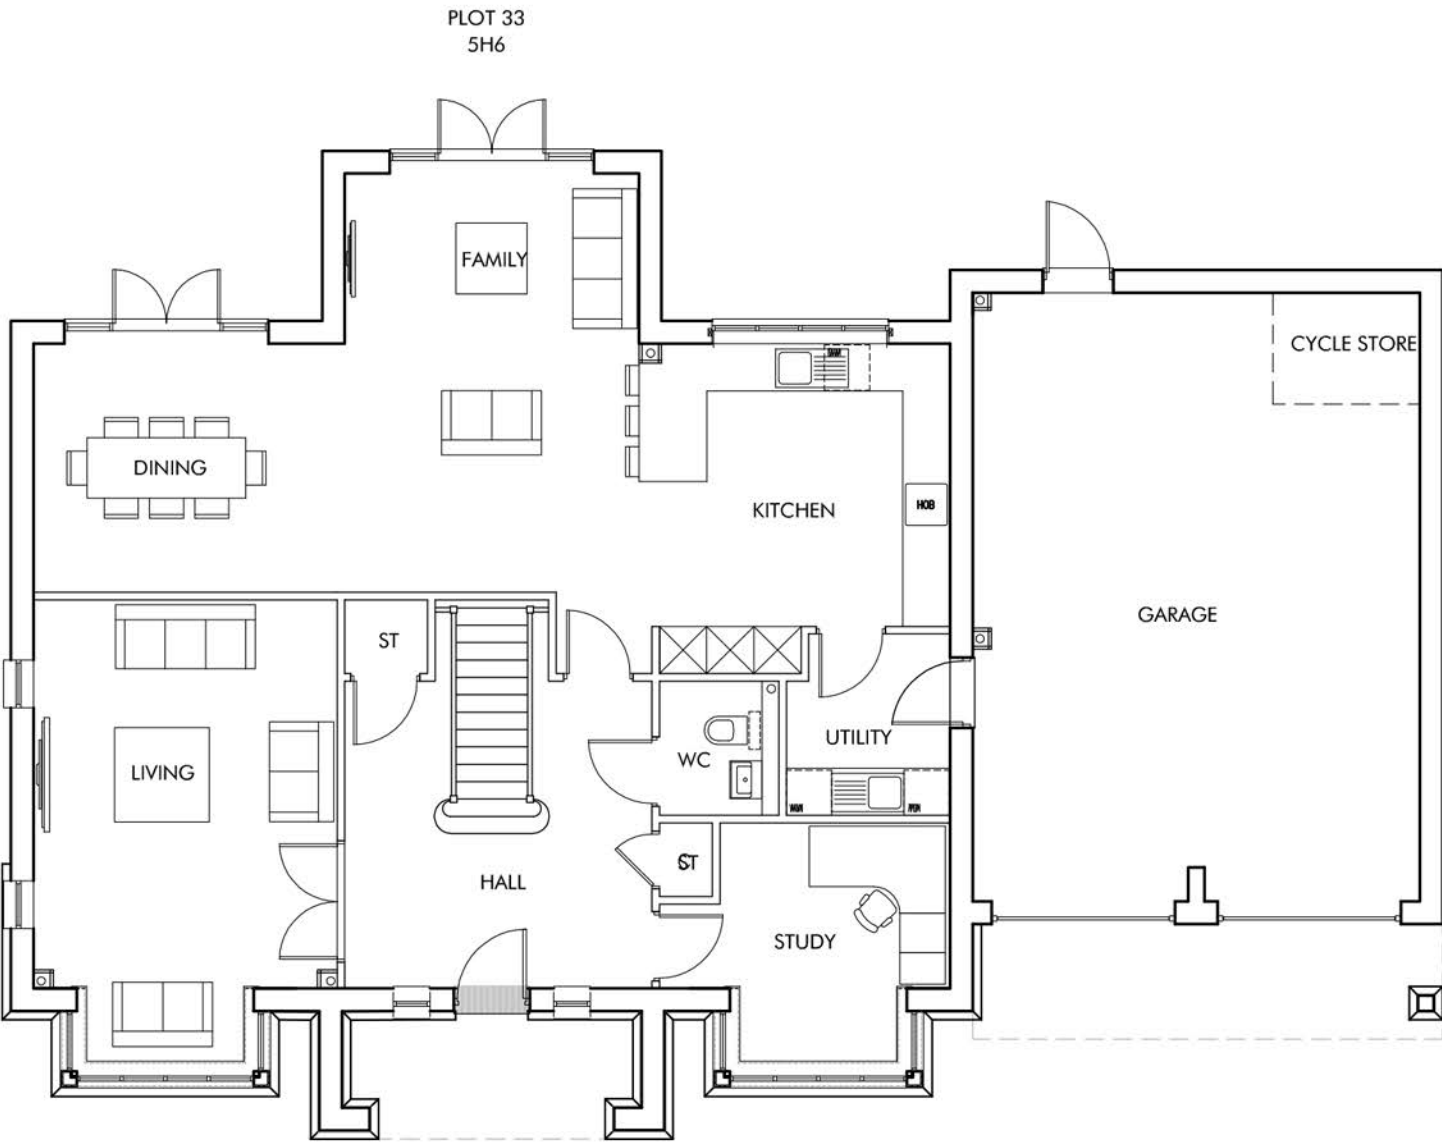

GROUND FLOOR PLAN

 


REAR ELEVATION D



REAR ELEVATION C



SIDE ELEVATION B

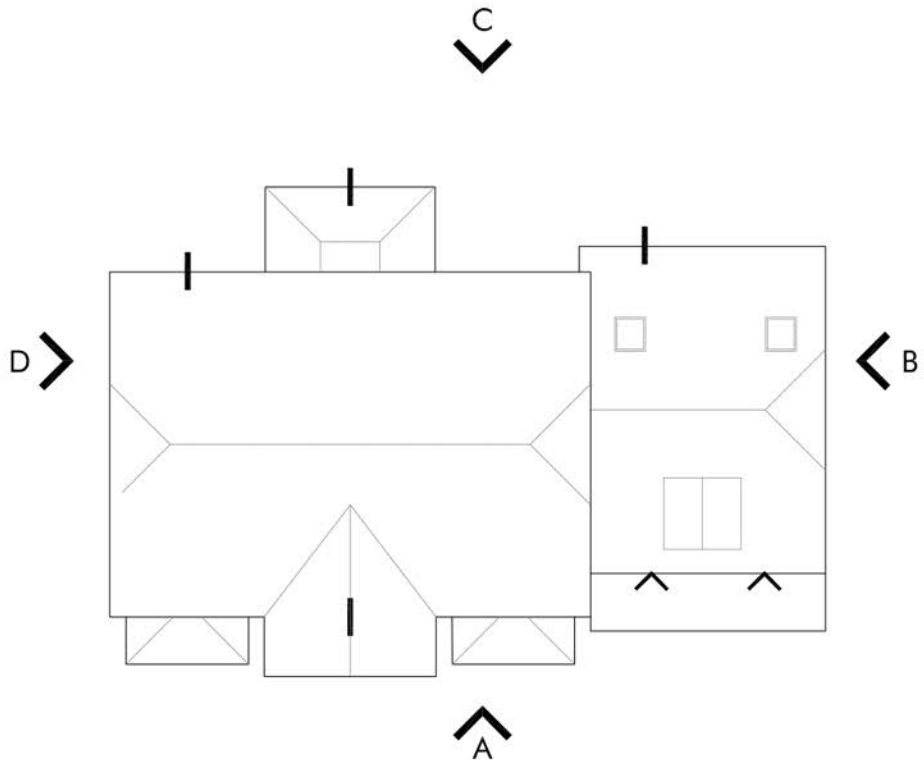

ROOF PLAN 1:200



KEY PLAN 1:2000

Berkeley
Designed for life

Omega Architects

Unit 6, AC Court, High Street, Thames Ditton, Surrey, KT7 0SR
T: 01372 470 313 W: www.omega-architects.co.uk

Client: BERKELEY HOMES				
Project: SOUTHWATER, PHASE 5				
Drawing Title: TYPE 5H6 - Plot 33 Plans & Elevations				
Scale: 1:100 @ A1 (except where stated)	Revision: A	Drawn: GG	Check: TJ	Date: 12.11.19
Project No: 2772	Class: A	Dwg No: 3056	Status: PL	Rev: A

OMEGA ARCHITECTS LTD. IS A LIMITED COMPANY REGISTERED IN ENGLAND. COMPANY NUMBER: 08401000. REGISTERED OFFICE: UNIT 6, AC COURT, HIGH STREET, THAMES DITTON, SURREY, KT7 0SR. VAT: 254 084 000. TEL: 01372 470 313. WWW.OMEGA-ARCHITECTS.CO.UK